


SUBJECT TO
PLANNING APPROVAL

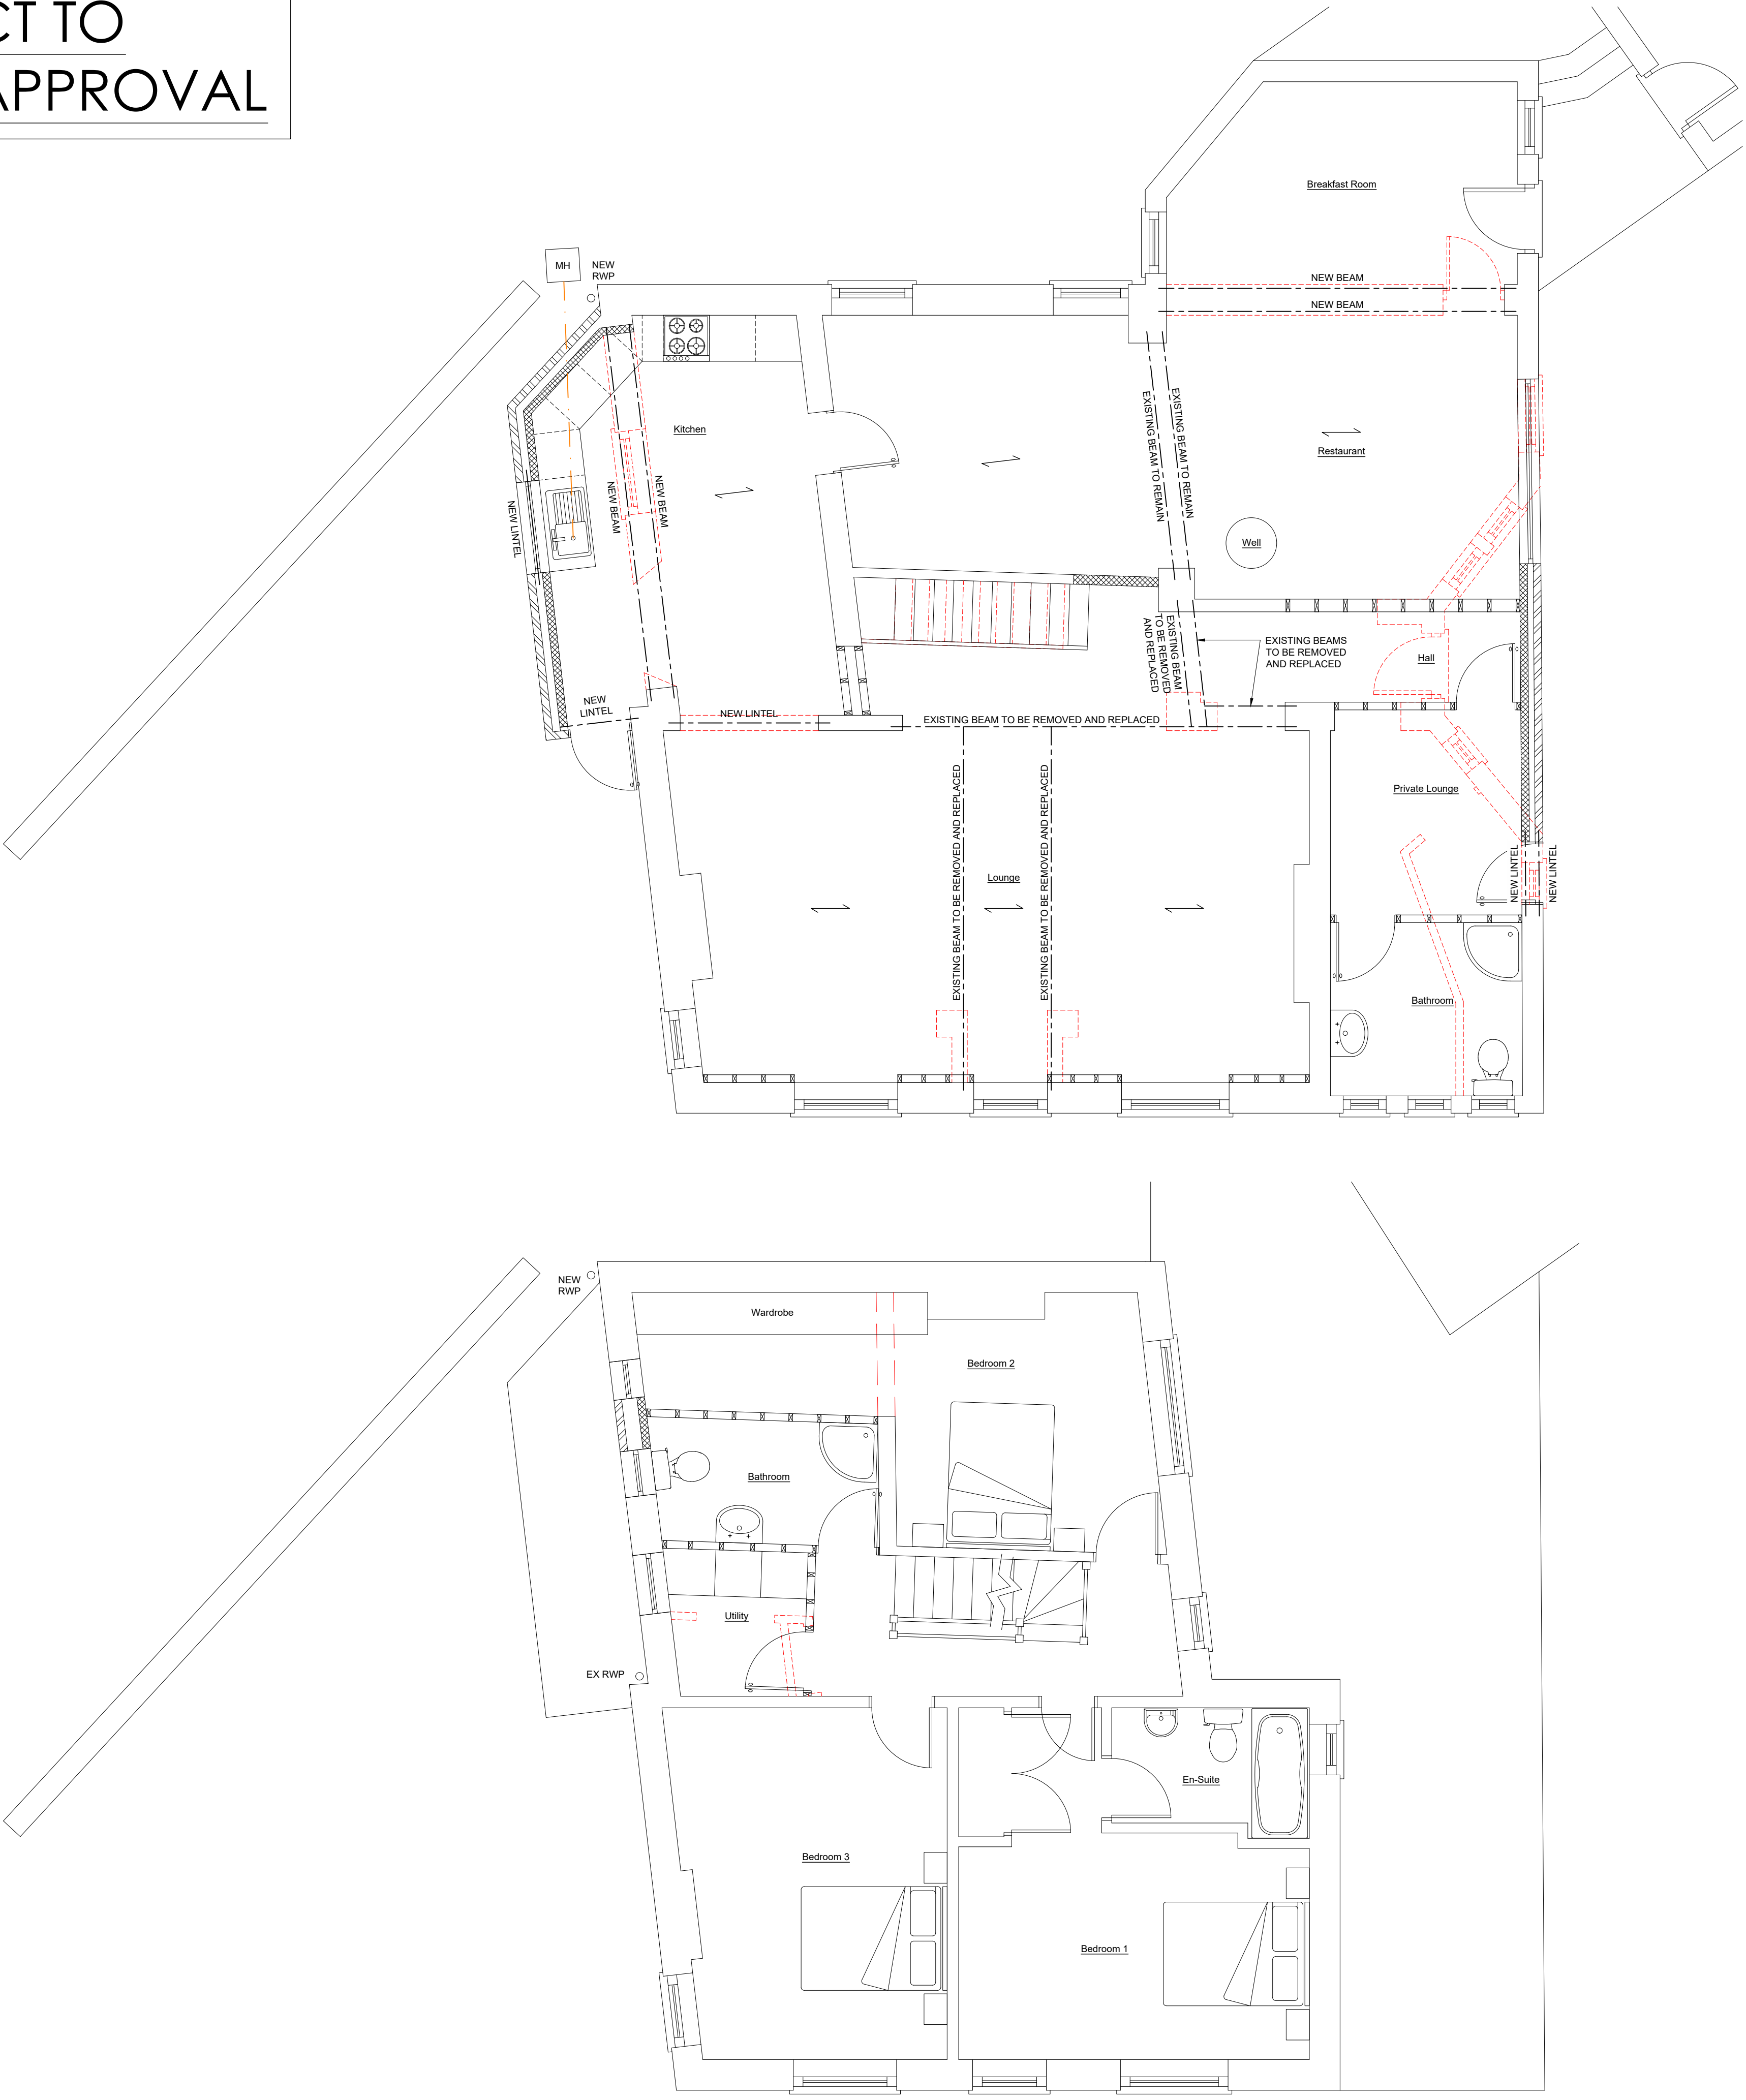

NOTES

1. THIS DRAWING IS THE COPYRIGHT OF THE CONSULTANT AND MUST NOT BE USED OR REPRODUCED WITHOUT THEIR PERMISSION.

P6	LOBBY REMOVED, PRIVATE LOUNGE ADDED	06/03/2026
P5	LOBBY OPENINGS REVERTED	
	ALONG THE FRONT ELEVATION	20/02/2026
P4	LOBBY & RESTAURANT OPENINGS REVISED	
	ALONG THE FRONT ELEVATION	19/02/2026
P3	FIRST FLOOR REVISED	02/02/2026
P2	REVISED TO CLIENT COMMENTS	05/01/2026
P1	INITIAL ISSUE	05/11/2025

REV		DATE
-----	--	------

CLIENT

MR MIKE SHAW

PROJECT

THE INN WITH THE WELL

TITLE

PROPOSED GROUND & FIRST FLOOR

2PS
Design

Building Design Engineers
Telephone: 07766286809
Email: jpalmer@2psdesign.co.uk
Website: www.2psdesign.co.uk

SCALE	DATE	DWG NO	REV
1:50@A1	NOV '25		
DRAWN	CHKD	00645/01	P6
JP	KP		