




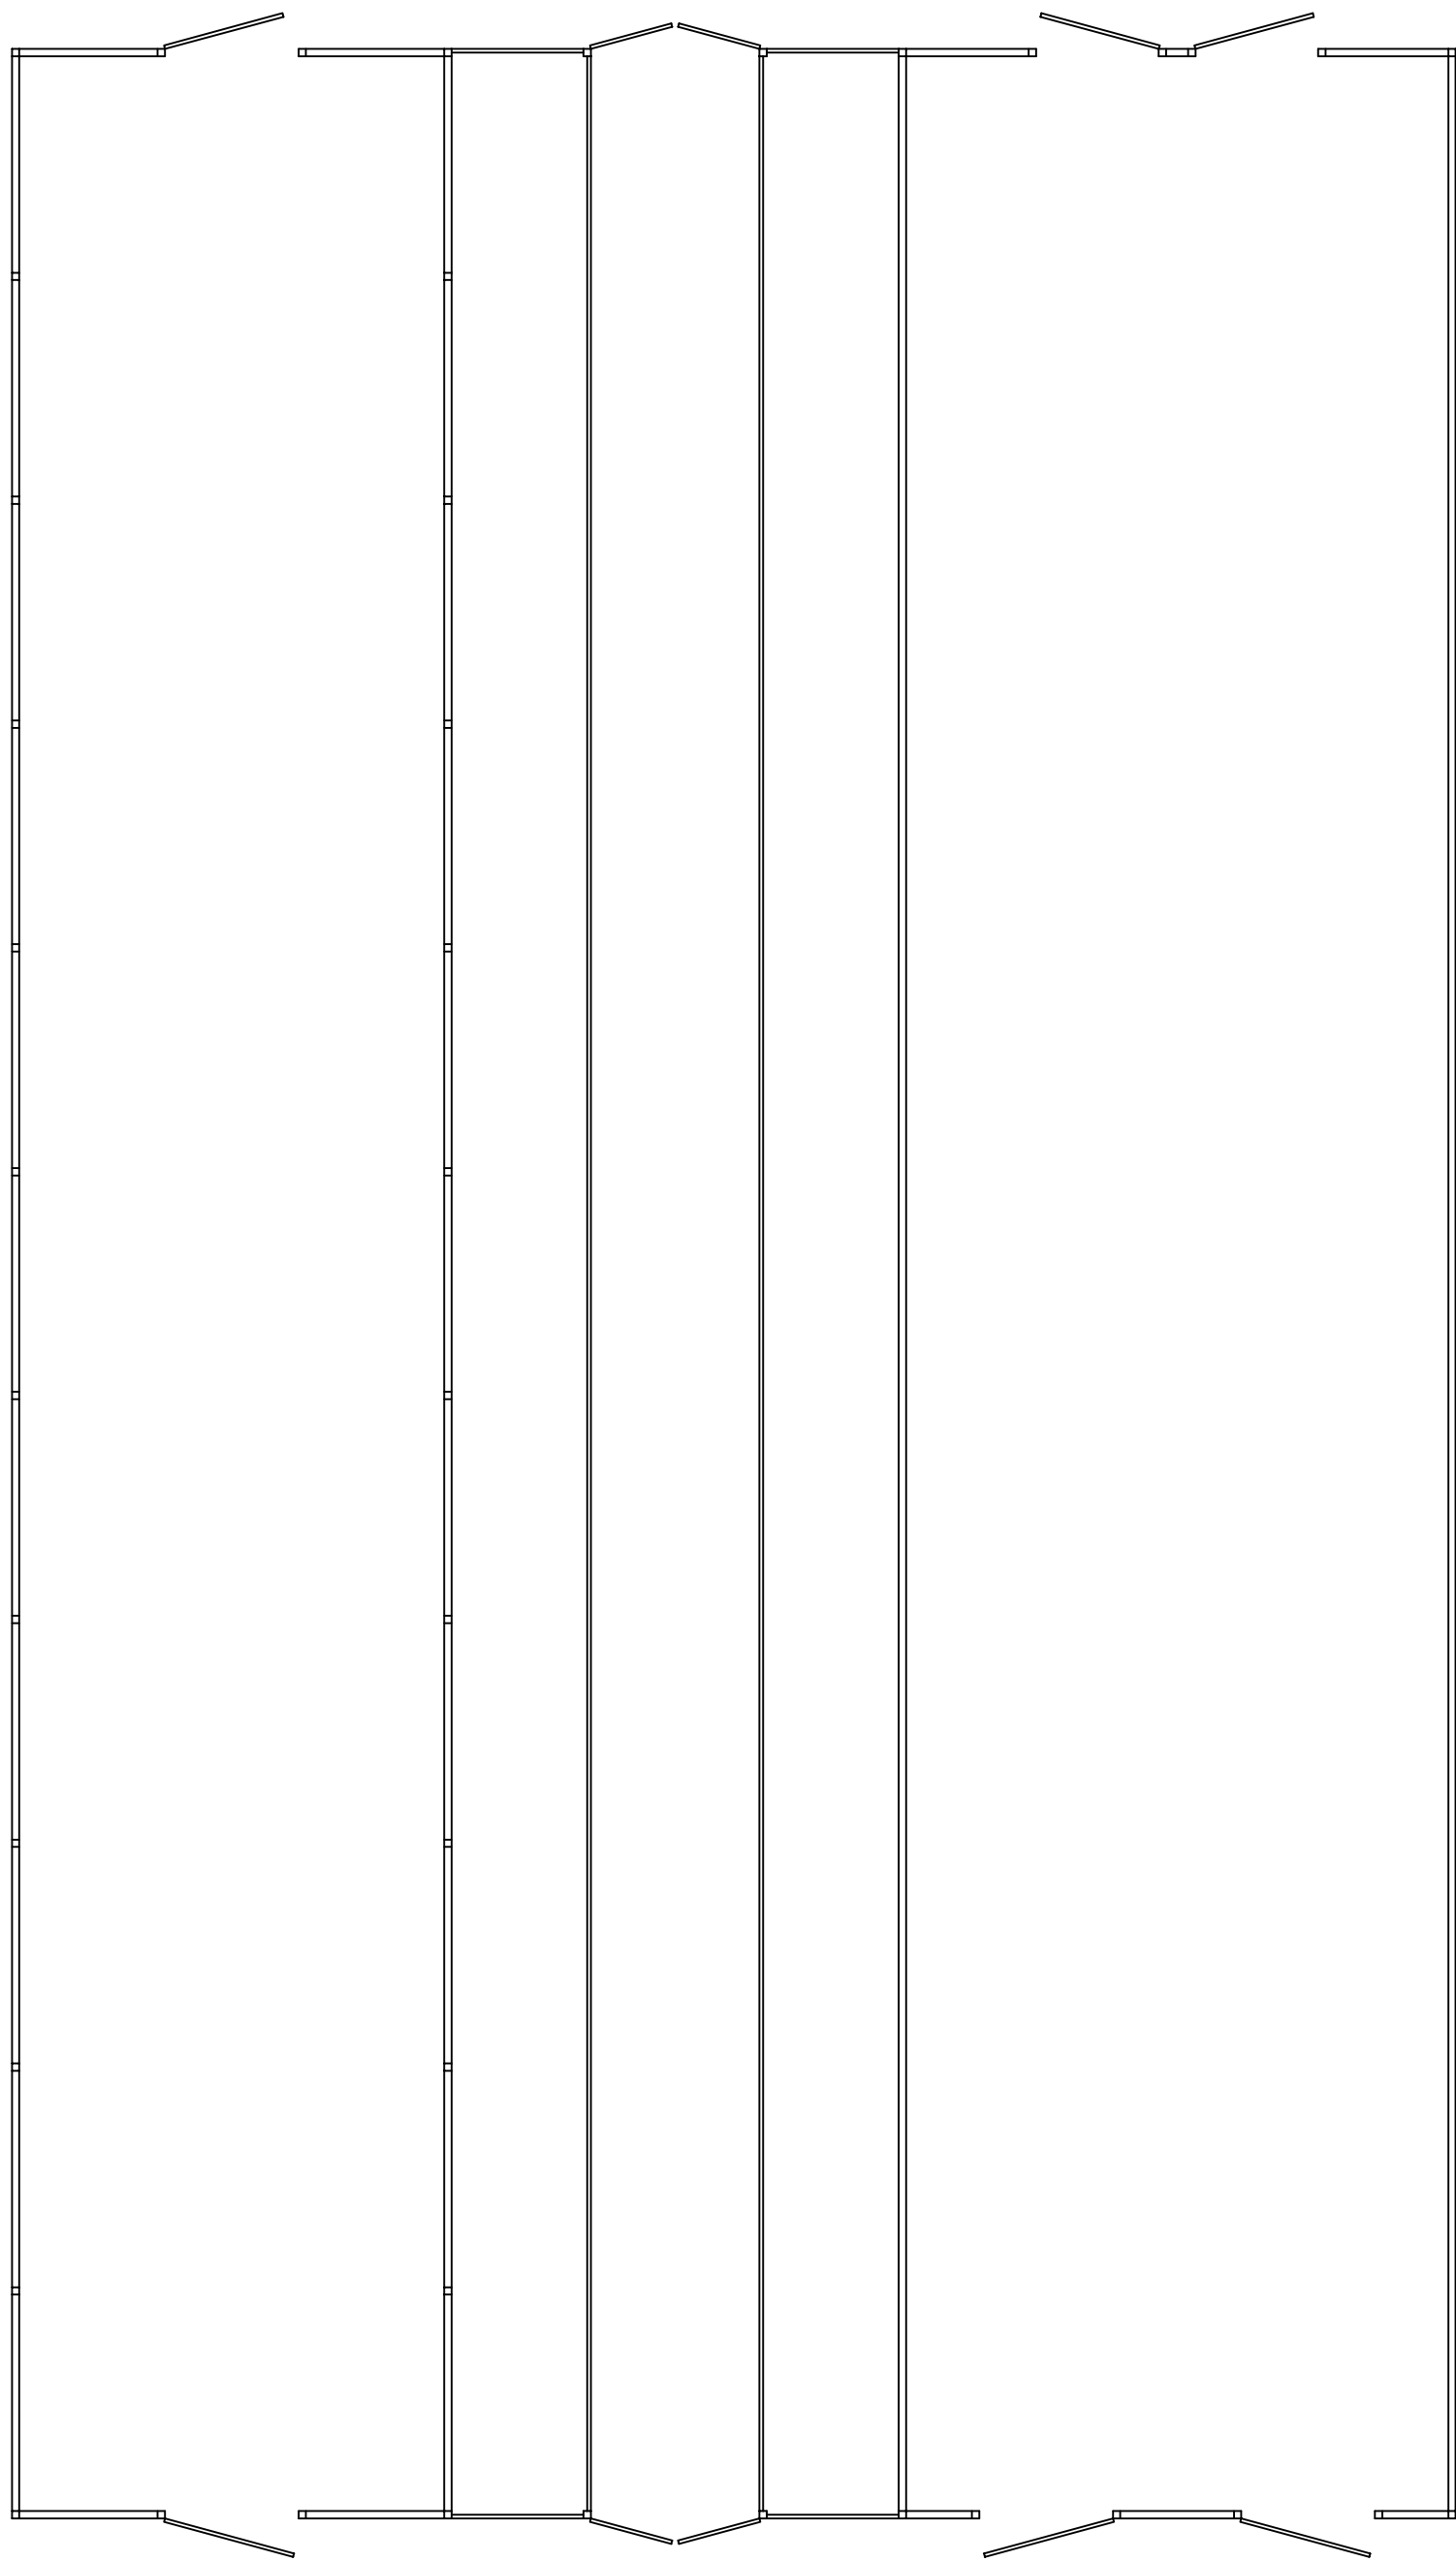

EXISTING GROUND FLOOR PLAN 1:200

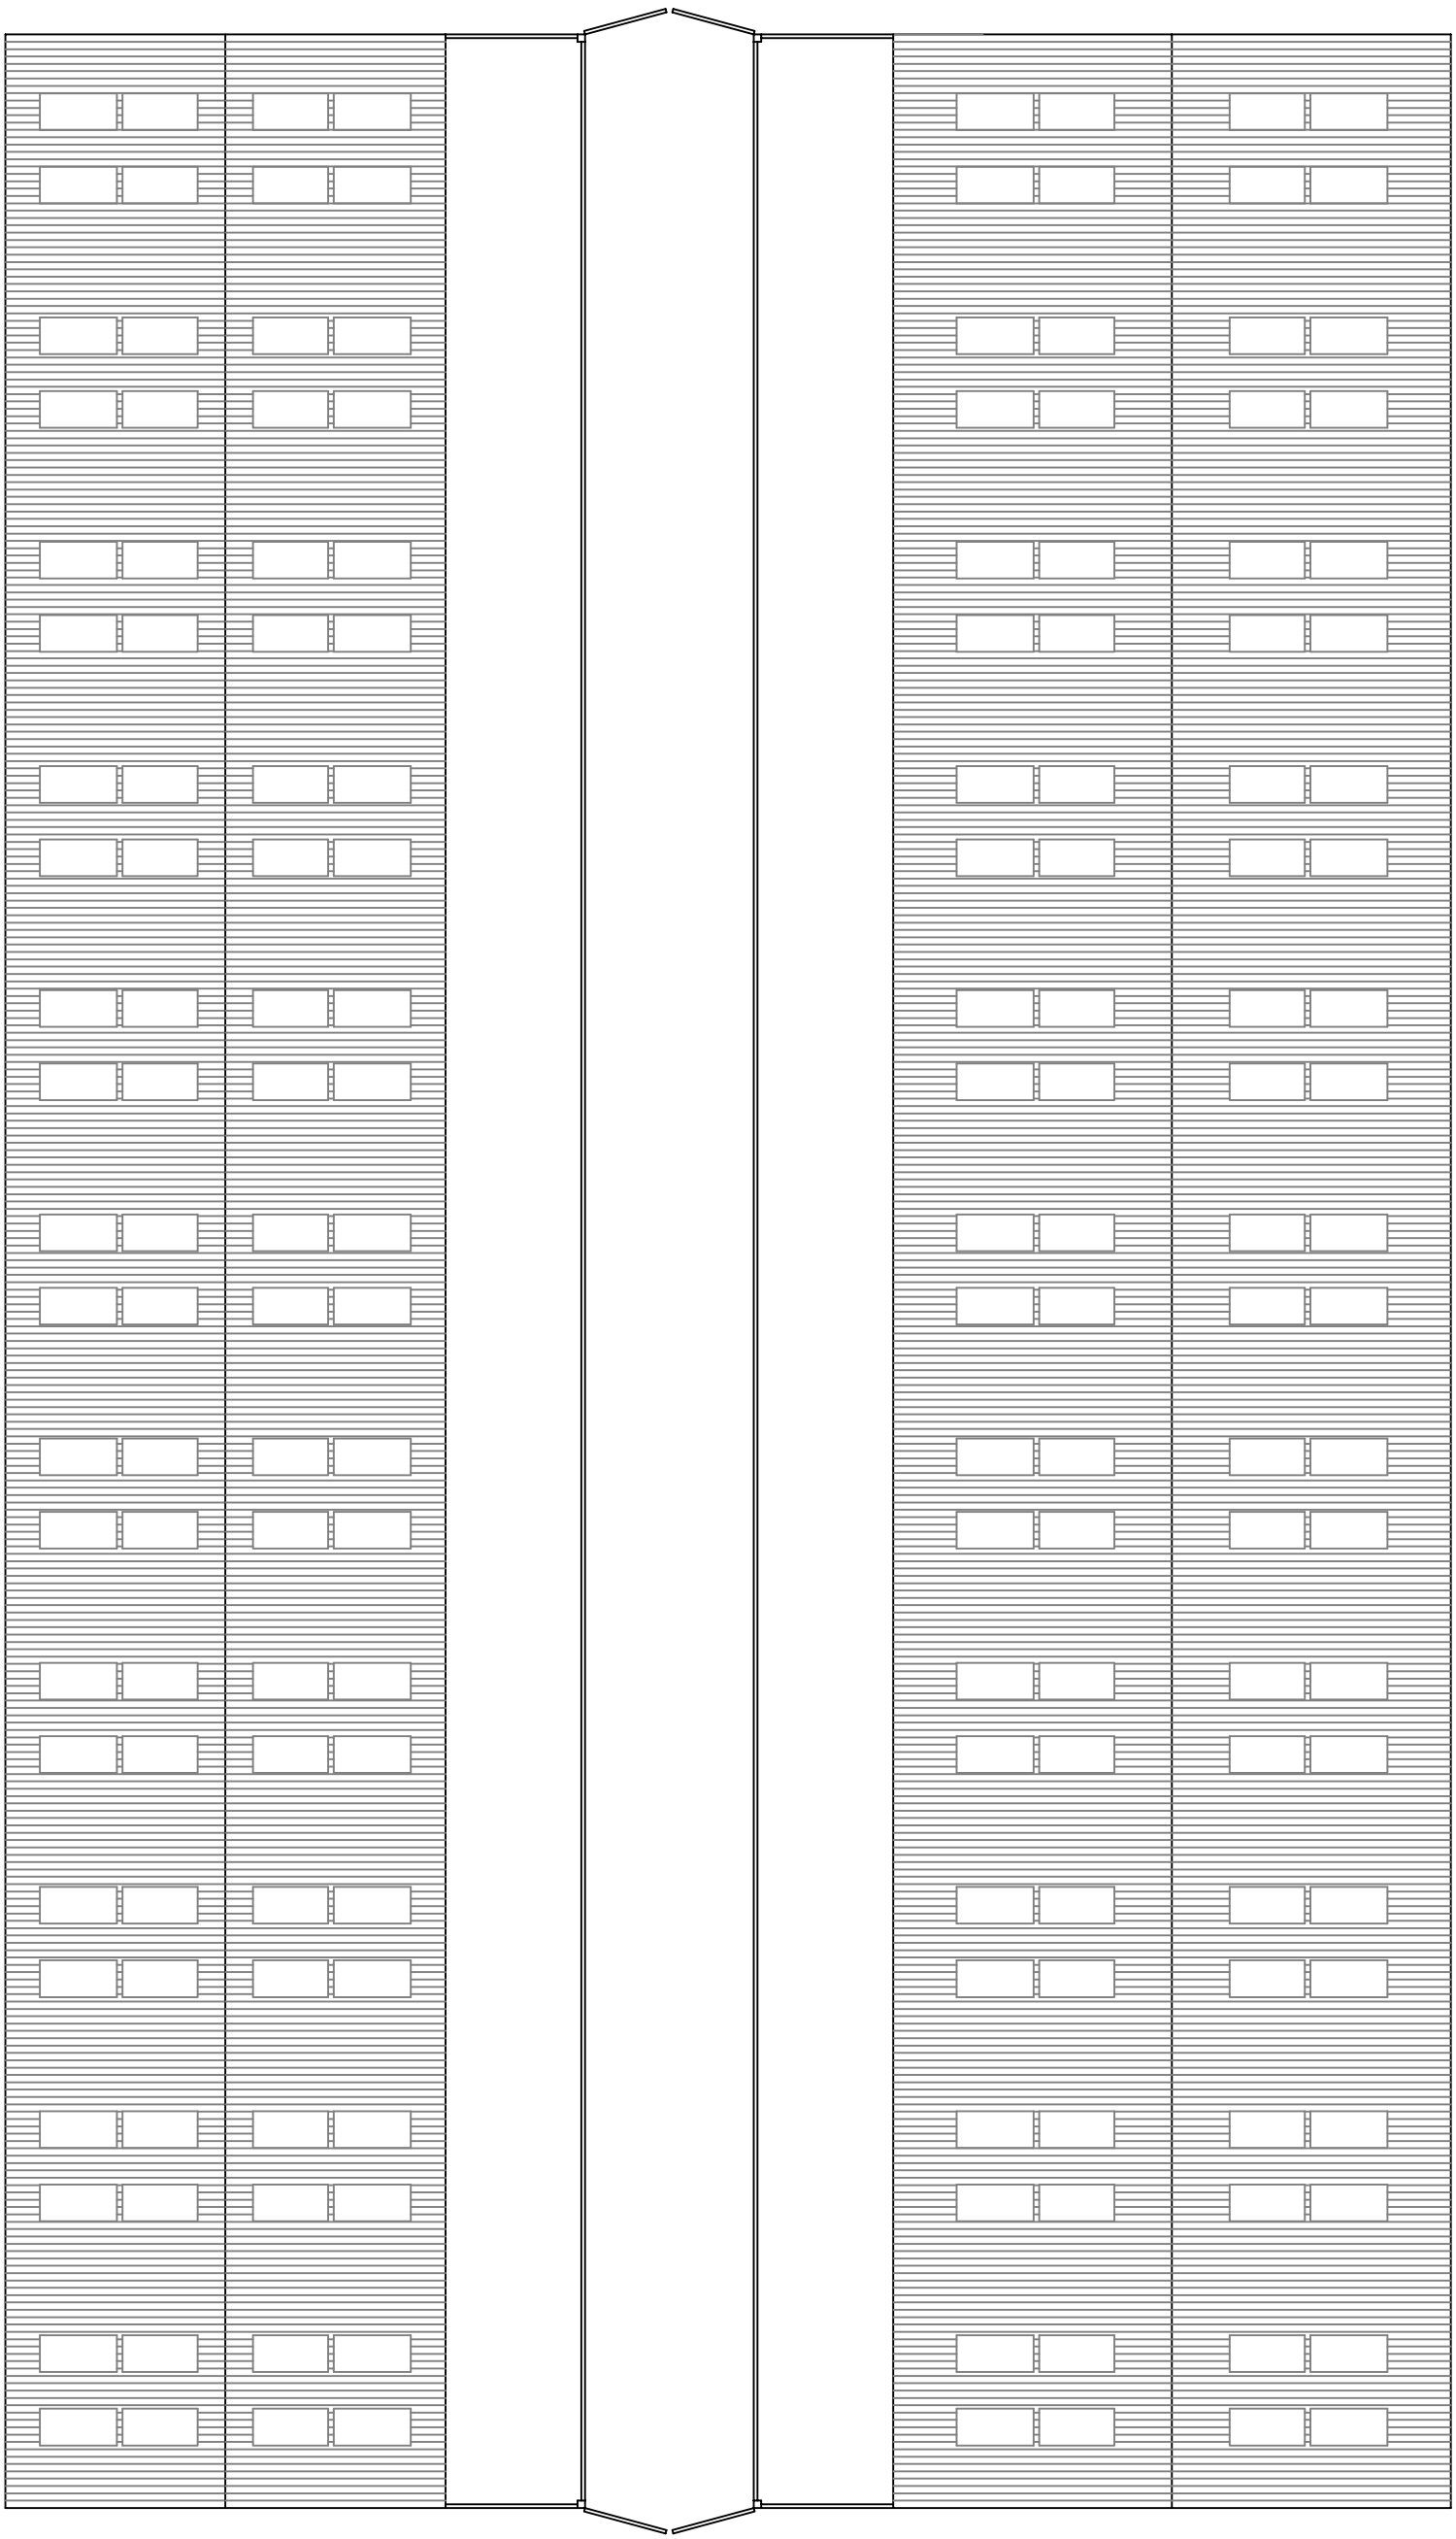

EXISTING ROOF PLAN 1:200

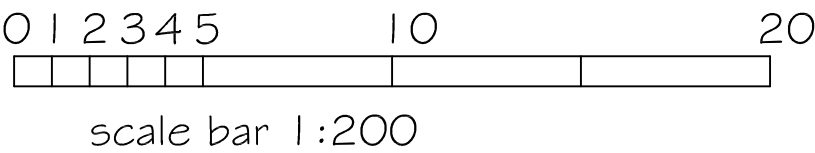

SJF PLANNING & DESIGN SERVICE 01225 782078 simonnearthebell@gmail.com		
PROPOSED NEW ROOF TO COW YARD		
CLIENT MR T FARTHING		
LOCATION NEW MANOR FARM SOUTH WRAXALL BA15 2SQ		
TITLE EXISTING FLOOR & ROOF PLANS		
DRG NO	ISSUE	DATE
2601-4	1	JAN 2026