




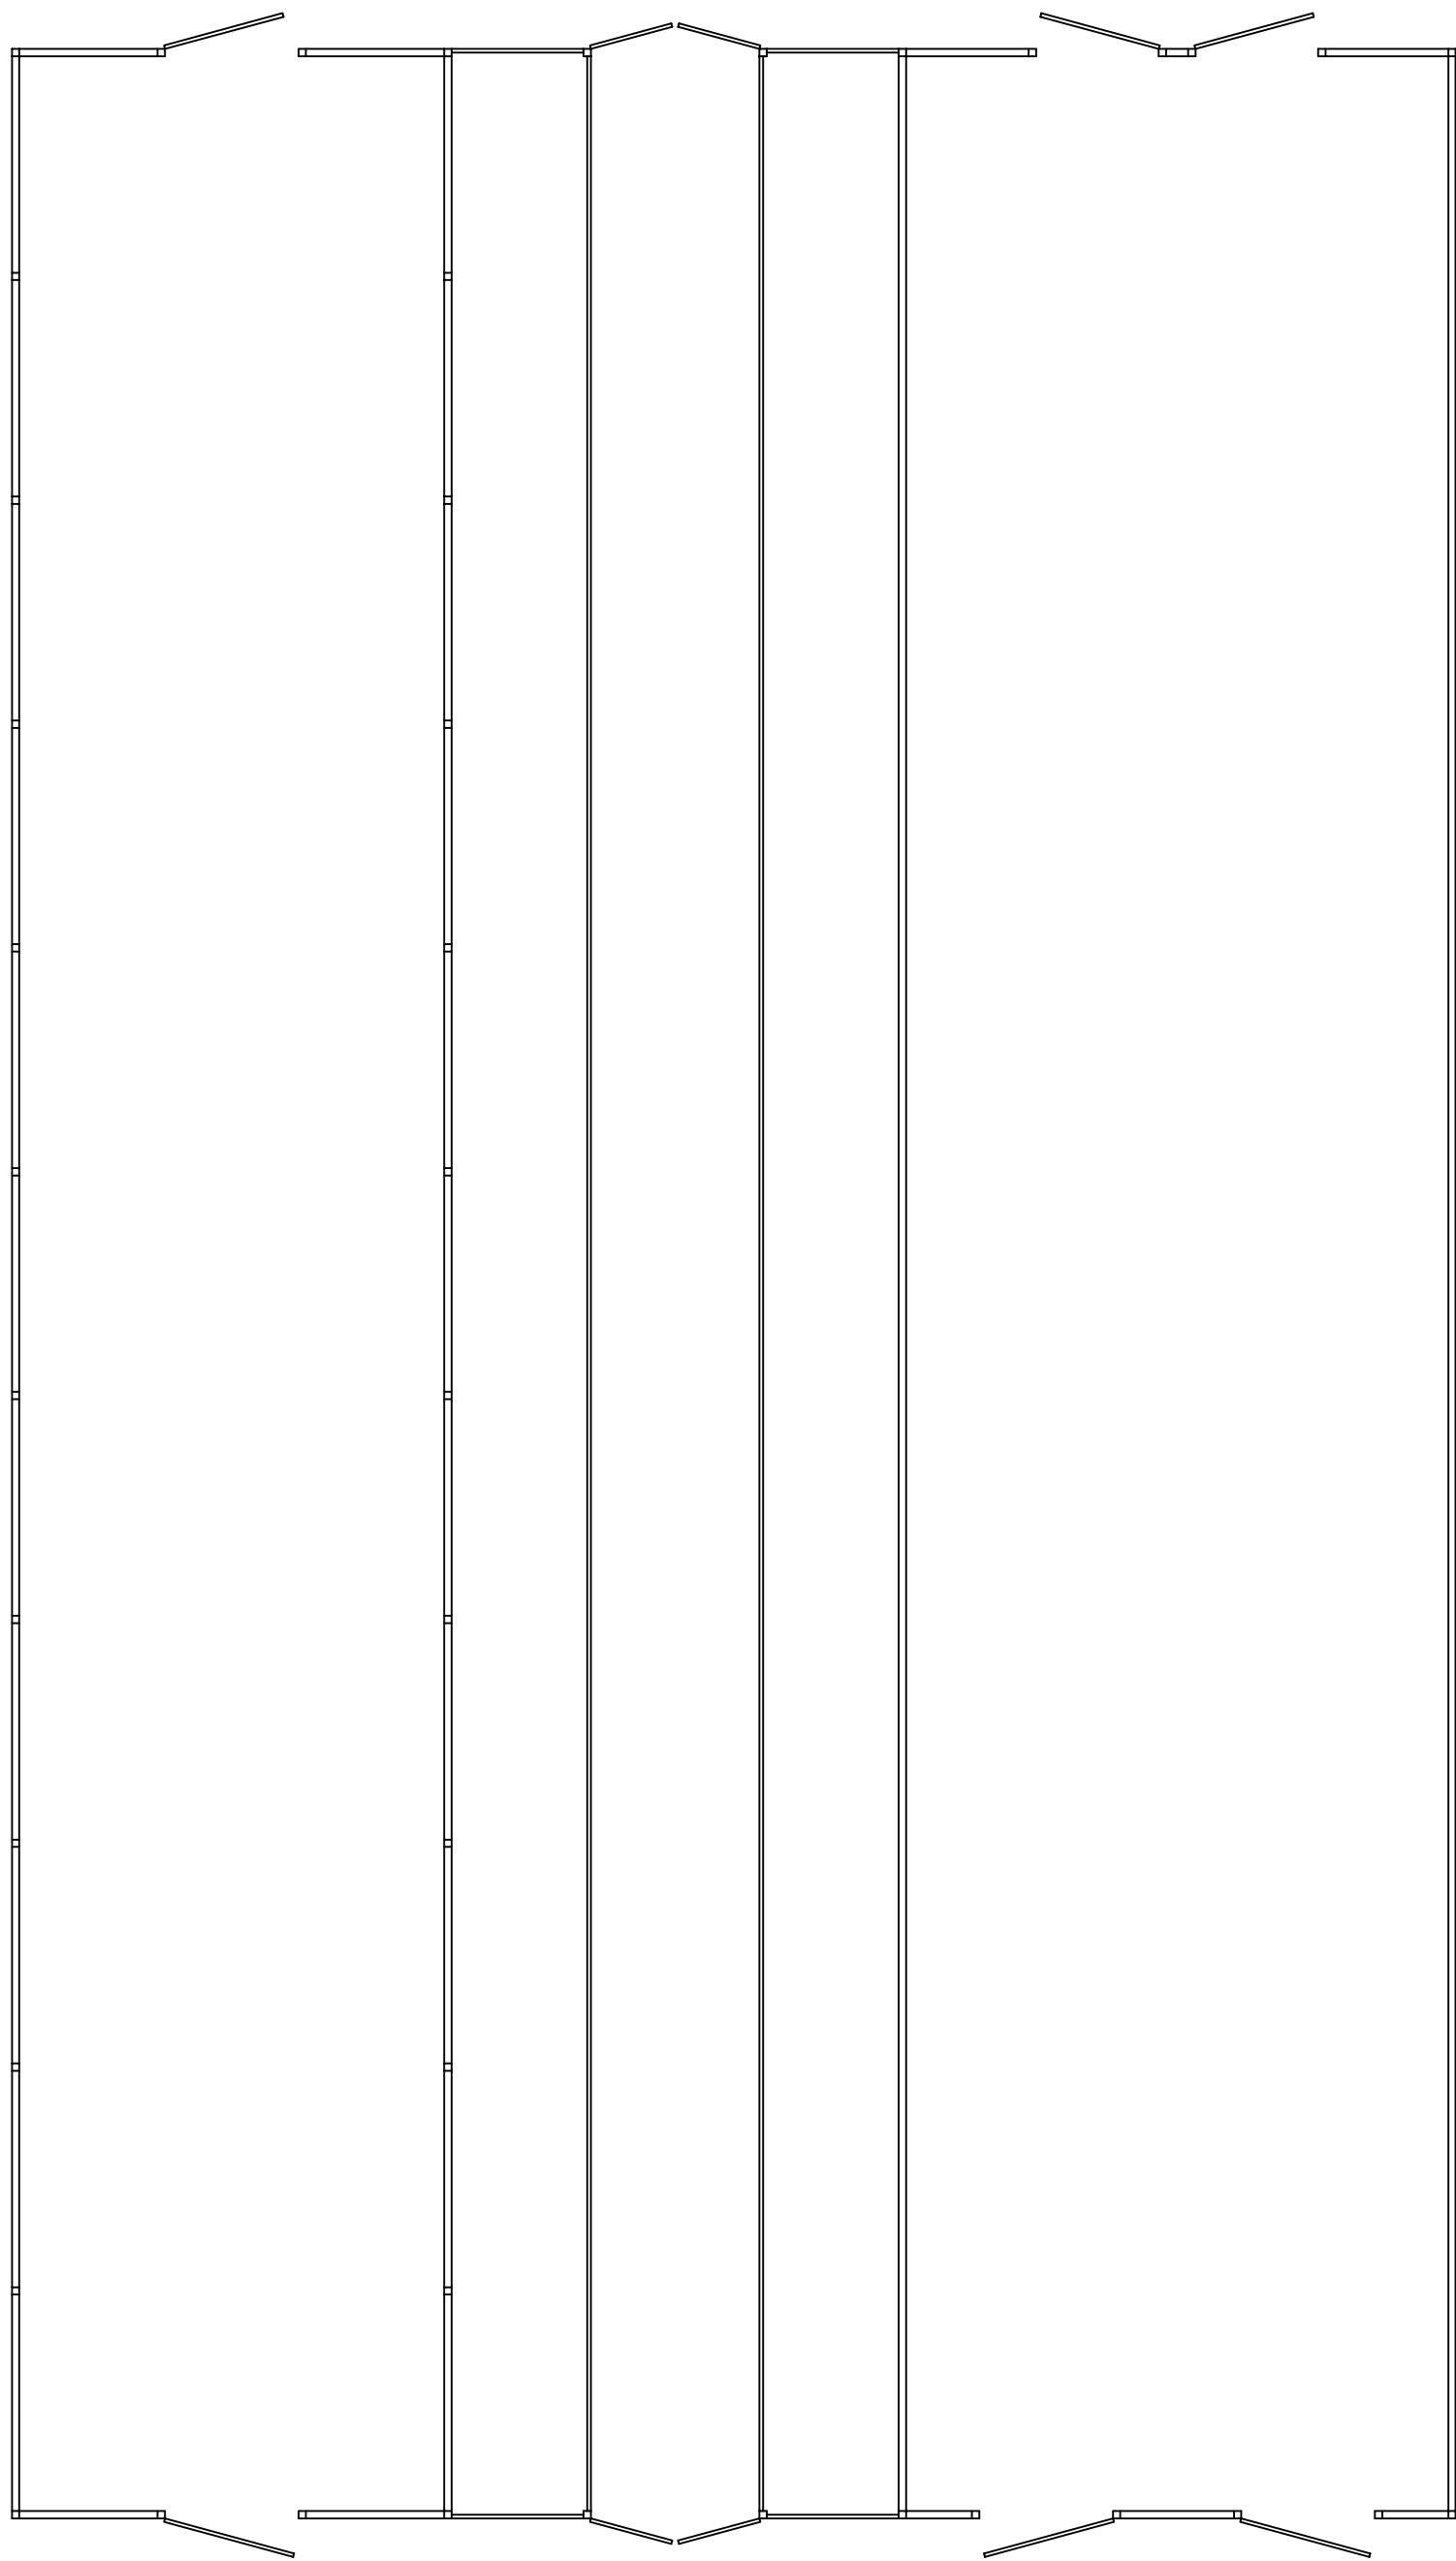

PROPOSED GROUND FLOOR PLAN 1:200

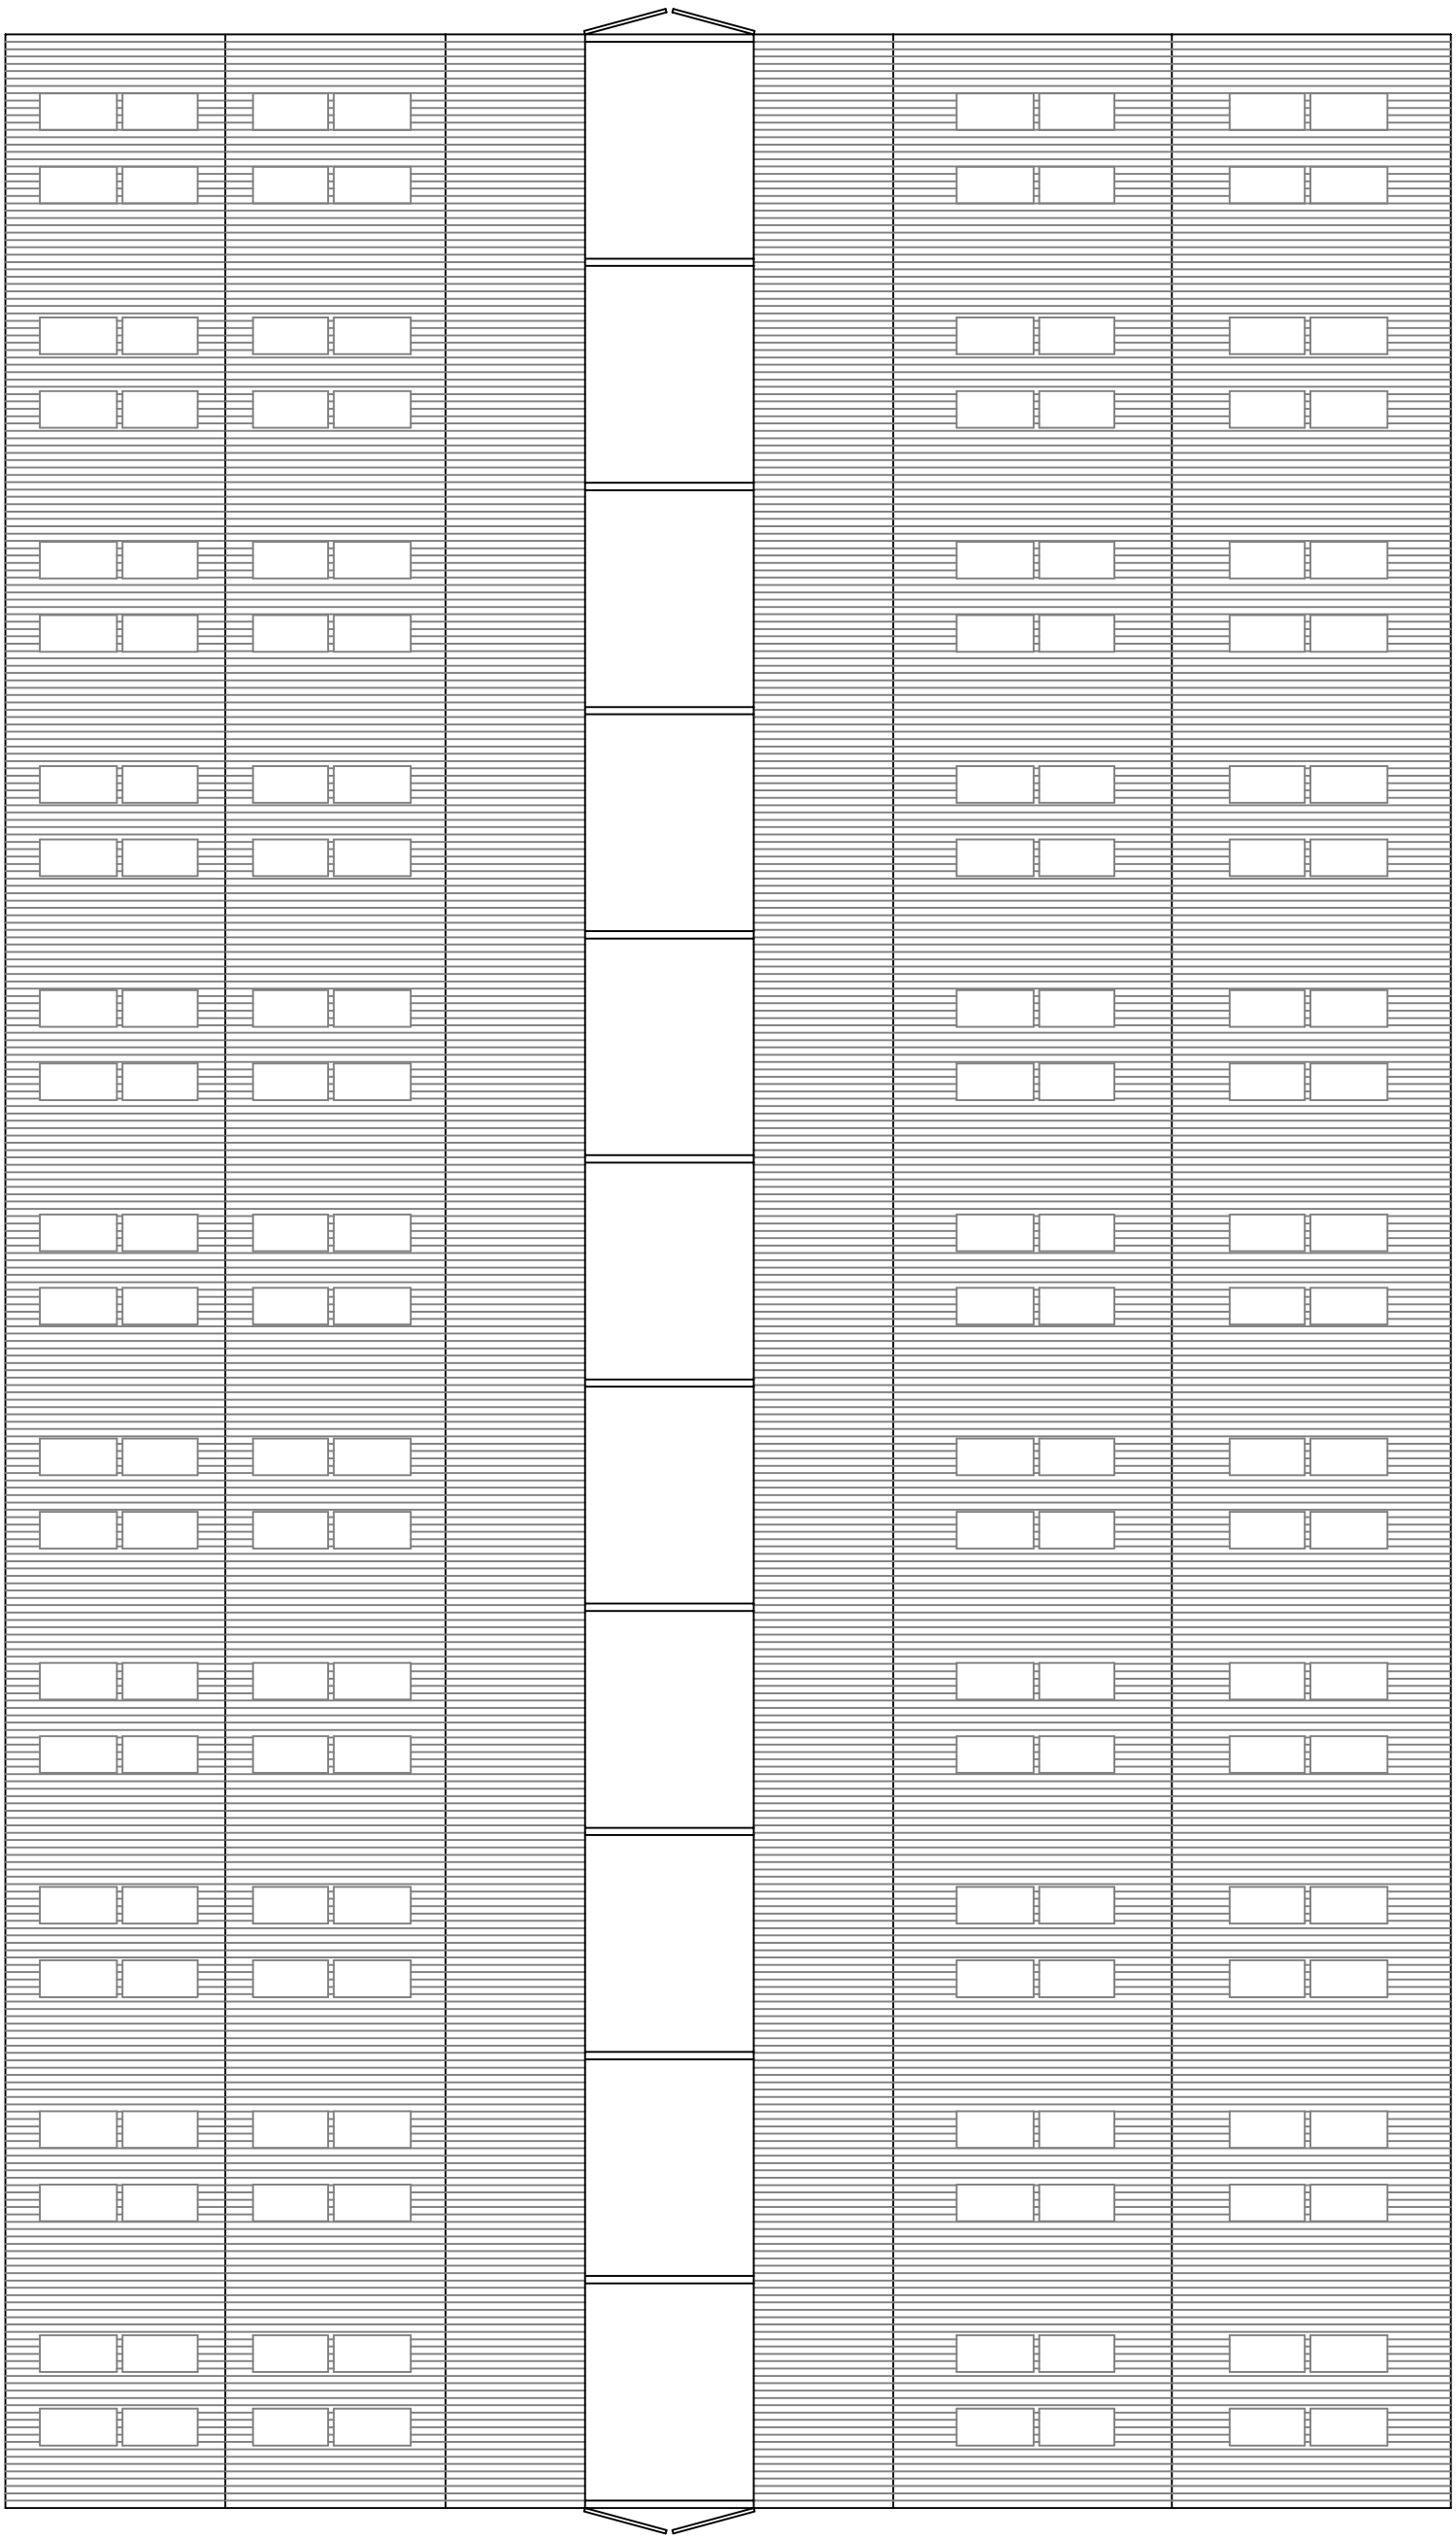

PROPOSED ROOF PLAN 1:200

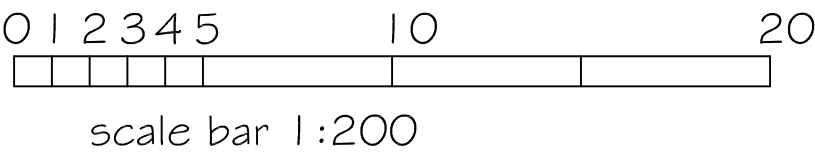

SJF PLANNING & DESIGN SERVICE 01225 782078 simonnearthebell@gmail.com		
PROPOSED NEW ROOF TO COW YARD		
CLIENT	MR T FARTHING	
LOCATION	NEW MANOR FARM SOUTH WRAXALL BA15 2SQ	
TITLE	PROPOSED FLOOR & ROOF PLANS	
DRG NO	ISSUE	DATE
2601-3	1	JAN 2026