


Revision Notes		
date	rev	note
23/02/26	P1	First issue for comment
03/03/26	P2	Revised to clients comments
09/03/26	P3	Issued for PLANNING

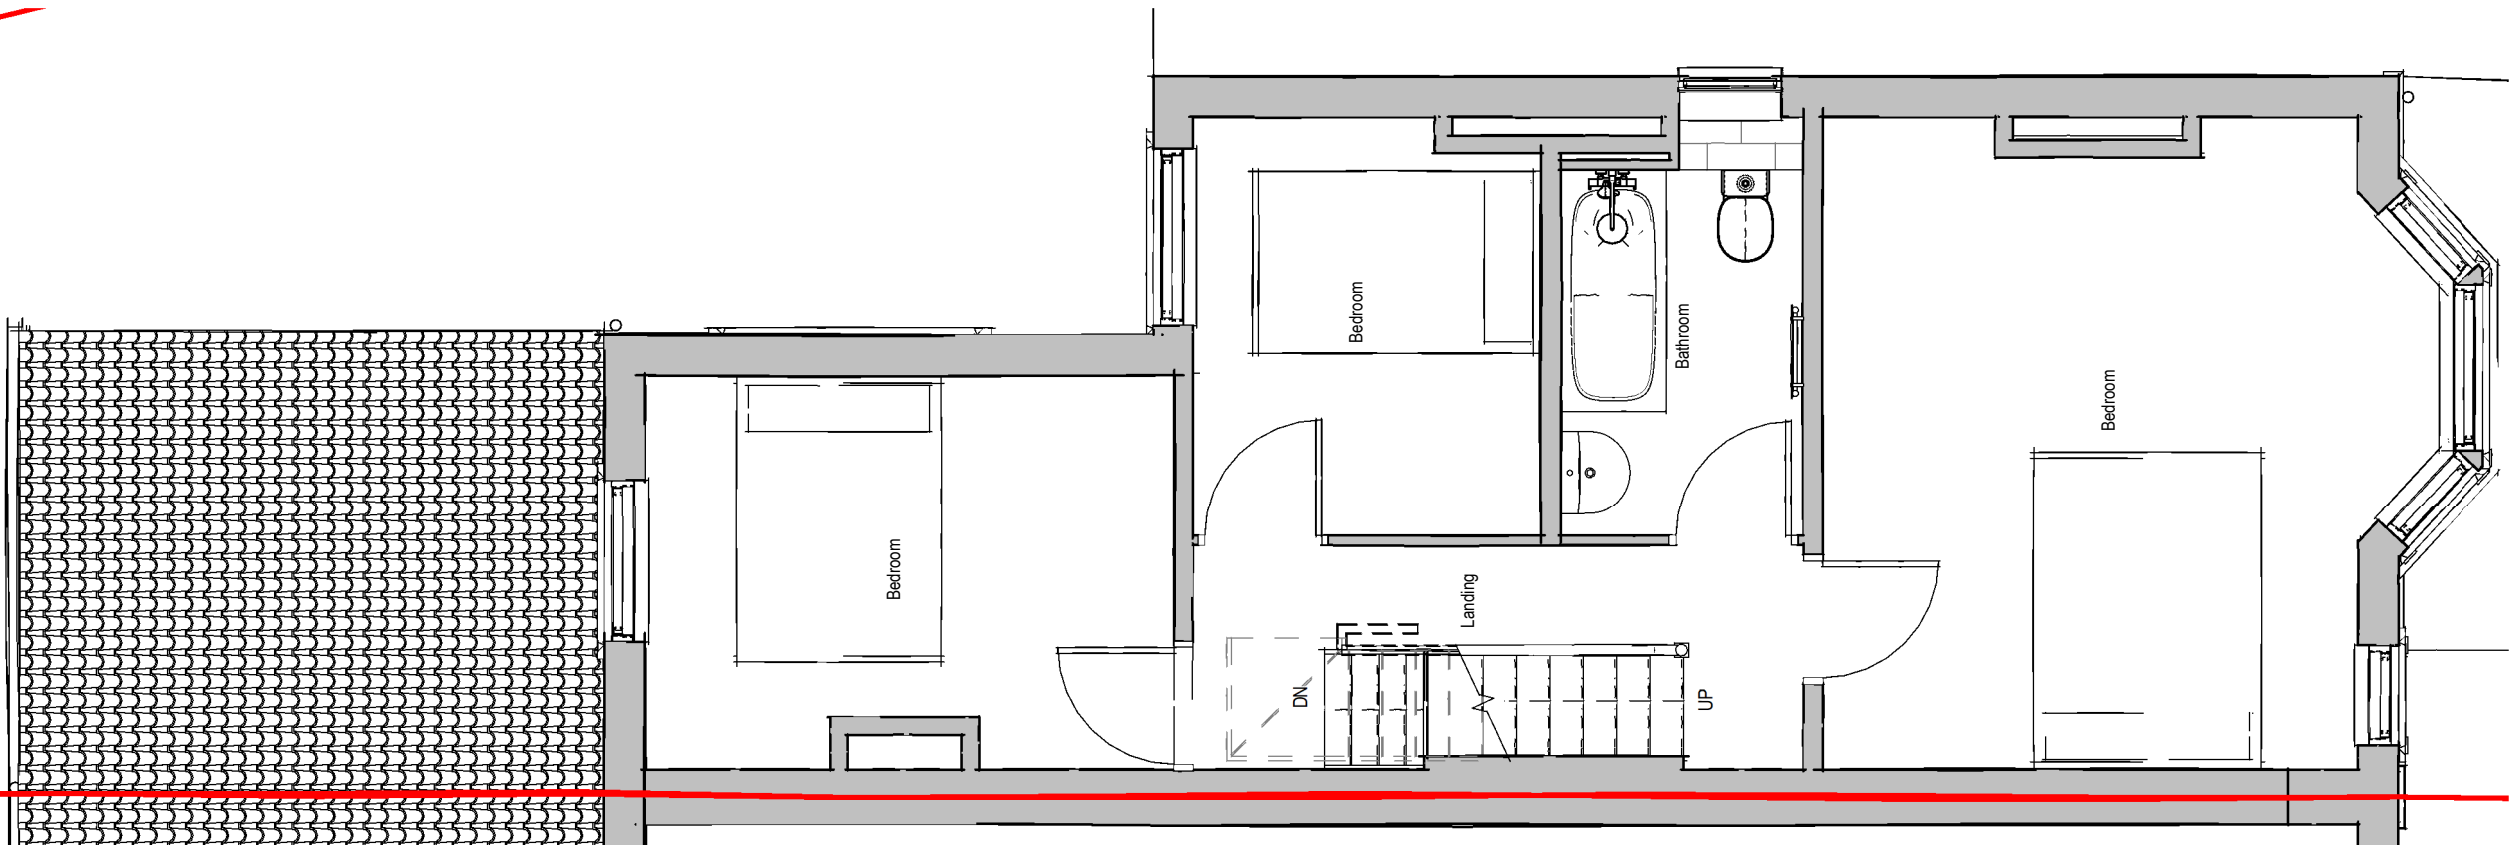

Client Mr & Mrs Urquhart	Project No 25-037	
Date 02/19/26	Drawing No 013	Rev P3
Scale at A3 1 : 50	Drawn N Sharp	

7 Garston Road, Frome, Somerset
BA11 1RN
m: 0781 208 5841
e: nick@sharpdesignservices.co.uk
Sharp Design Services Limited Company registration No. 11105879
Registered office: 7 Garston Road, Frome, Somerset. BA11 1RN

142 Frome Road - Loft Conversion
Proposed First Floor Plan

