


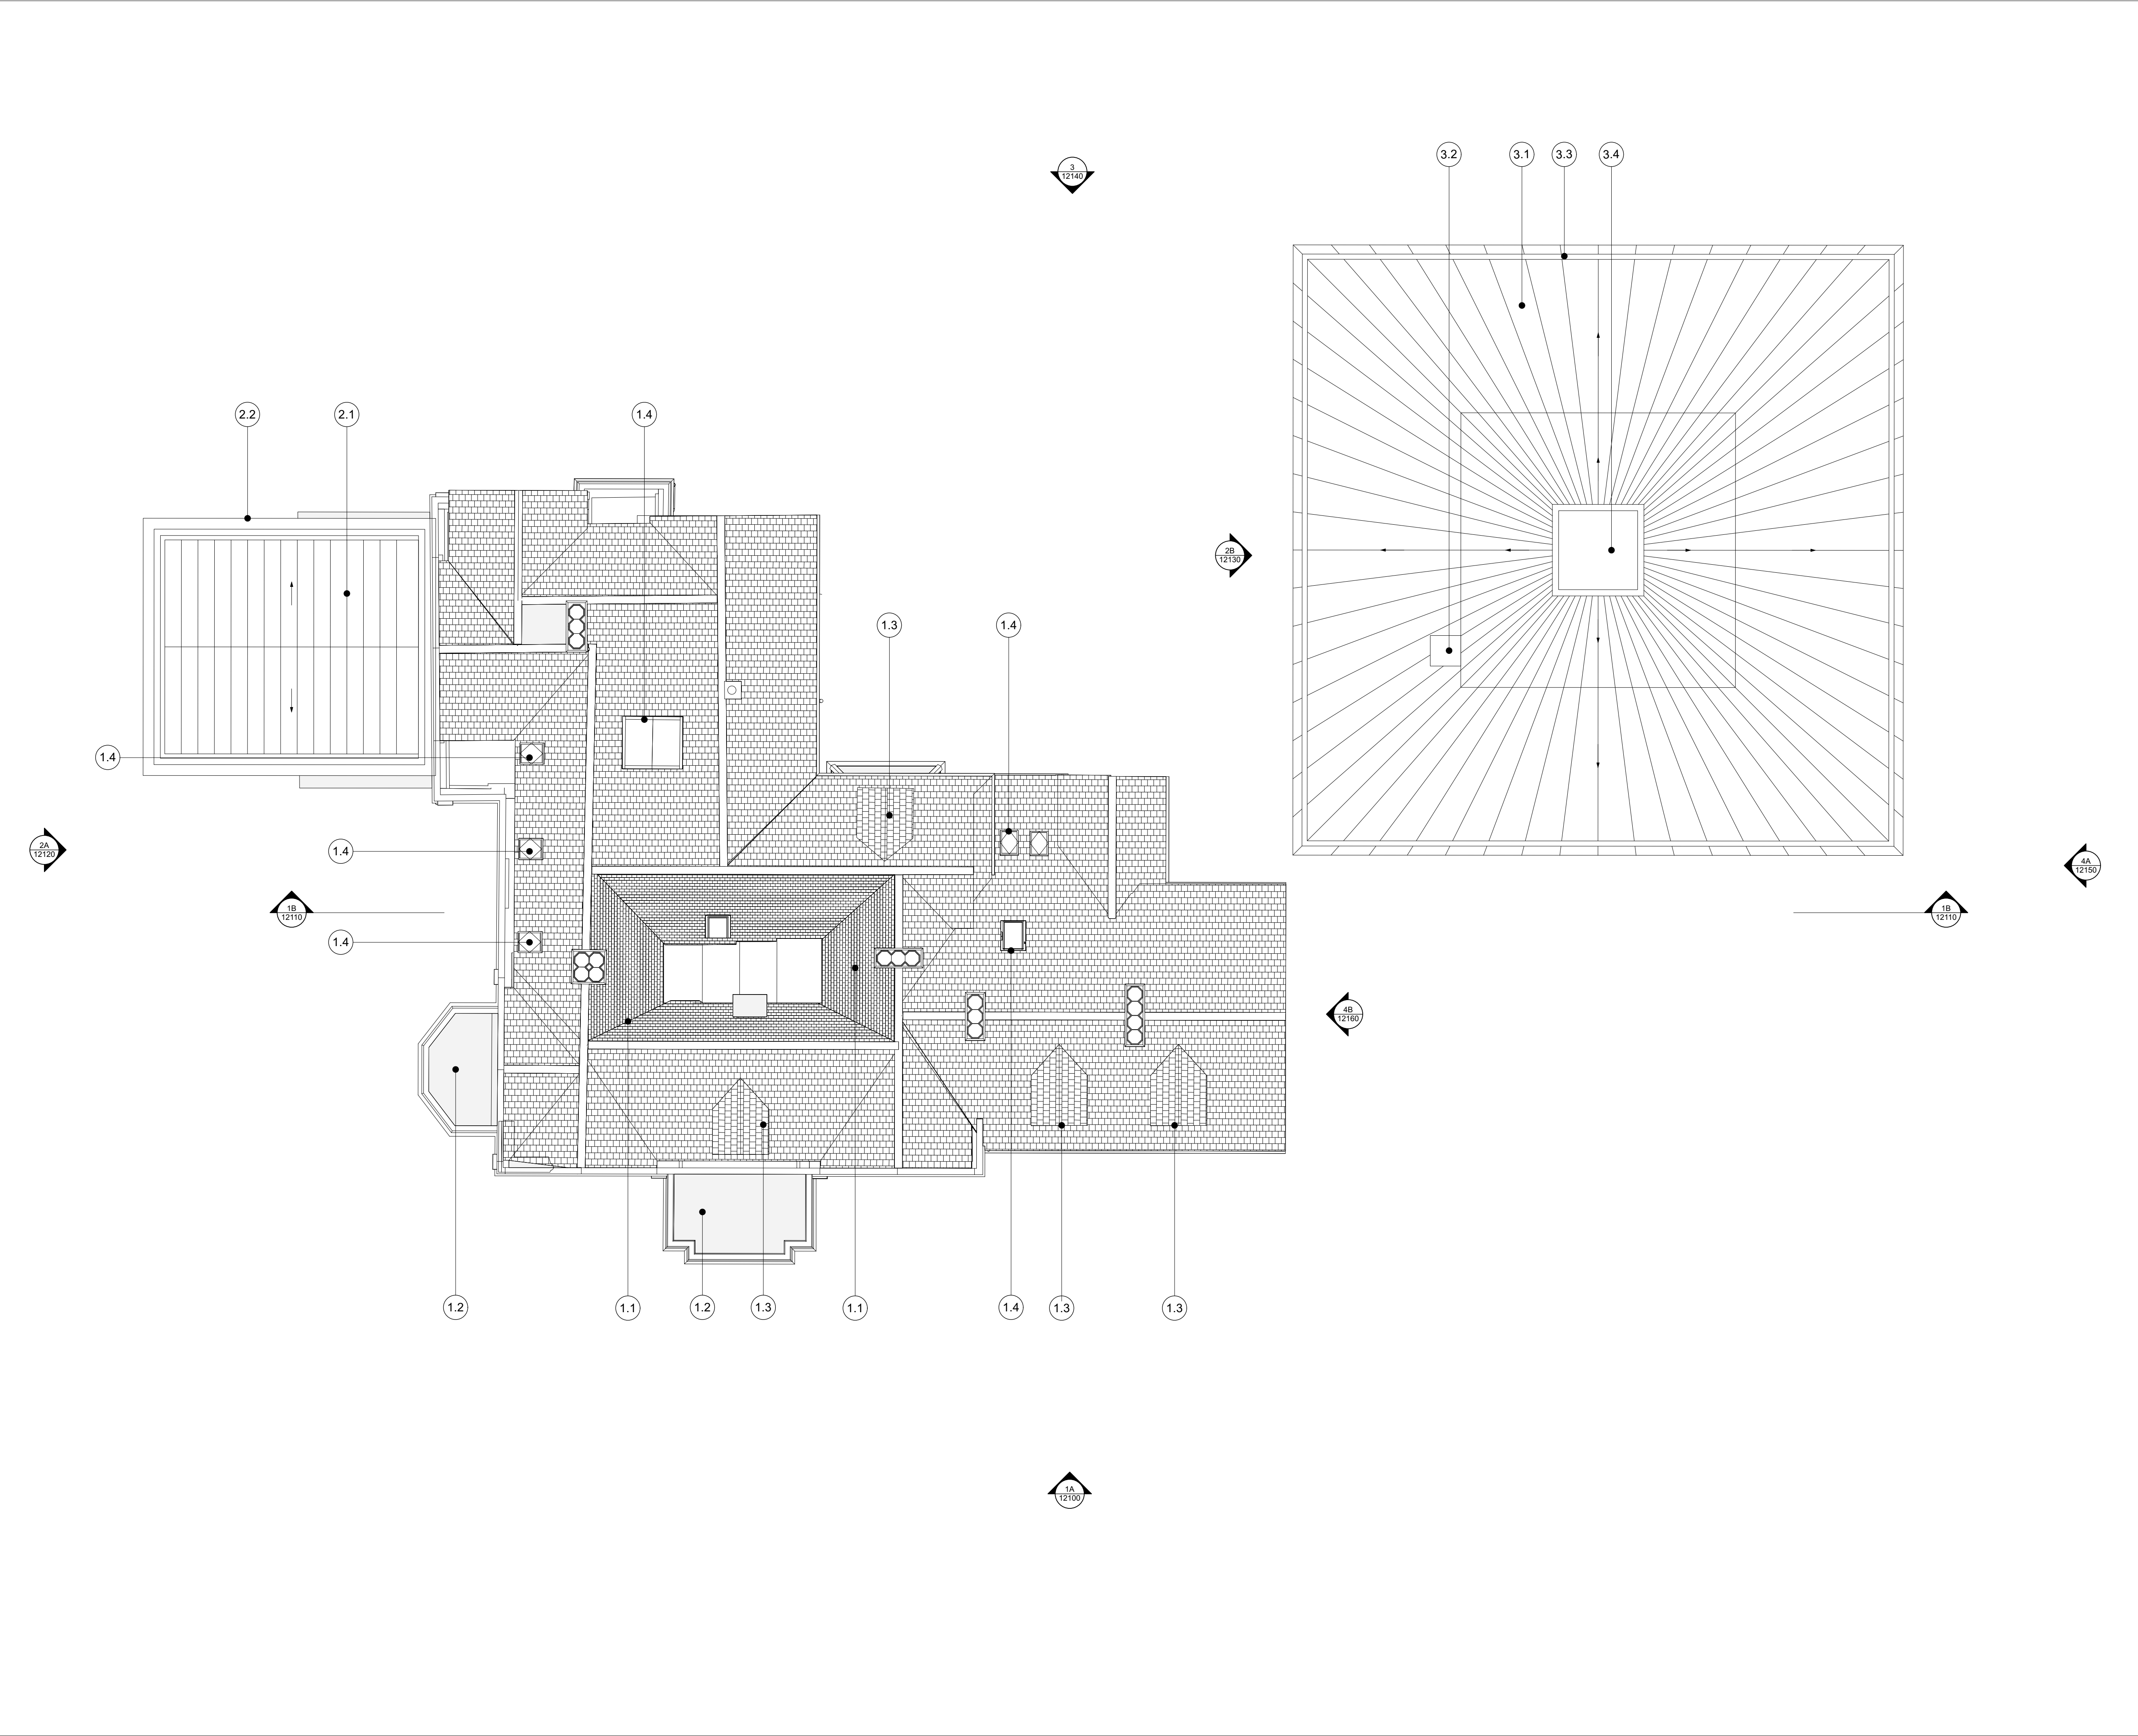

KEY

- Existing Wall
- Proposed Wall

EASTLEIGH COURT


- 1.1 Existing concrete roof tiles to be replaced with clay to match existing
- 1.2 Existing flat roof
- 1.3 New dormer window pitched roof. Tiles to match existing
- 1.4 Replace existing velux windows

PROPOSED COURT EXTENSION

- 2.1 Standing seam copper pitched roof
- 2.2 Stepped limestone coping

PROPOSED PAVILION

- 3.1 Standing seam copper hipped roof
- 3.2 Limestone chimney
- 3.3 Concealed gutter
- 3.4 Rooflight

 

Scale Bar 1:100

revision	date	amendment
PL1	20/02/26	

studioshaw

- Report all drawing errors and omissions to the Architect
- All dimensions in millimeters unless noted otherwise
- Drawings for tender purposes only
- Do not scale from this drawing.
- All dimensions to be measured on site and to be the responsibility of the contractor.

job title
088_Eastleigh Court

drawing title
Proposed Court & Pavilion - Roof Plan

status	PLANNING	date
scale	1:100 @ A1	20/02/26
job no	drawing no.	revision
088	088-XX-03-11130	PL1