


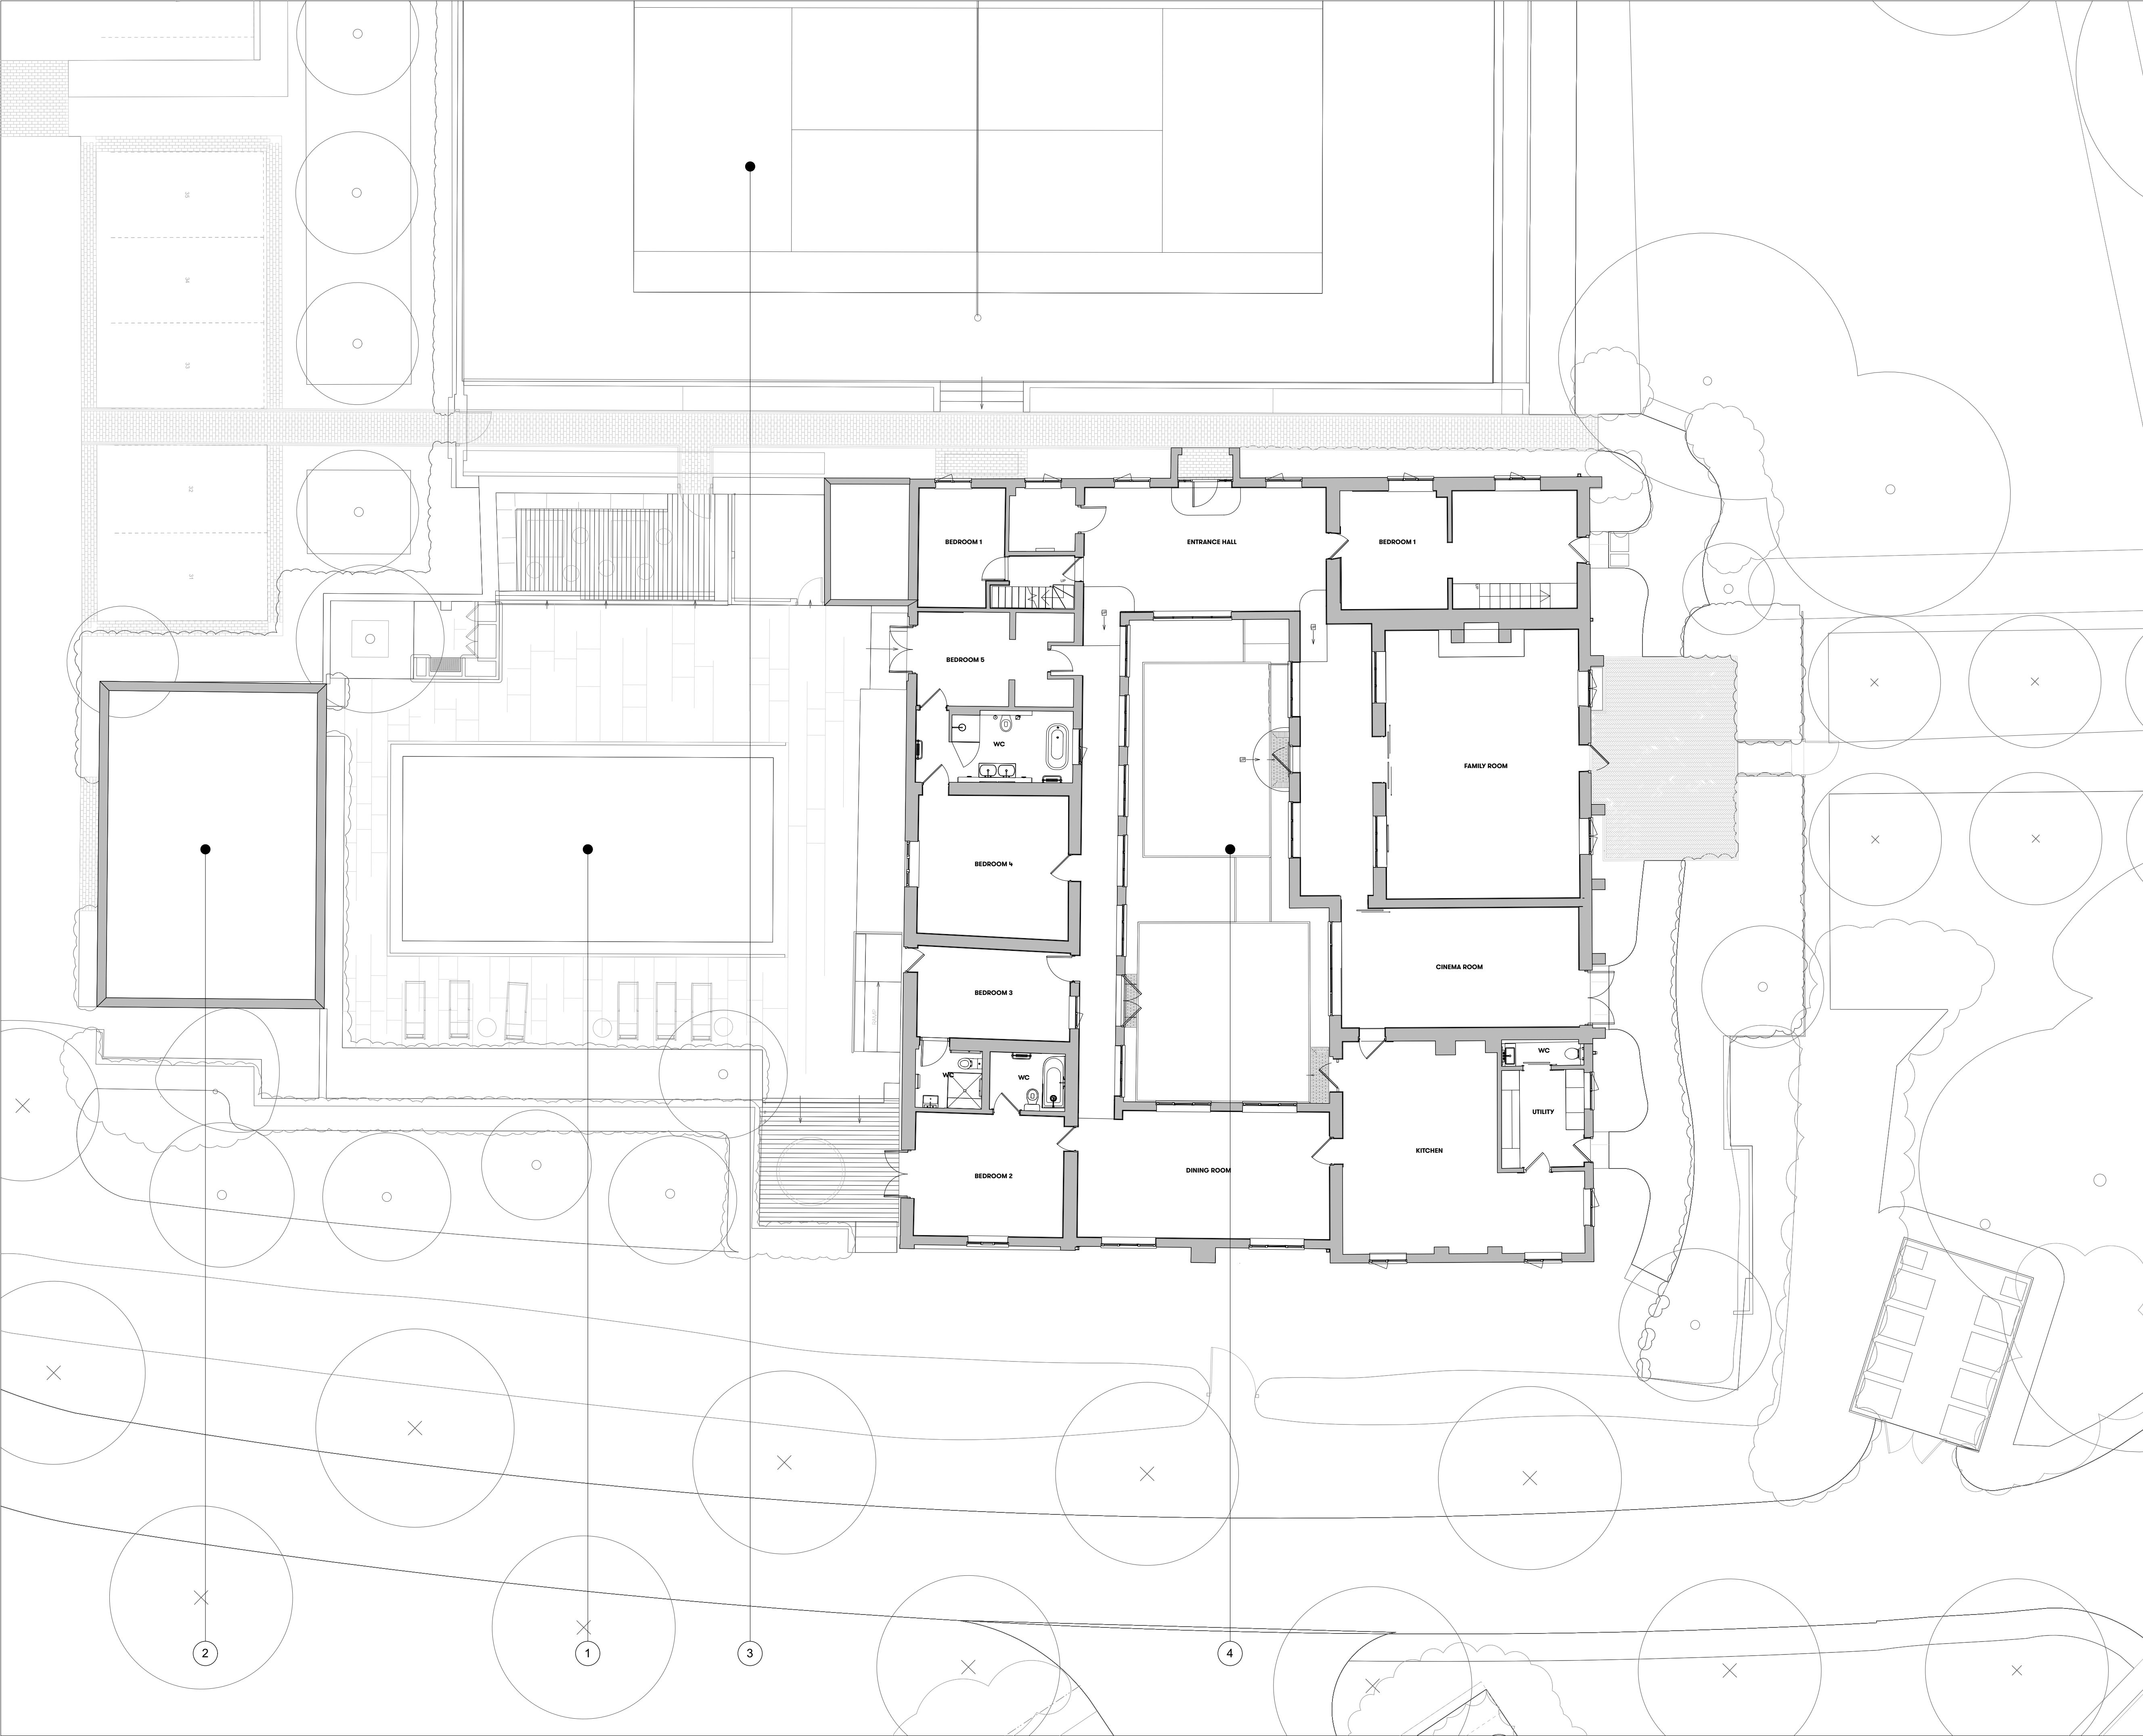

KEY

Existing Wall

1Swimming pool

2Pool plant room

3Tennis court

4Stables courtyard

NOTE.

See landscape plans for details

0m1m2m5m10m

Scale Bar 1:100

revisionPL1

date20/02/26

amendment

studioshaw

- Report all drawing errors and omissions to the Architect

- All dimensions in millimeters unless noted otherwise

- Drawings for tender purposes only

- Do not scale from this drawing.

- All dimensions to be measured on site and to be the responsibility of the contractor.

job title088_Eastleigh Court

drawing titleProposed Stables - Ground Floor Plan

statusPLANNING

scale1:100 @ A1

job no088

date20/02/26

revisionPL1