


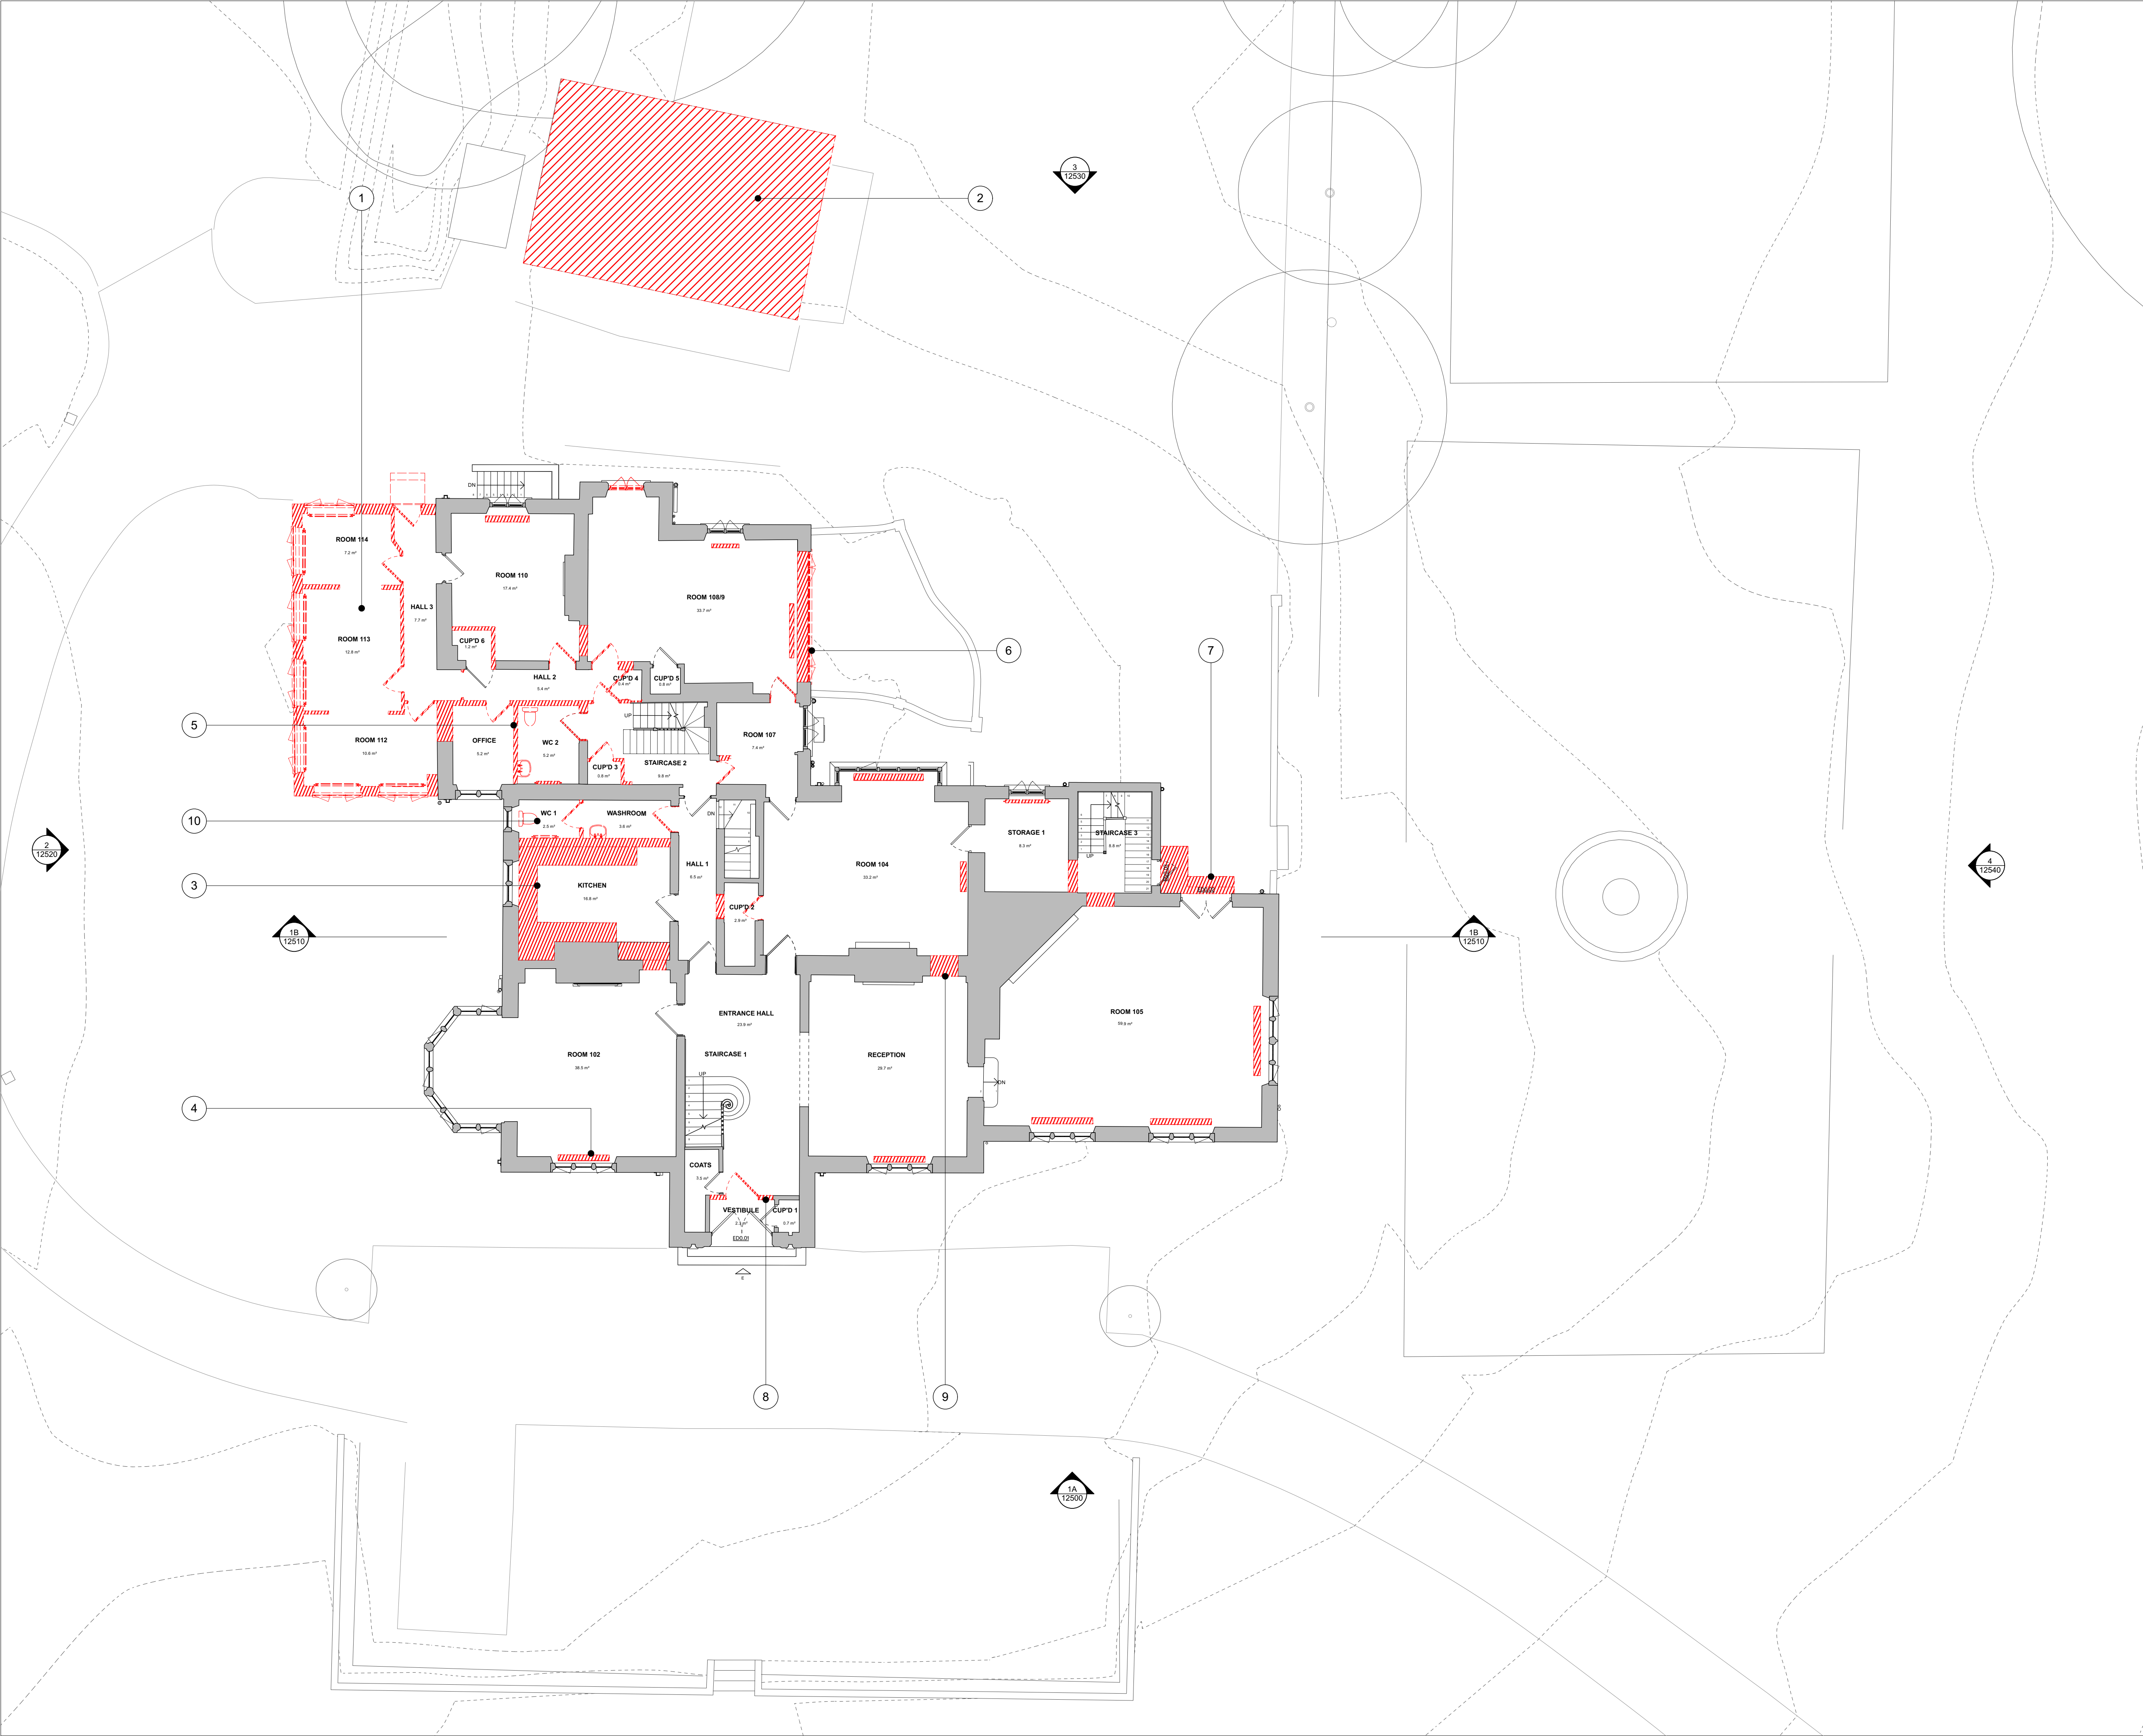

KEY

- Existing Wall
- Fabric removal
- Existing ground floor extension to be demolished
- Existing shed to be demolished
- Kitchen joinery
- Radiator to be removed
- Interior wall to be removed
- Existing high level strip window to be removed
- Existing external steps to be removed
- Existing door to be removed and opening englarged
- Opening made within existing arch
- Existing sanitaryware to be removed throughout

NOTE

See landscape plan for proposed removal of any shrubs, hedges and trees



0m 1m 2m 5m 10m

Scale Bar 1:100

revision PL1 date 20/02/26 amendment

studioshaw

- Report all drawing errors and omissions to the Architect
- All dimensions in millimeters unless noted otherwise
- Drawings for tender purposes only
- Do not scale from this drawing.
- All dimensions to be measured on site and to be the responsibility of the contractor.

job title
088_Eastleigh Court

drawing title
Existing Court - Ground Floor Plan - Demolition

status	PLANNING	date
scale	1:100 @ A1	20/02/26
job no	drawing no.	revision
088	088-XX-00-11501	PL1