
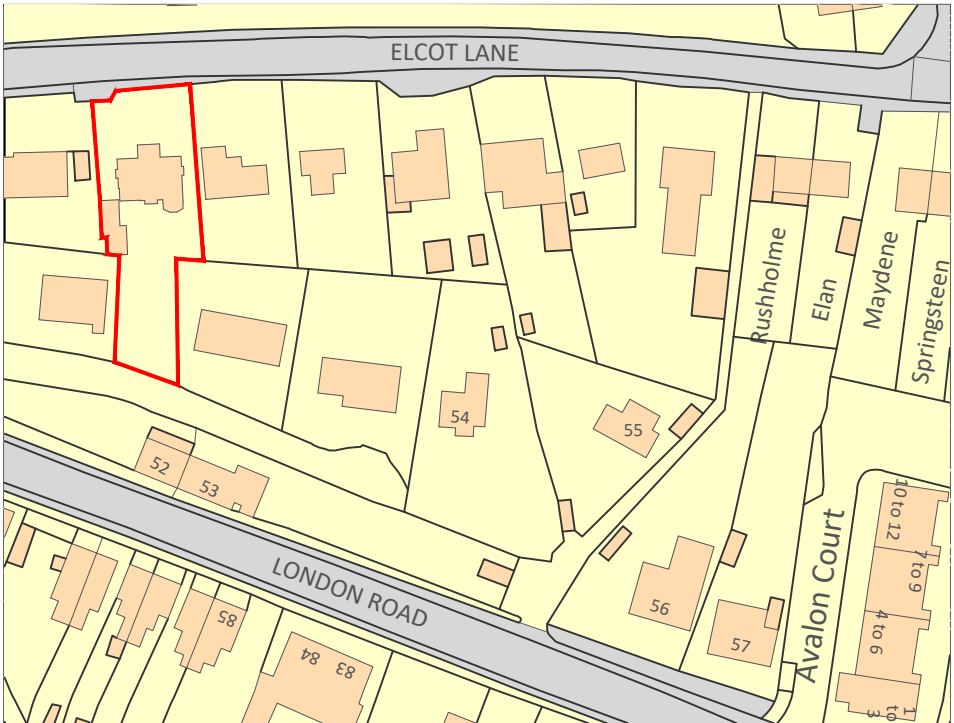


SITE PLAN

1:200

0 1:200 10m

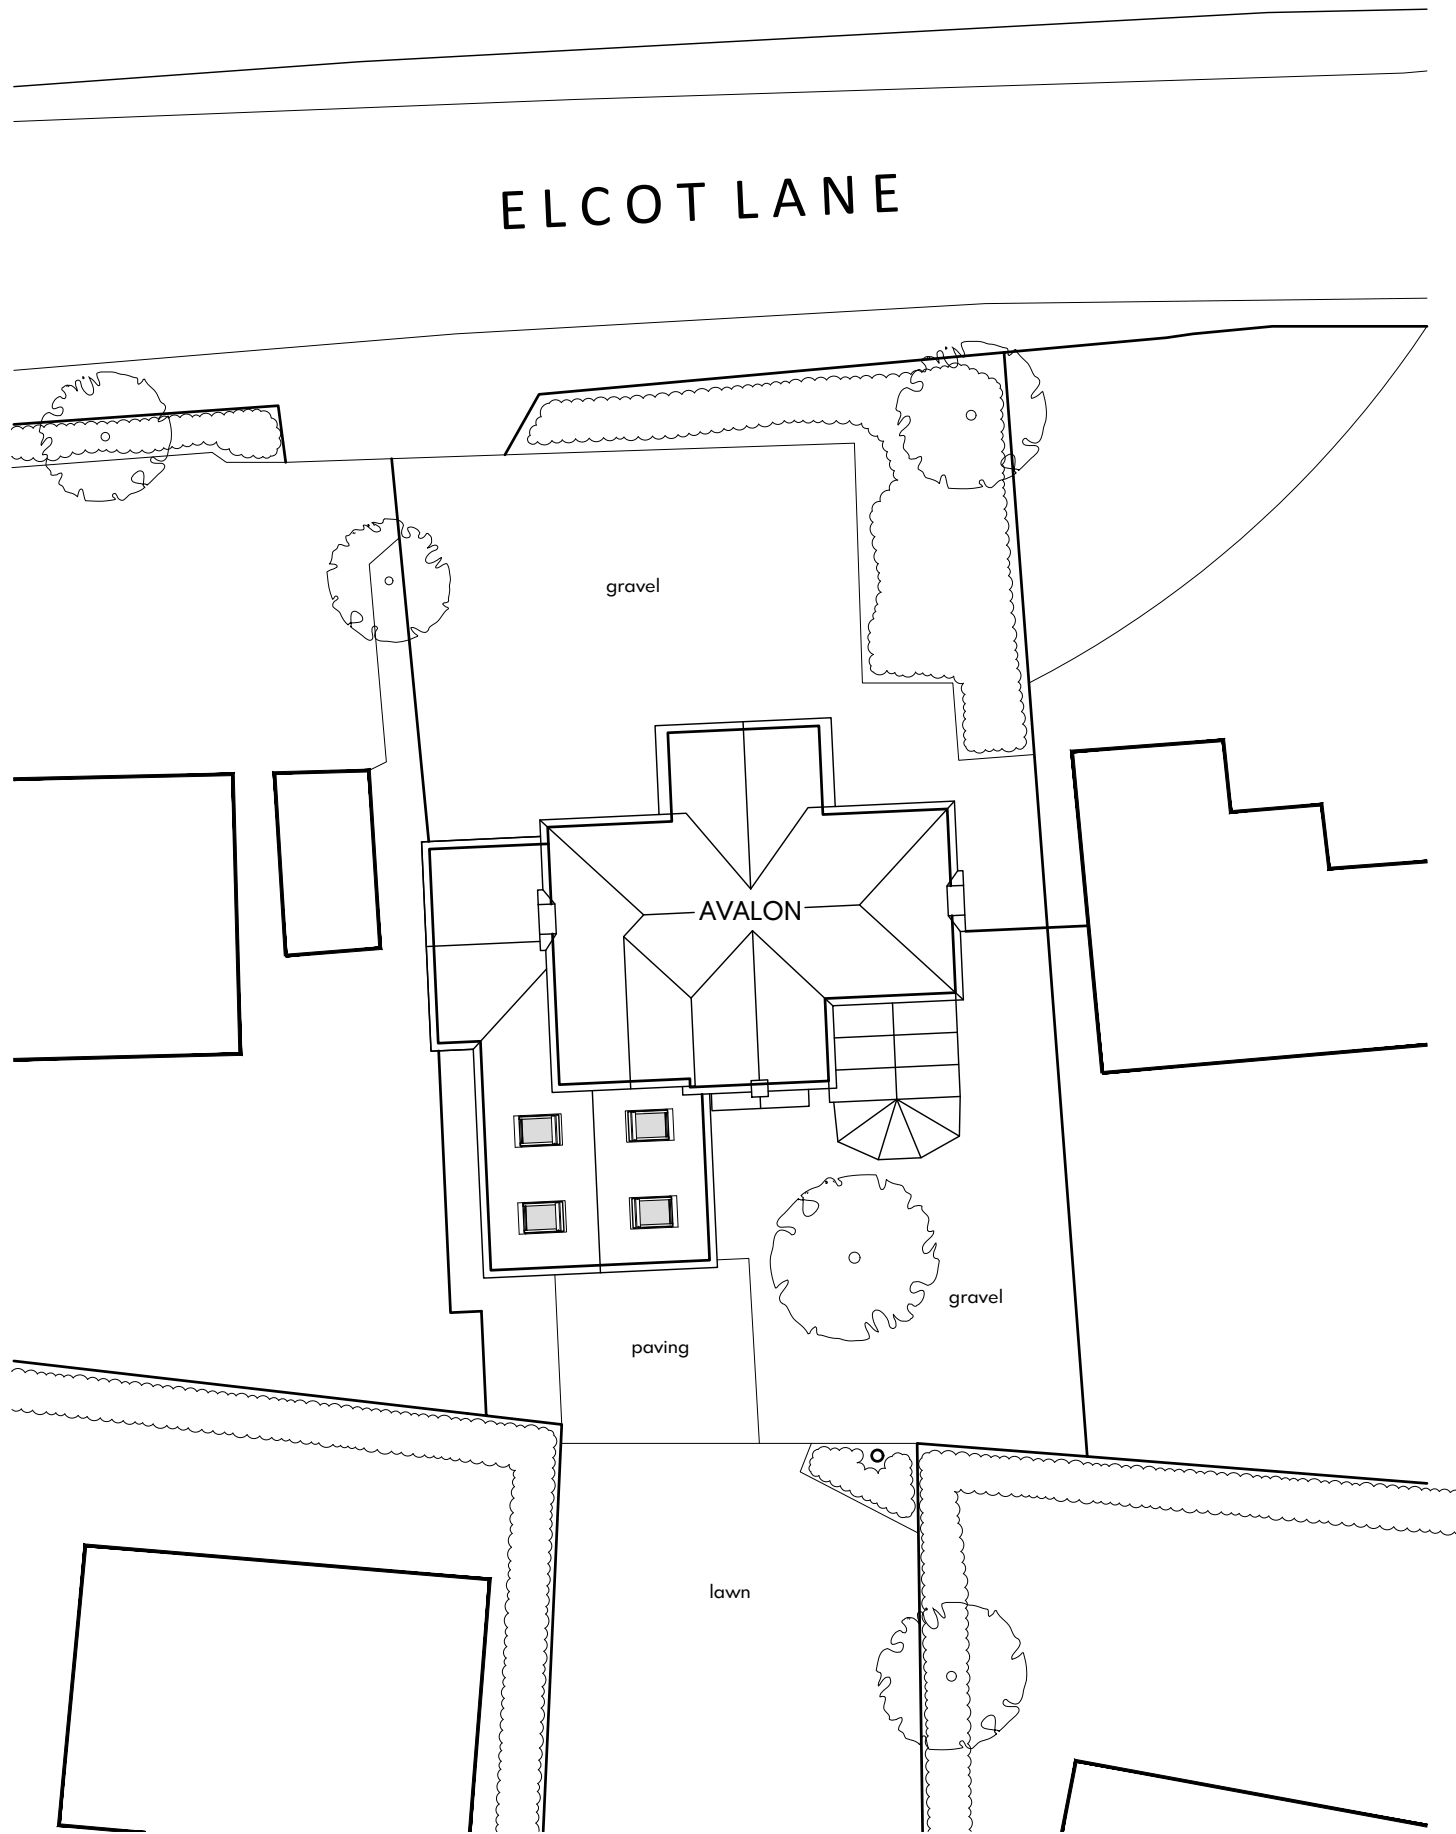


Ordnance Survey, (c) Crown Copyright 2026. All rights reserved. Licence number 100020449

LOCATION PLAN

1:1250


0 1:1250 60m

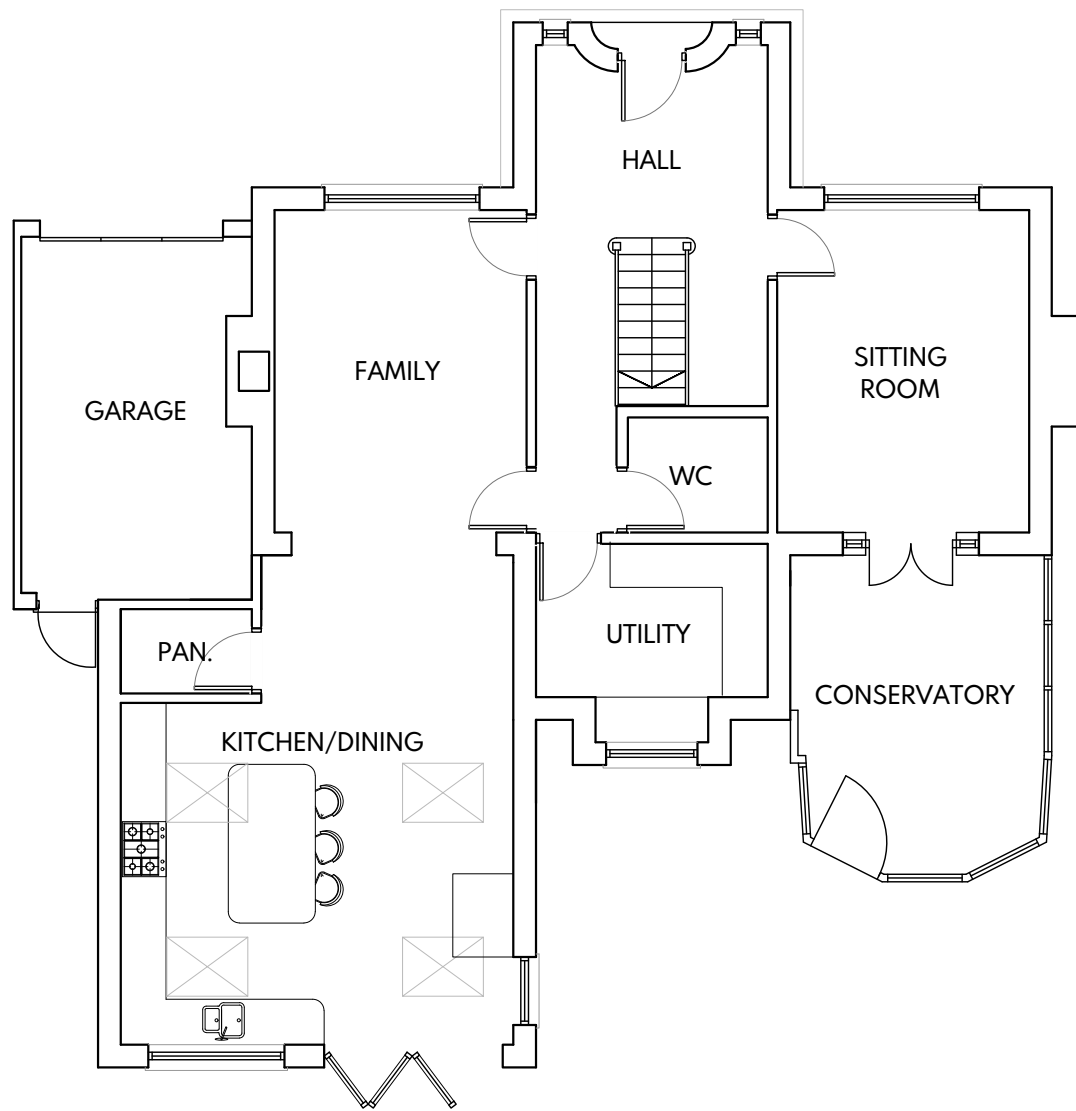

GROUND FLOOR


1:100

0 1:100 5m

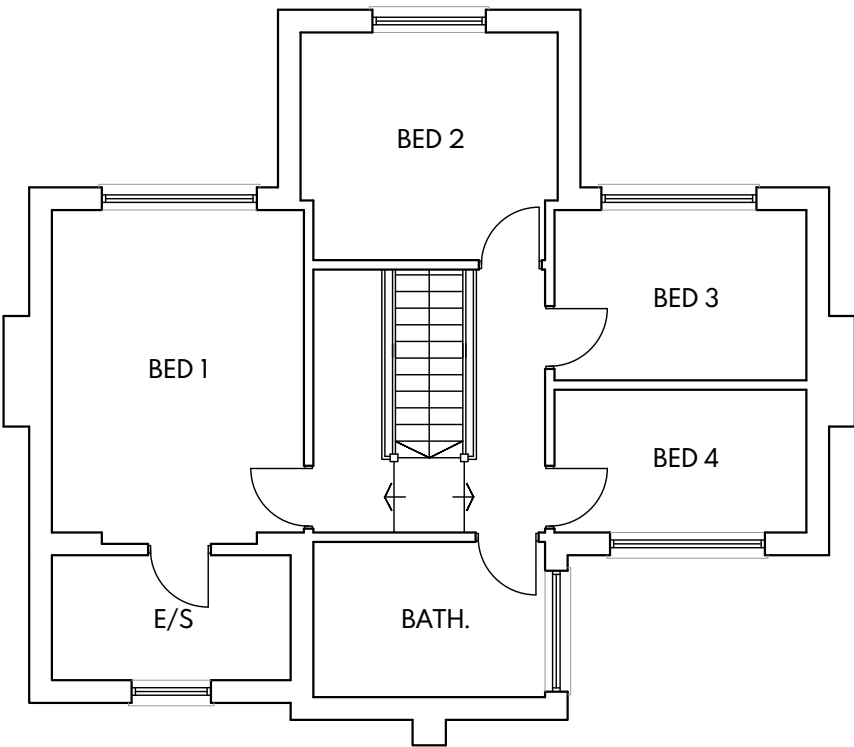


FIRST FLOOR

1:100

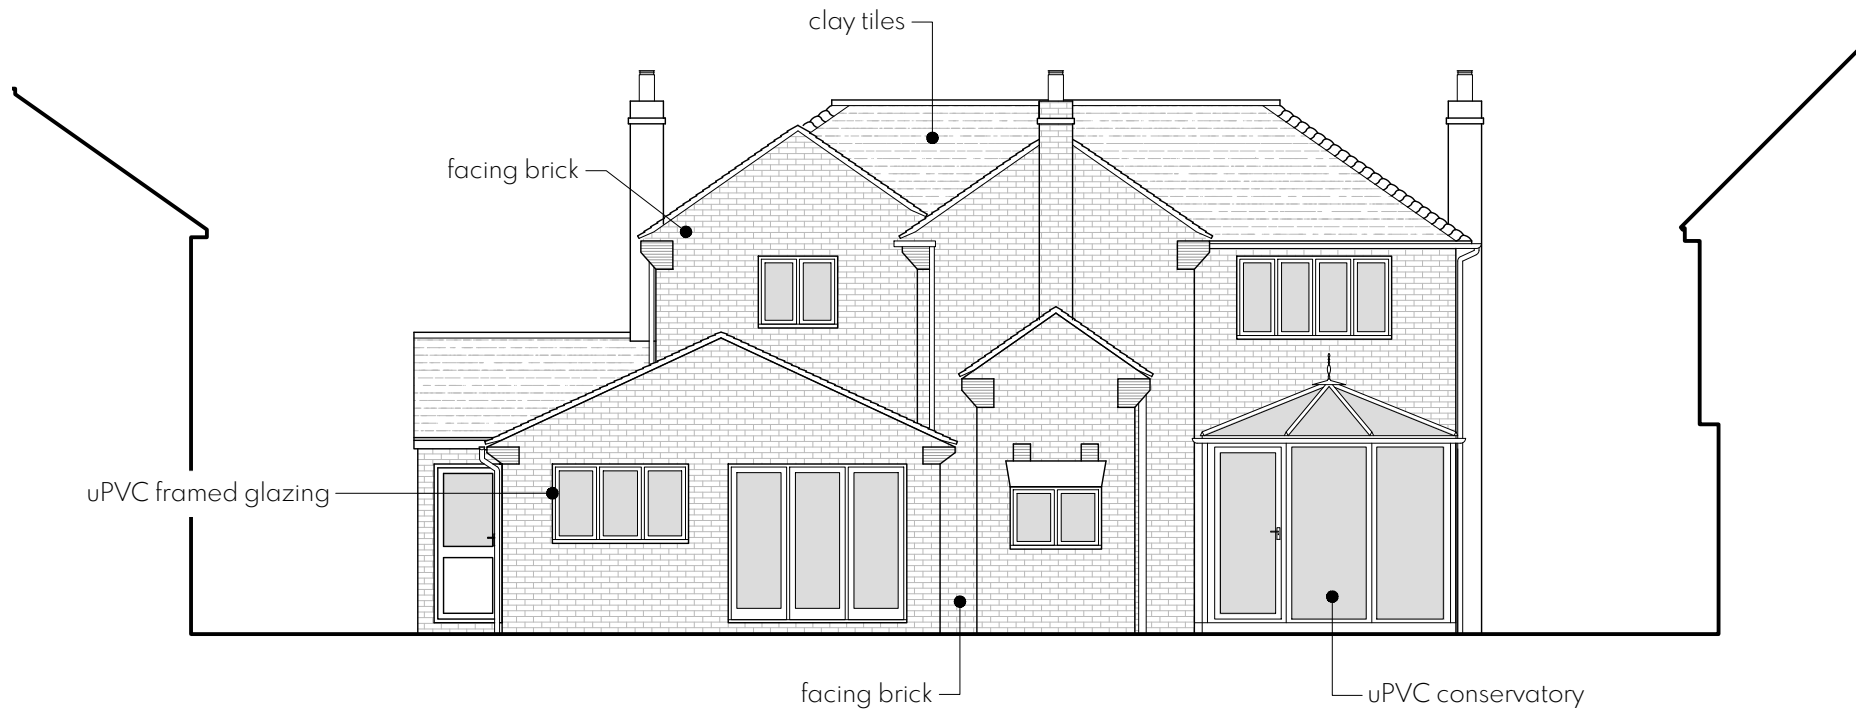


SOUTH ELEVATION

1:100

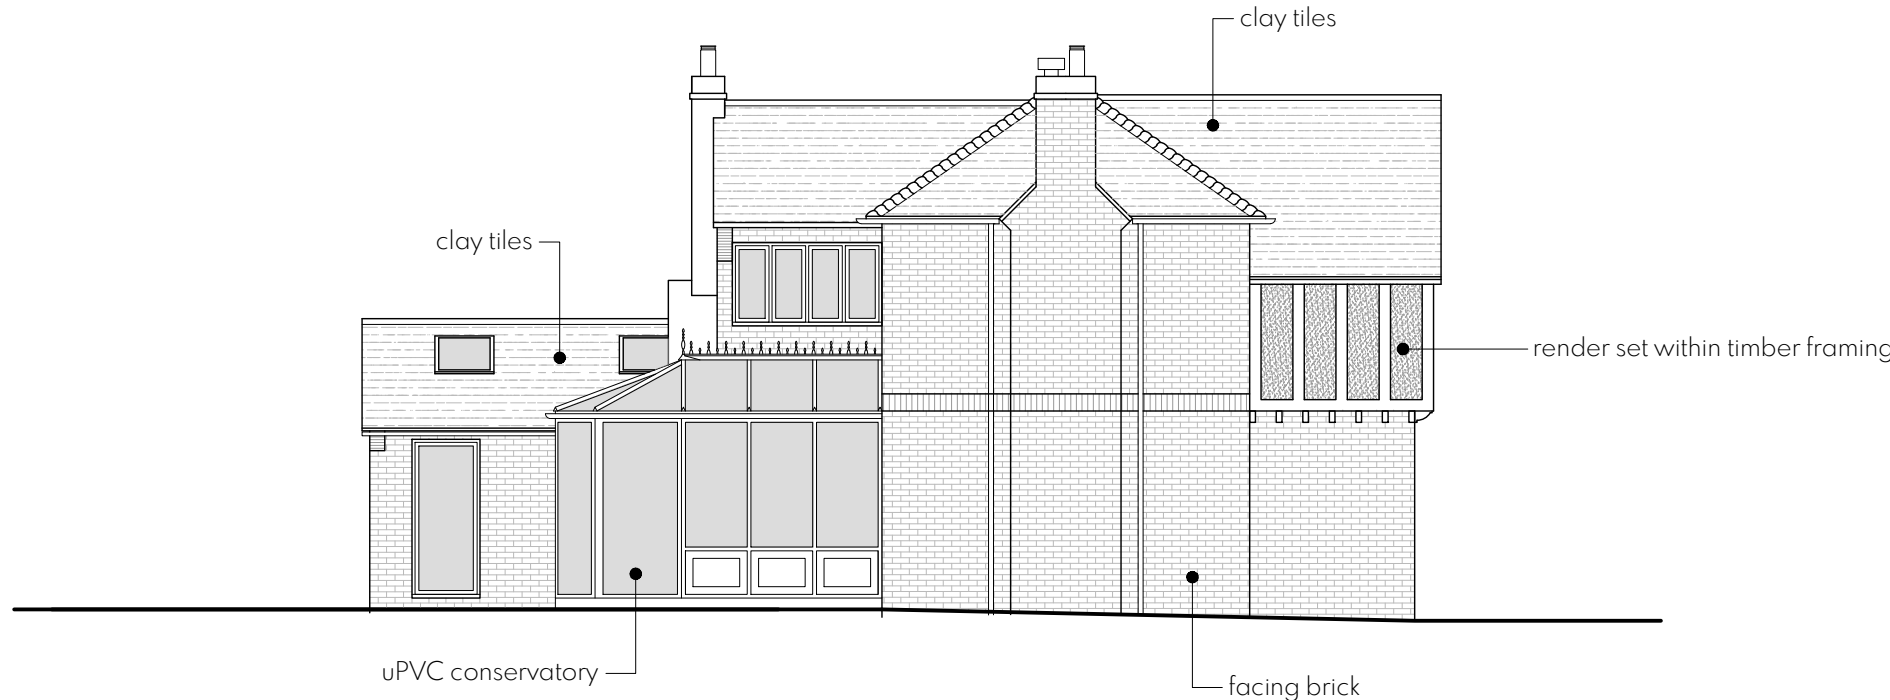


EAST ELEVATION

1:100

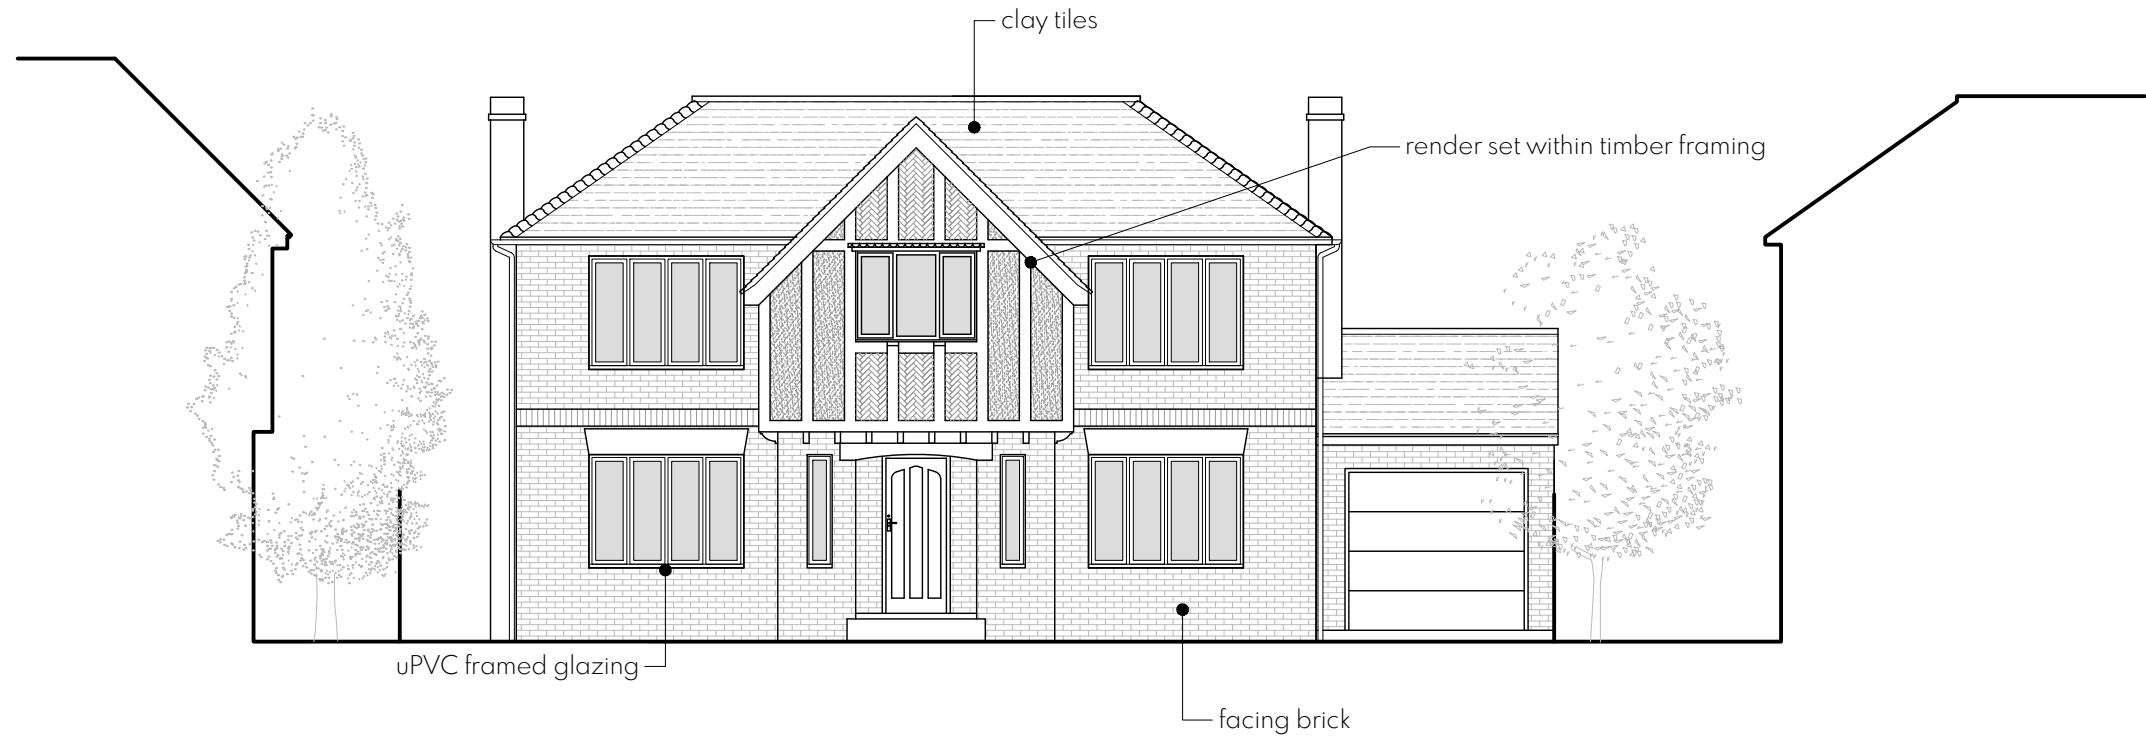

NORTH ELEVATION

1:100

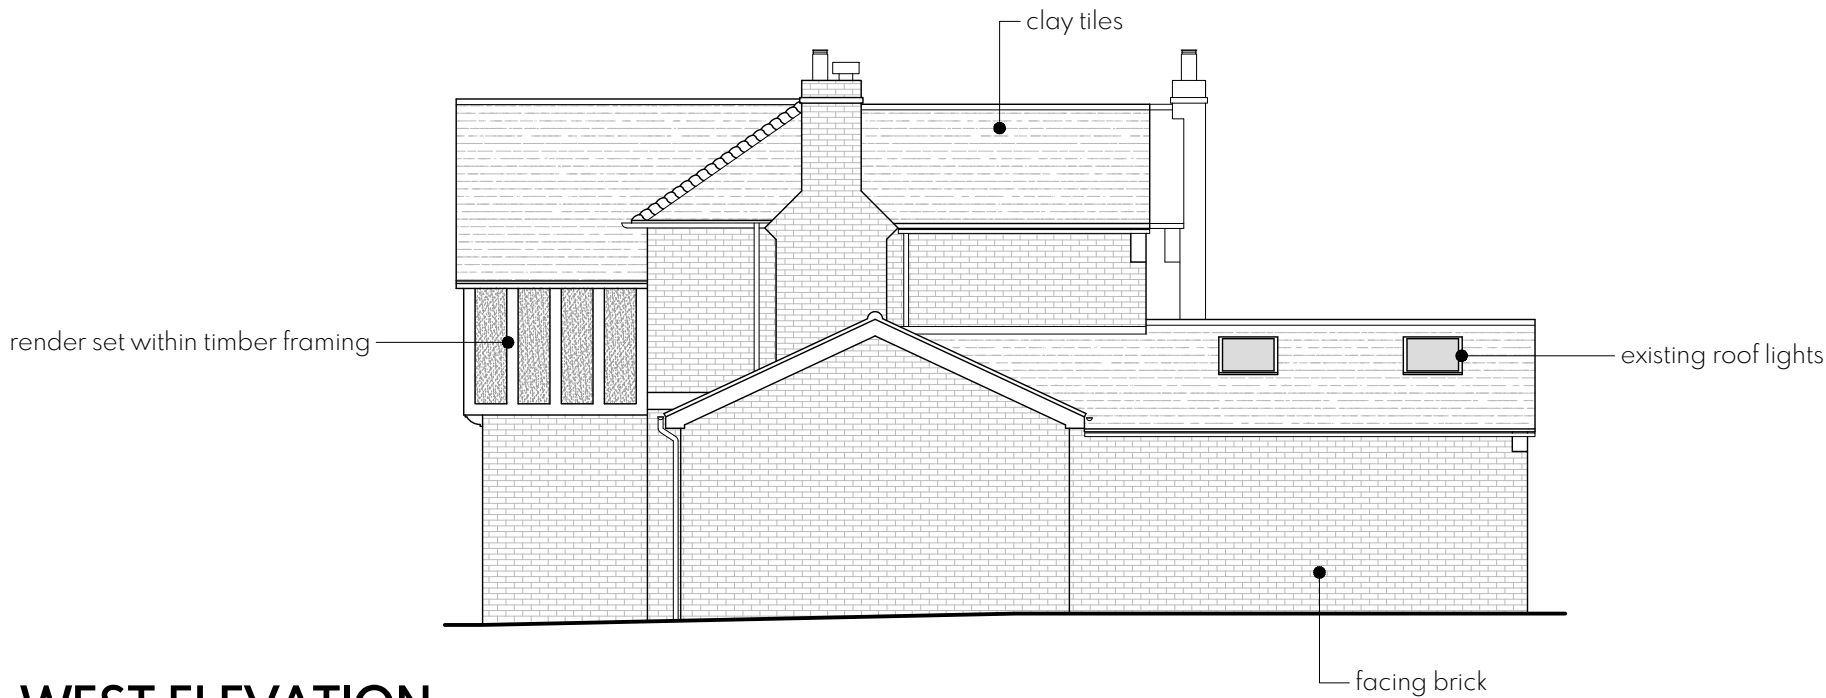

WEST ELEVATION

1:100

This drawing represents a design intent and concept only. The document and all associated documents are prepared for a specific site and event, and incorporate calculations and measurements available from the client at the time of drafting.

The recipient agrees to protect the contents from distribution and dissemination except as required for the specific event named, without the written permission of the designer. The contents of this document are not to be reproduced or copied in whole or part without the written permission of BL design studio. Its use of this design is granted to the client for the specified and named event only.

Contractors, Sub Contractors and Suppliers are to check all relevant dimensions and levels of site and buildings before commencing any shop drawings or building work.
© Copyright BL design studio 2026. All Rights Reserved.

Client	Mr & Mrs Halls
Drawing	As Existing
Project	Avalon, Elcot Lane, Marlborough

Creator	BL
Date	March 2026
Project Stage	Planning
Scale	1:100 @ A1
Drawing Number	25.003-01

