


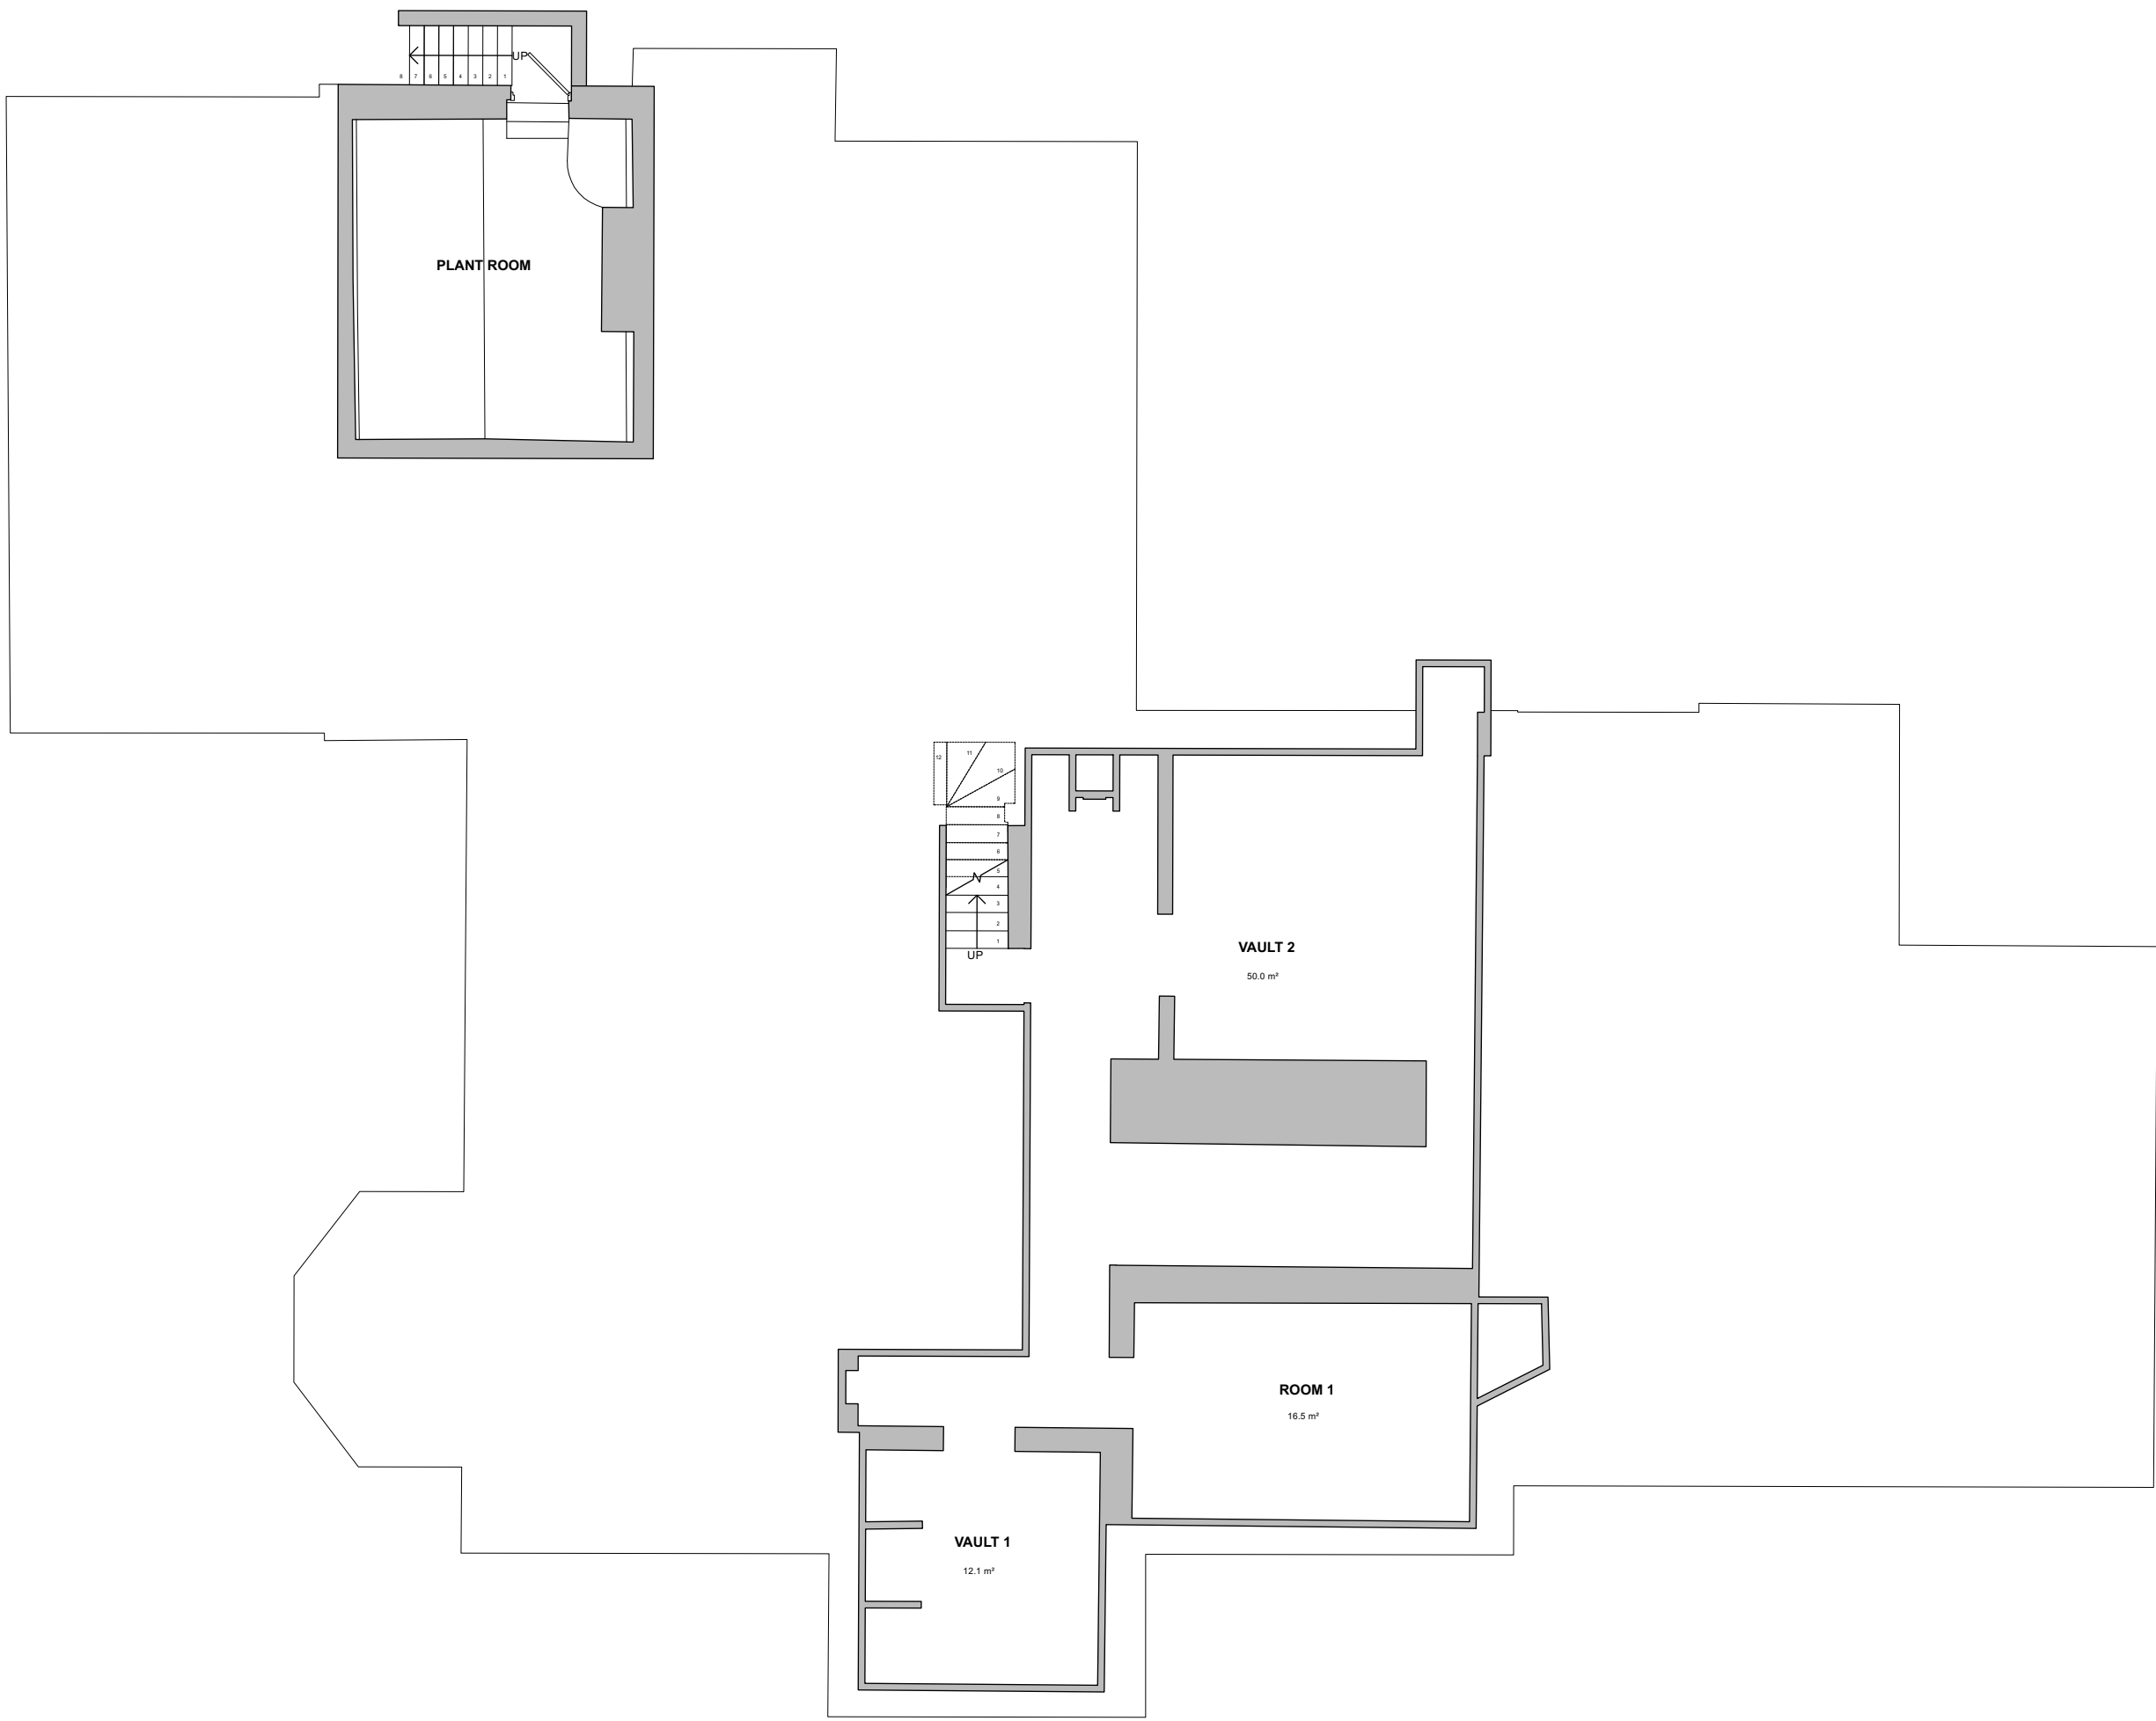


KEY

Existing Wall

NOTE.

No fabric removal reqired at Basement

 

Scale Bar 1:100

revision	date	amendment
PL1	20/02/26	

studioshaw

- Report all drawing errors and omissions to the Architect
- All dimensions in millimeters unless noted otherwise
- Drawings for tender purposes only
- Do not scale from this drawing.
- All dimensions to be measured on site and to be the responsibility of the contractor.

job title
088_Eastleigh Court

drawing title
Existing Court - Basement Floor Plan - Demolition

status	PLANNING	date
scale	1:100 @ A1	20/02/26
job no 088	drawing no. 088-XX-B1-11491	revision PL1