



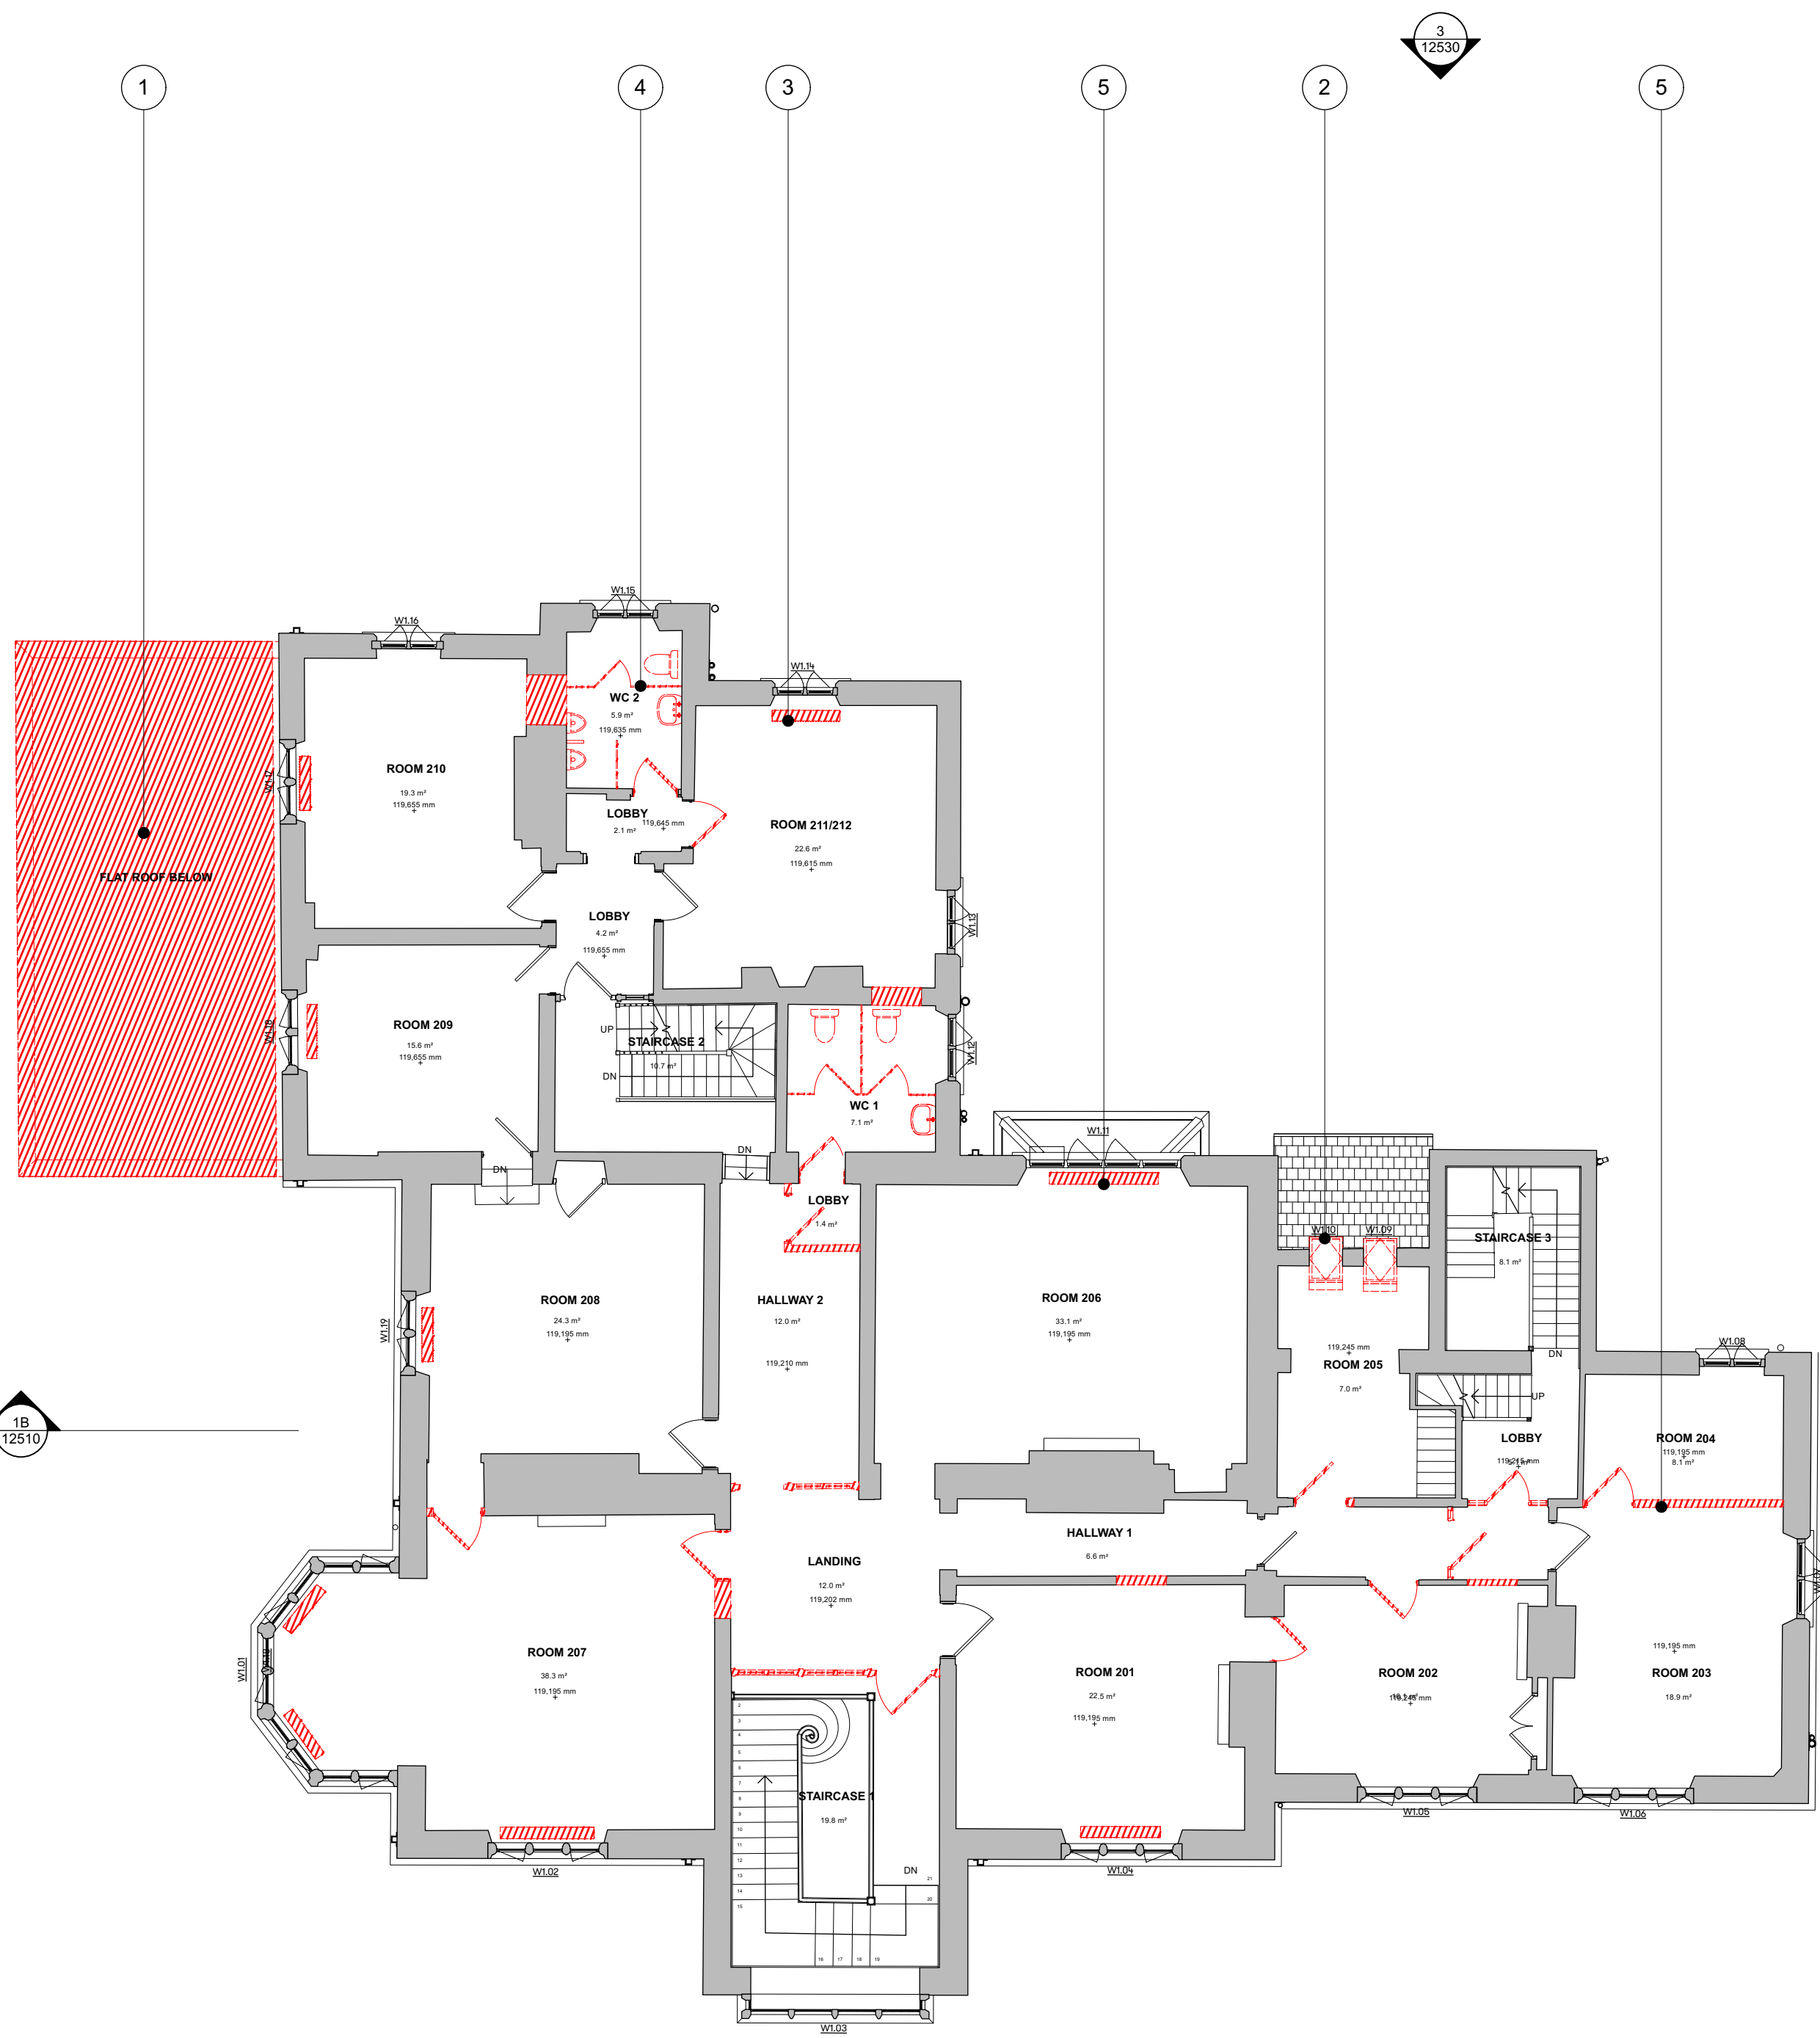

KEY

- Existing Wall
- Fabric removal
- Existing ground floor extension to be demolished
- Remove and replace existing Velux windows
- Existing radiator to be removed
- Sanitaryware to be removed
- Internal wall to be removed

 

Scale Bar 1:100

revision	date	amendment
PL1	20/02/26	

studioshaw

- Report all drawing errors and omissions to the Architect
- All dimensions in millimeters unless noted otherwise
- Drawings for tender purposes only
- Do not scale from this drawing.
- All dimensions to be measured on site and to be the responsibility of the contractor.

job title
088_Eastleigh Court

drawing title
Existing Court - First Floor Plan - Demolition

status	PLANNING	date
scale	1:100 @ A1	20/02/26
job no	drawing no.	revision
088	088-XX-01-11511	PL1