



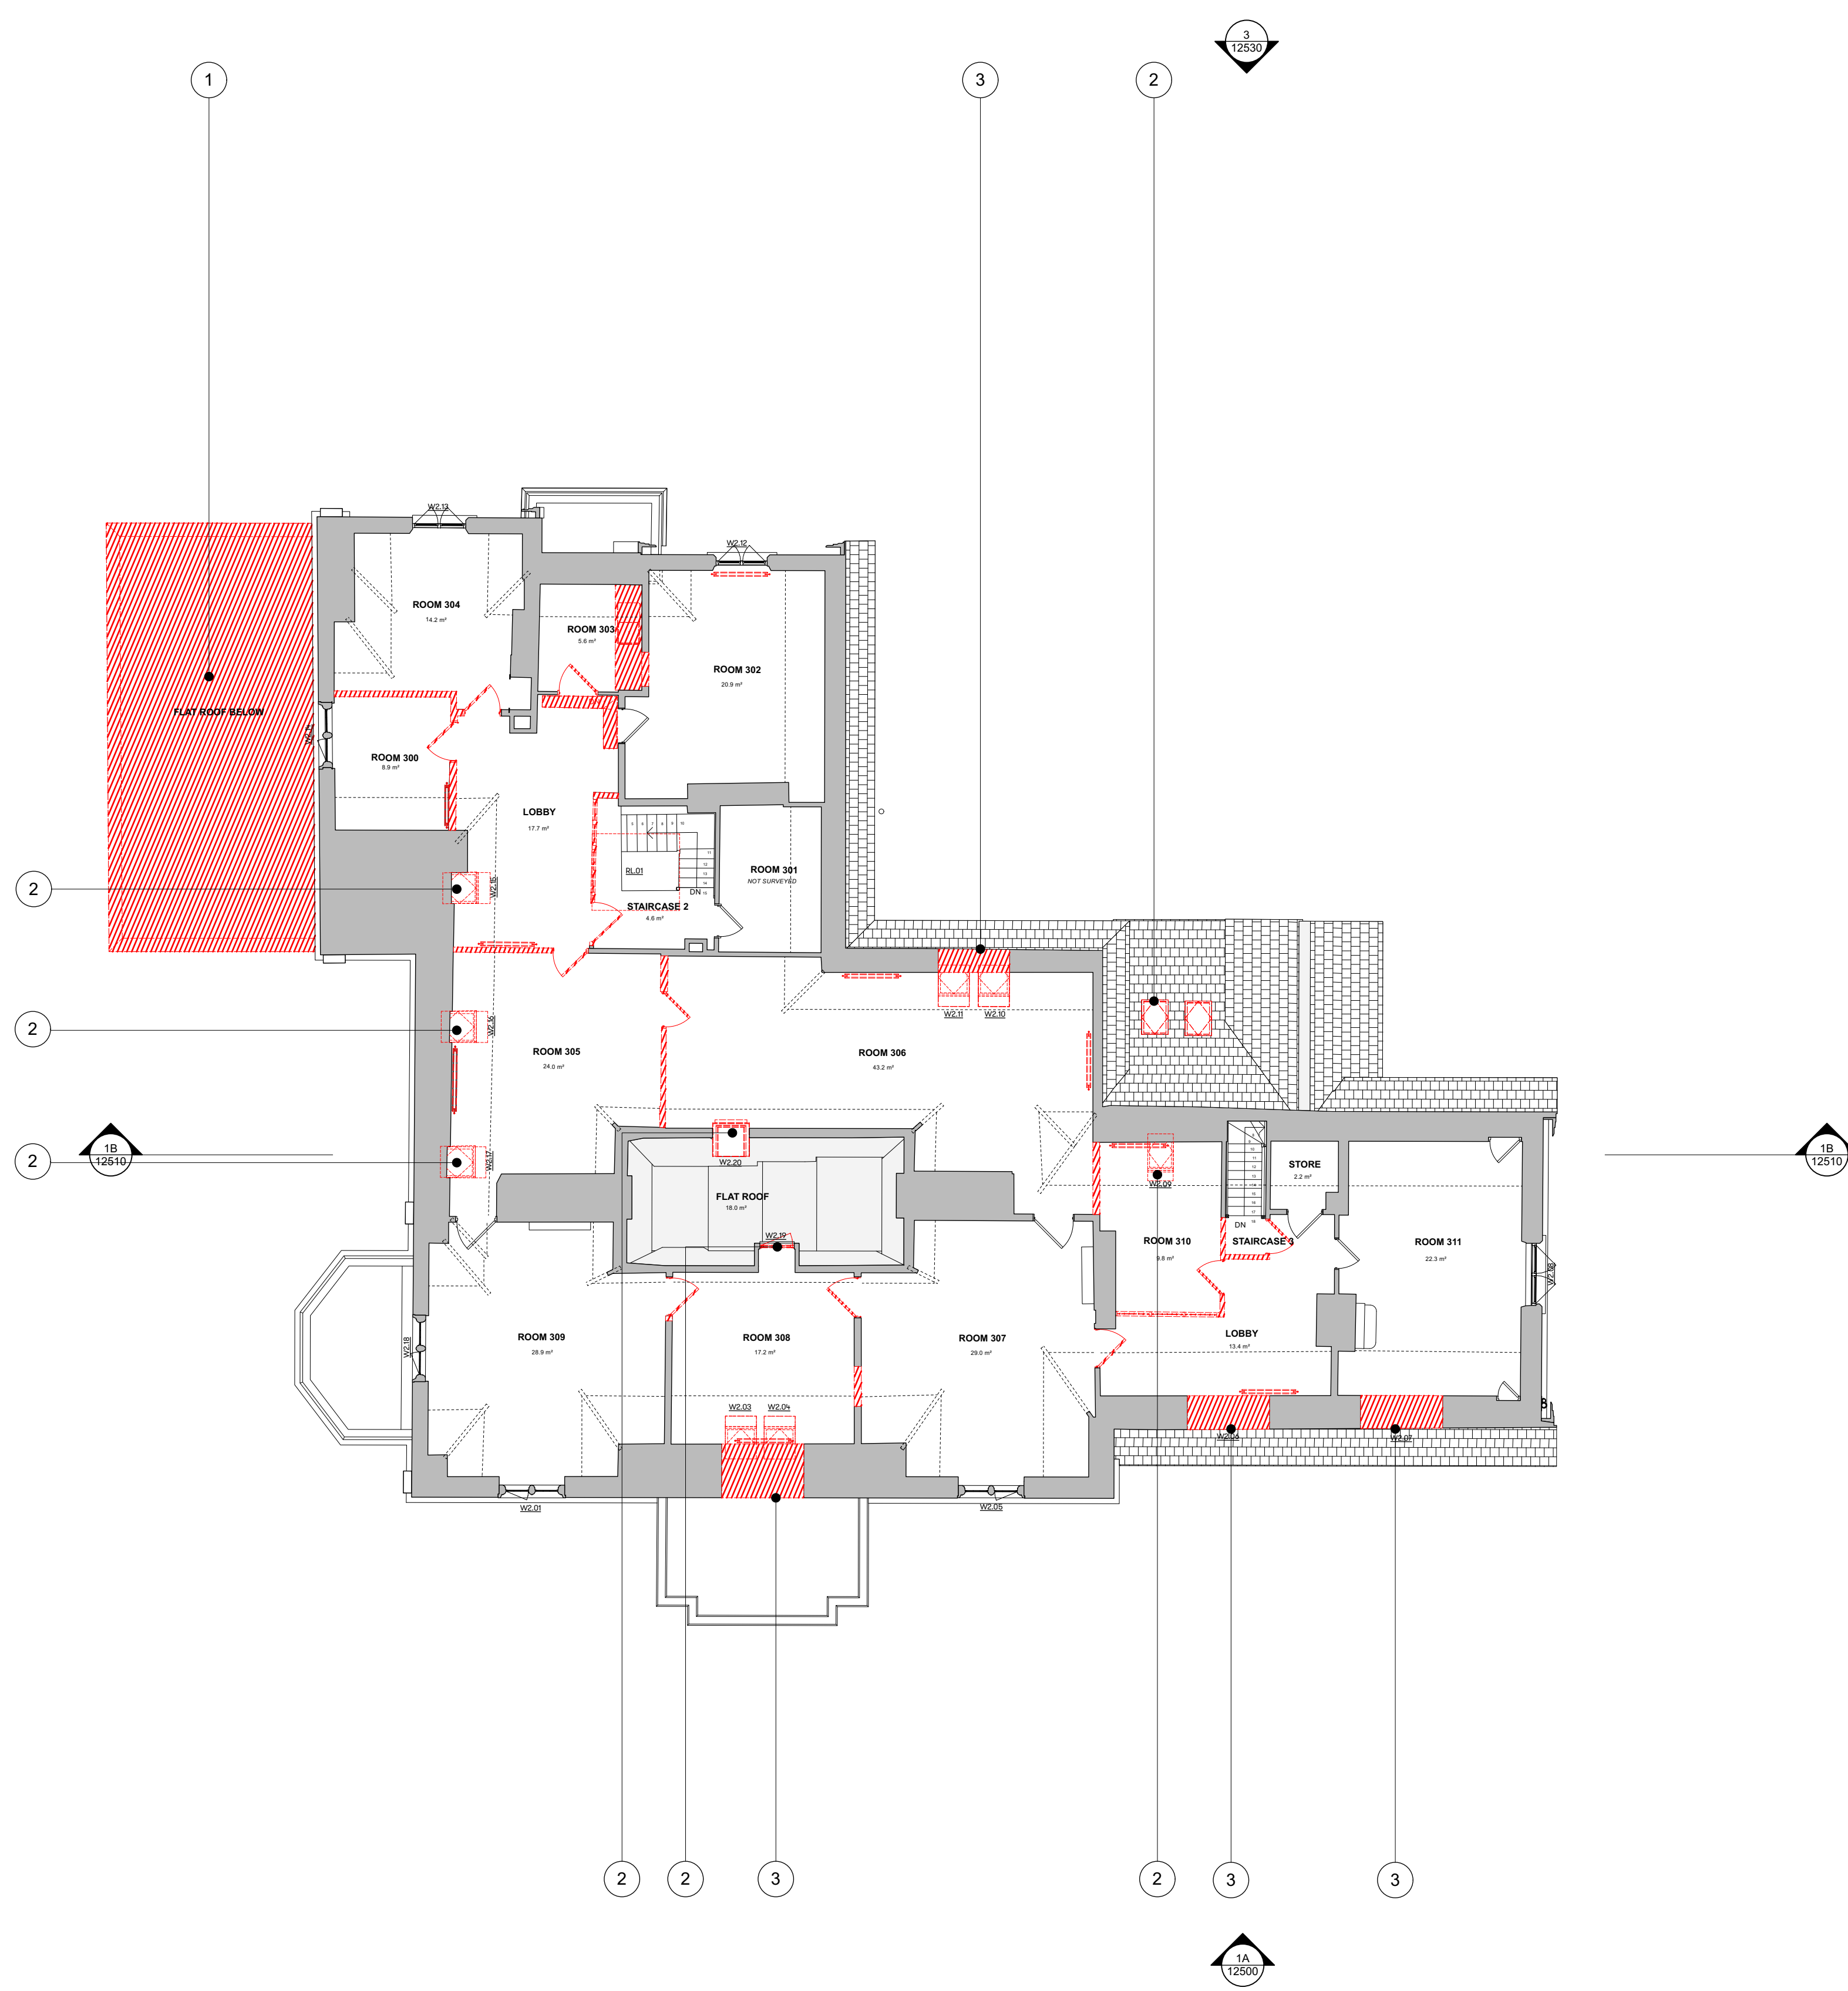

- KEY**
- Existing Wall
 - Fabric removal
 - Existing ground floor extension to be demolished
 - Remove and replace existing Velux windows
 - Opening created in tiled roof for new dormer window

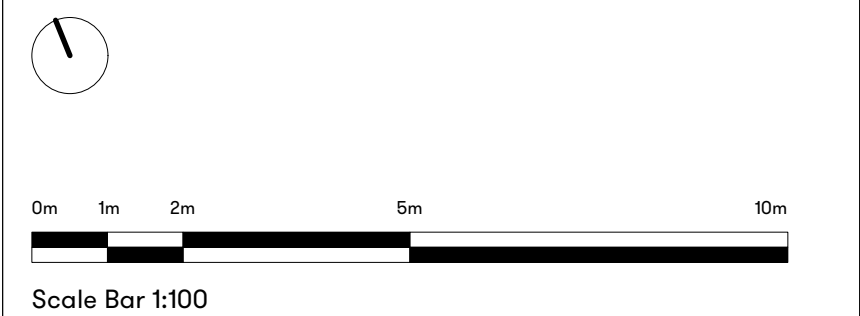

revision	date	amendment
PL1	20/02/26	

studioshaw

- Report all drawing errors and omissions to the Architect
- All dimensions in millimeters unless noted otherwise
- Drawings for tender purposes only
- Do not scale from this drawing.
- All dimensions to be measured on site and to be the responsibility of the contractor.

job title
088_Eastleigh Court

drawing title
Existing Court - Second Floor Plan - Demolition

status	PLANNING	date
scale	1:100 @ A1	20/02/26
job no	drawing no.	revision
088	088-XX-02-11521	PL1