


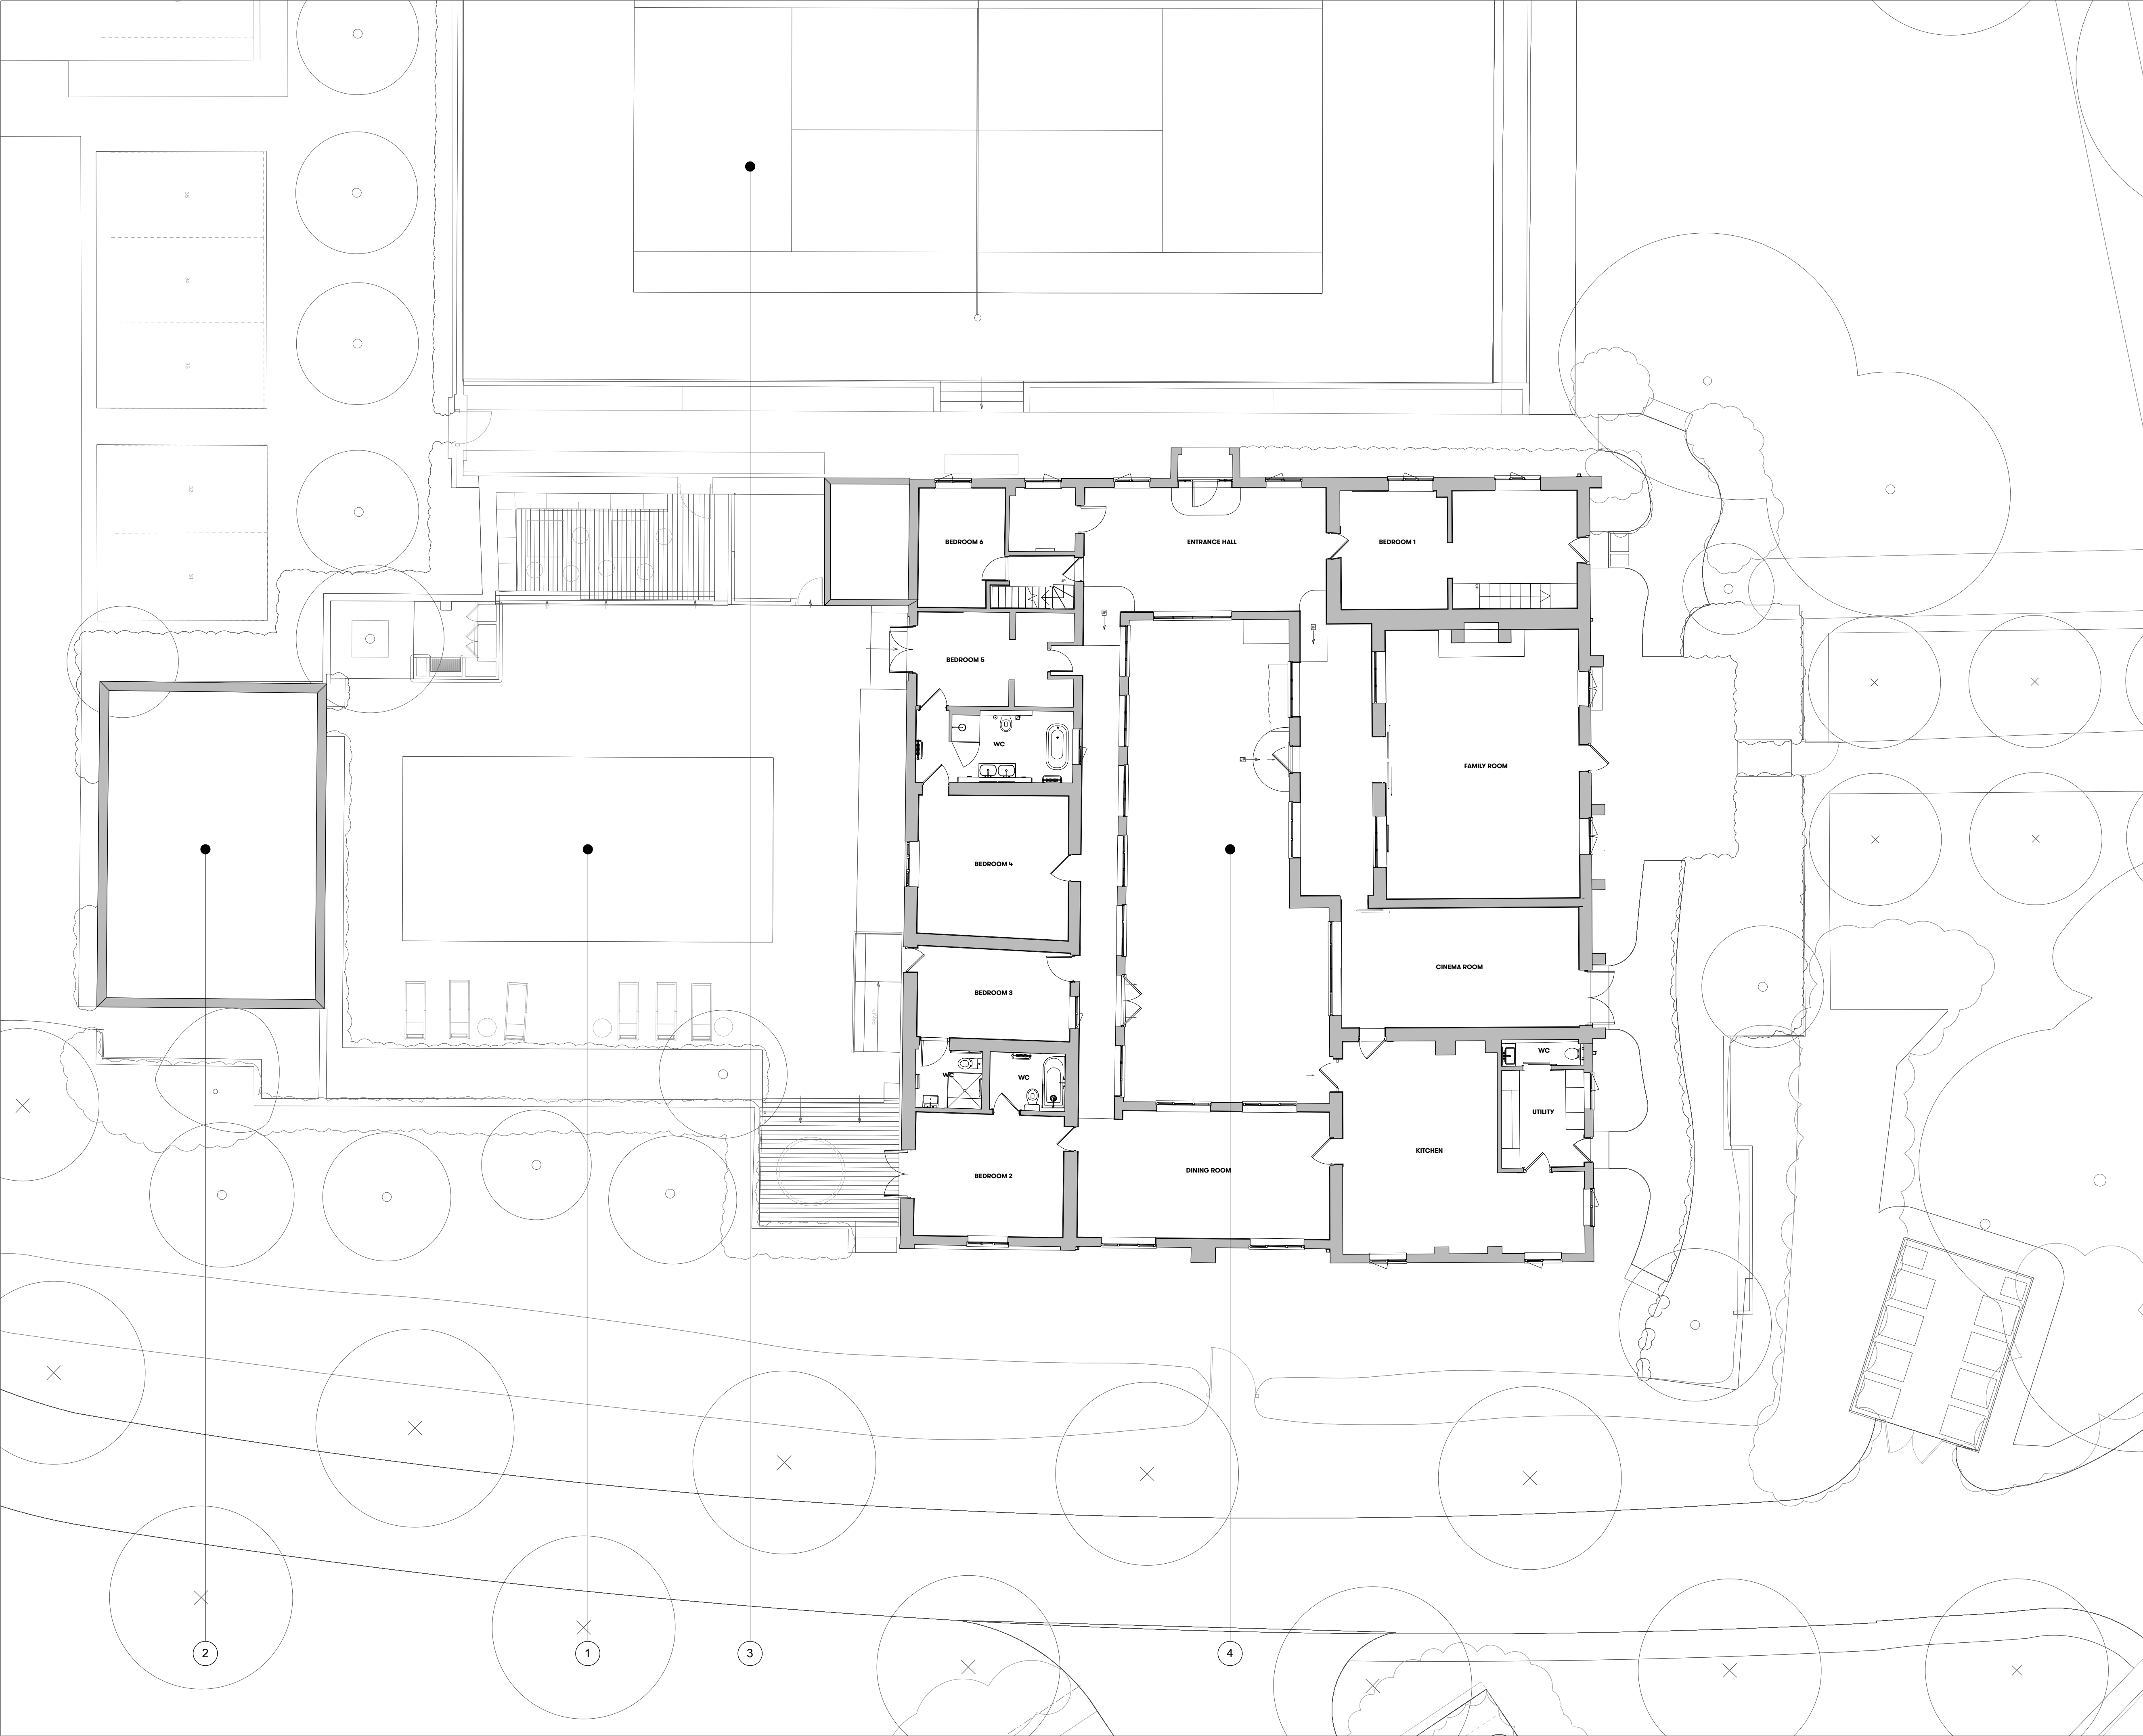

KEY

- Existing Wall
- Swimming pool
- Pool plant room
- Tennis court
- Former stables courtyard

Scale Bar 1:100

revision	date	amendment
PL1	20/02/26	

studioshaw

- Report all drawing errors and omissions to the Architect
- All dimensions in millimeters unless noted otherwise
- Drawings for tender purposes only
- Do not scale from this drawing.
- All dimensions to be measured on site and to be the responsibility of the contractor.

job title 088_Eastleigh Court		
drawing title Existing Stables - Ground Floor Plan		
status	PLANNING	date 20/02/26
scale	1:100 @ A1	
job no 088	drawing no. 088-XX-00-11540	revision PL1