

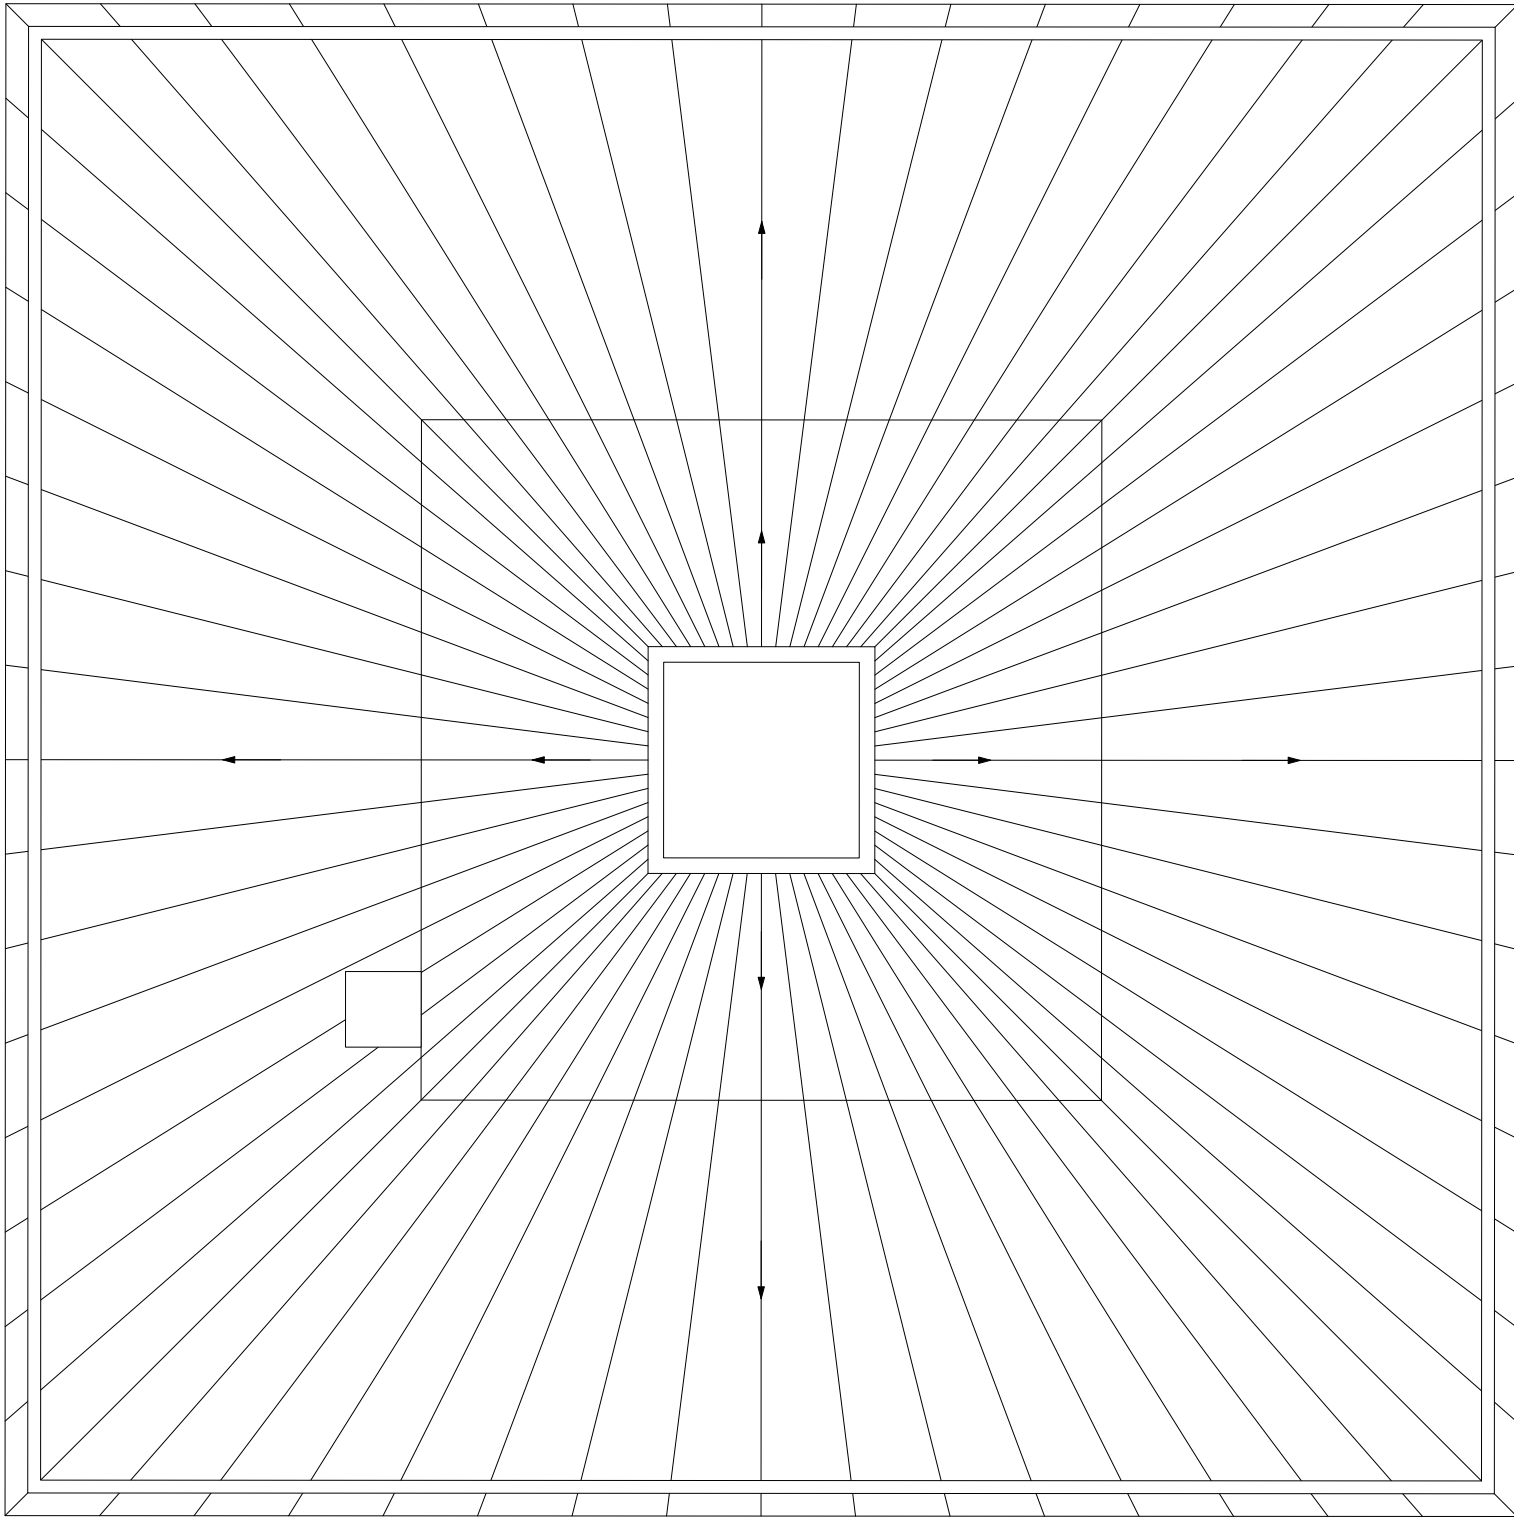


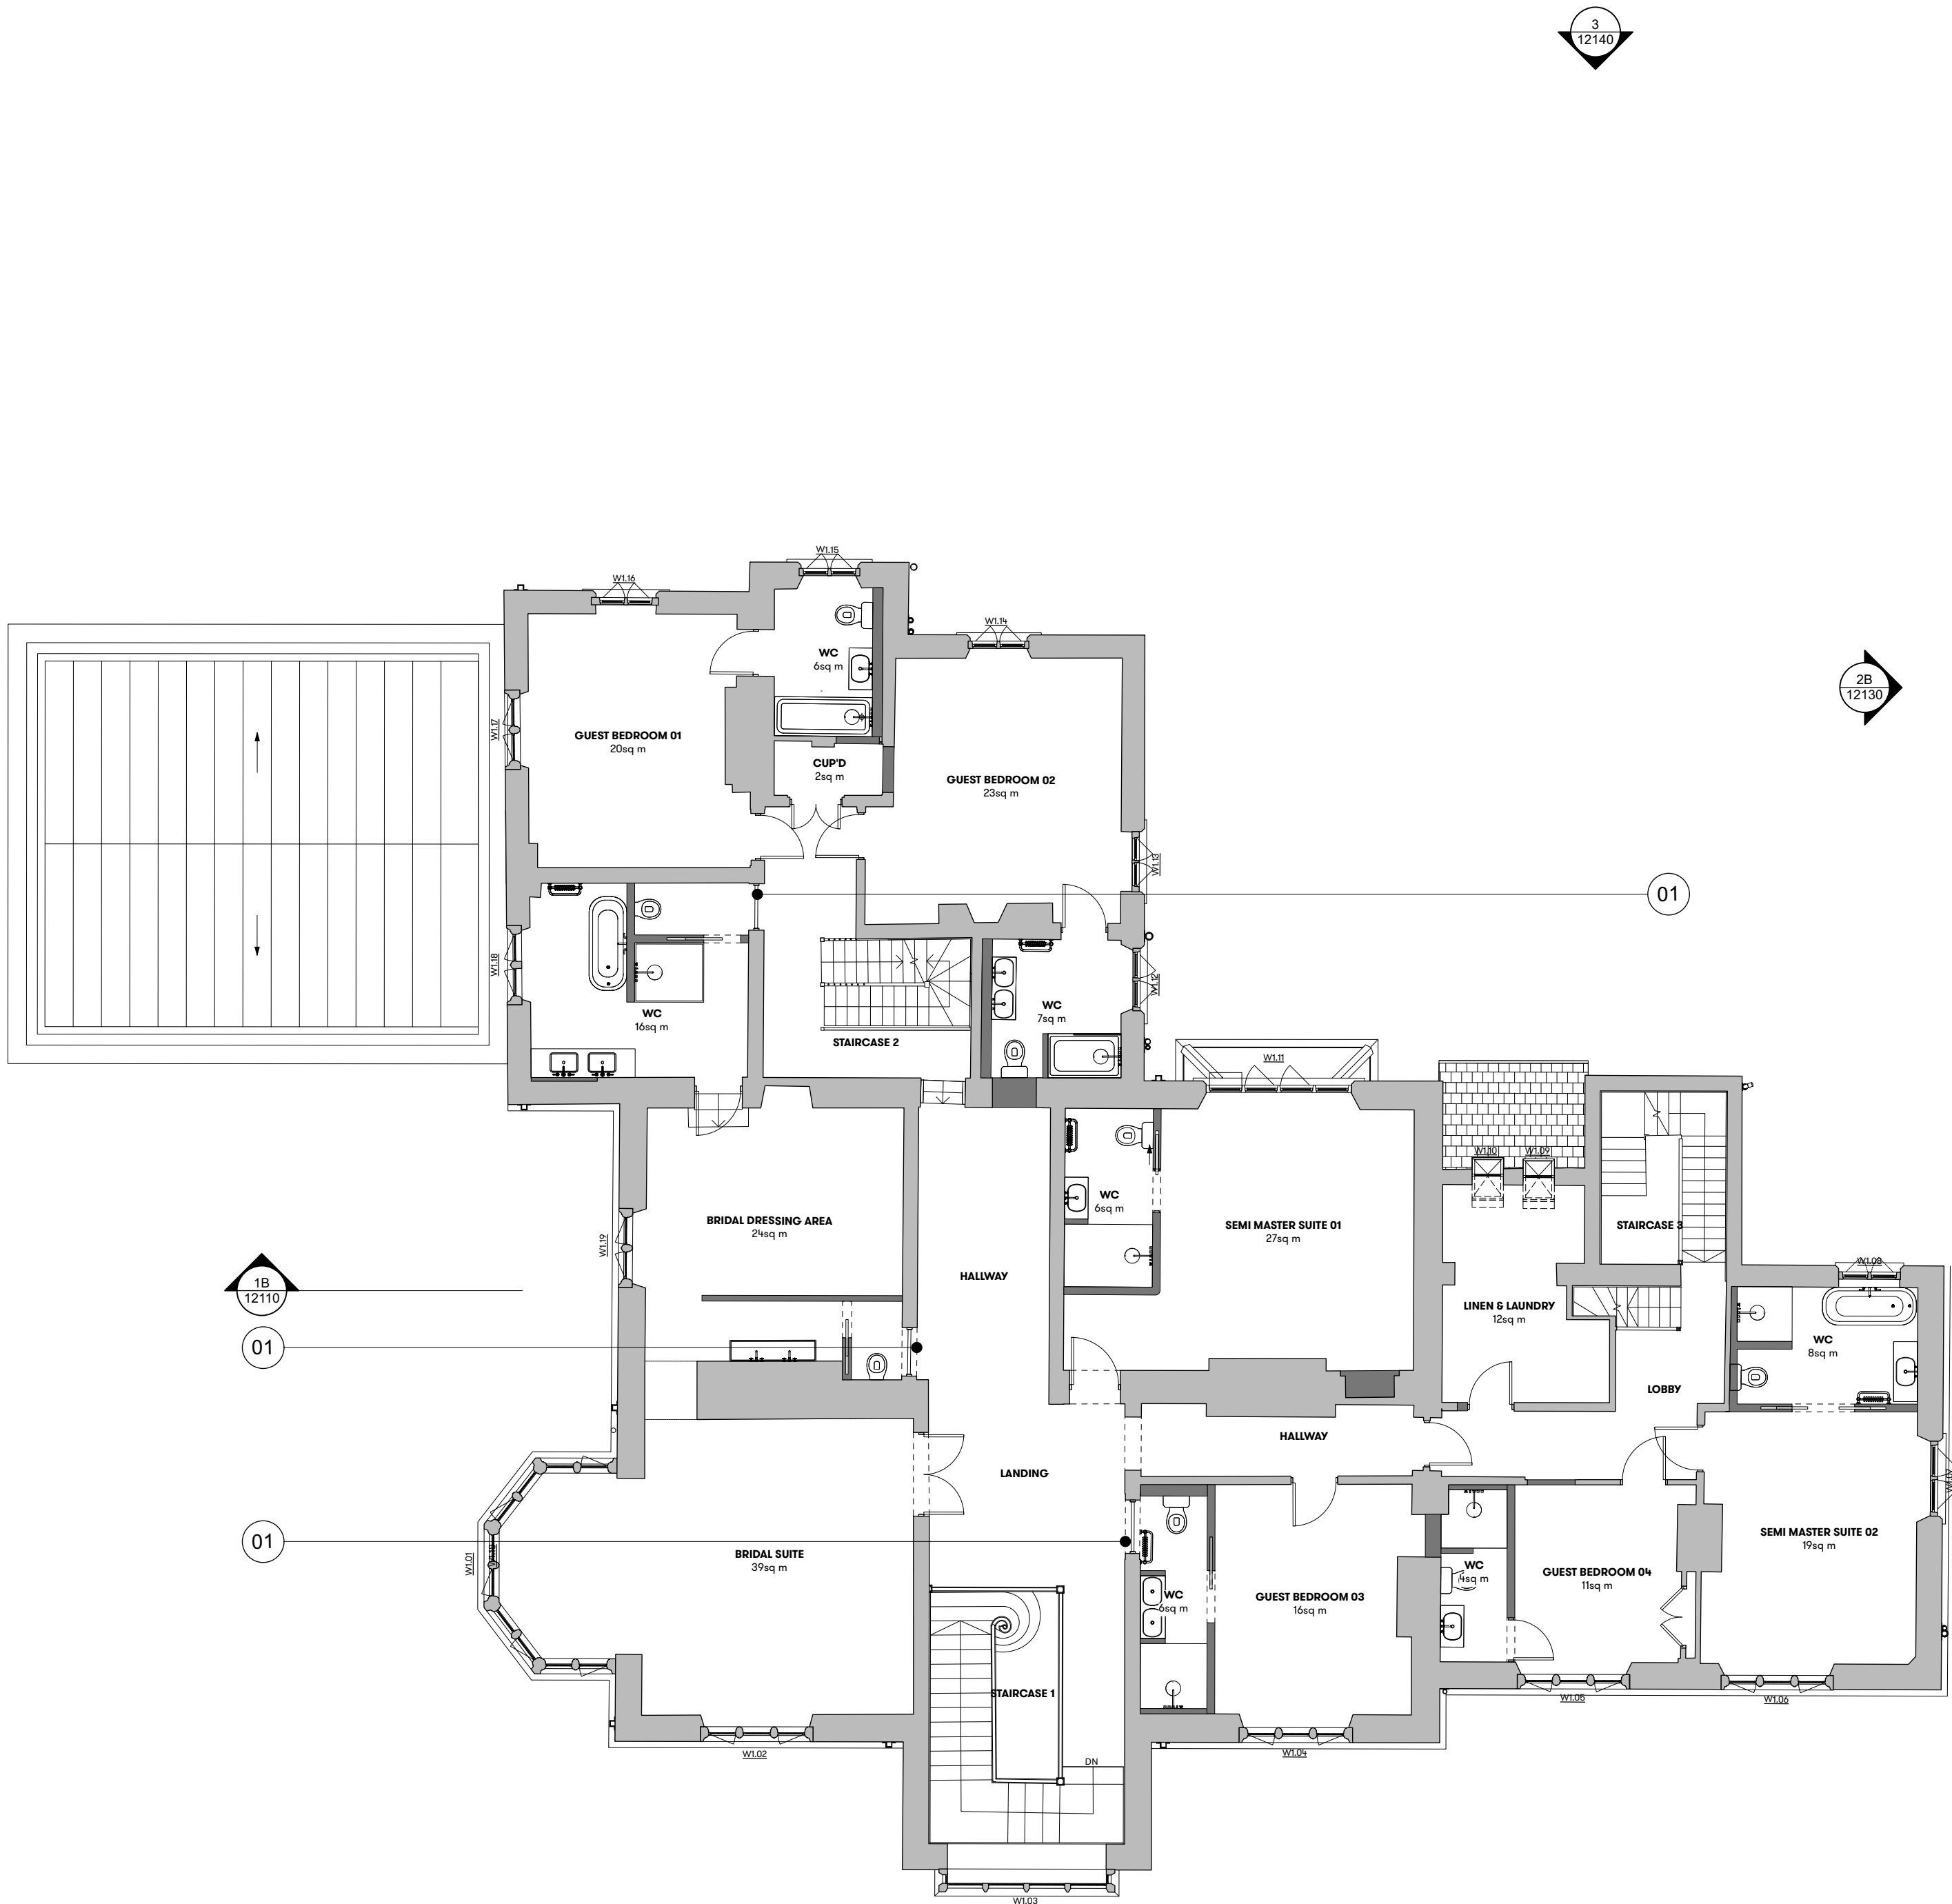

KEY

- Existing Wall
- Proposed Wall
- Existing door retained and permanently locked

 

Scale Bar 1:100

revision PL1 date 20/02/26 amendment

studioshaw

- Report all drawing errors and omissions to the Architect
- All dimensions in millimeters unless noted otherwise
- Drawings for tender purposes only
- Do not scale from this drawing.
- All dimensions to be measured on site and to be the responsibility of the contractor.

job title
088_Eastleigh Court

drawing title
Proposed Court & Pavilion - First Floor Plan

status	PLANNING	date
scale	1:100 @ A1	20/02/26
job no	drawing no. 088 088-XX-01-11110	revision PL1