



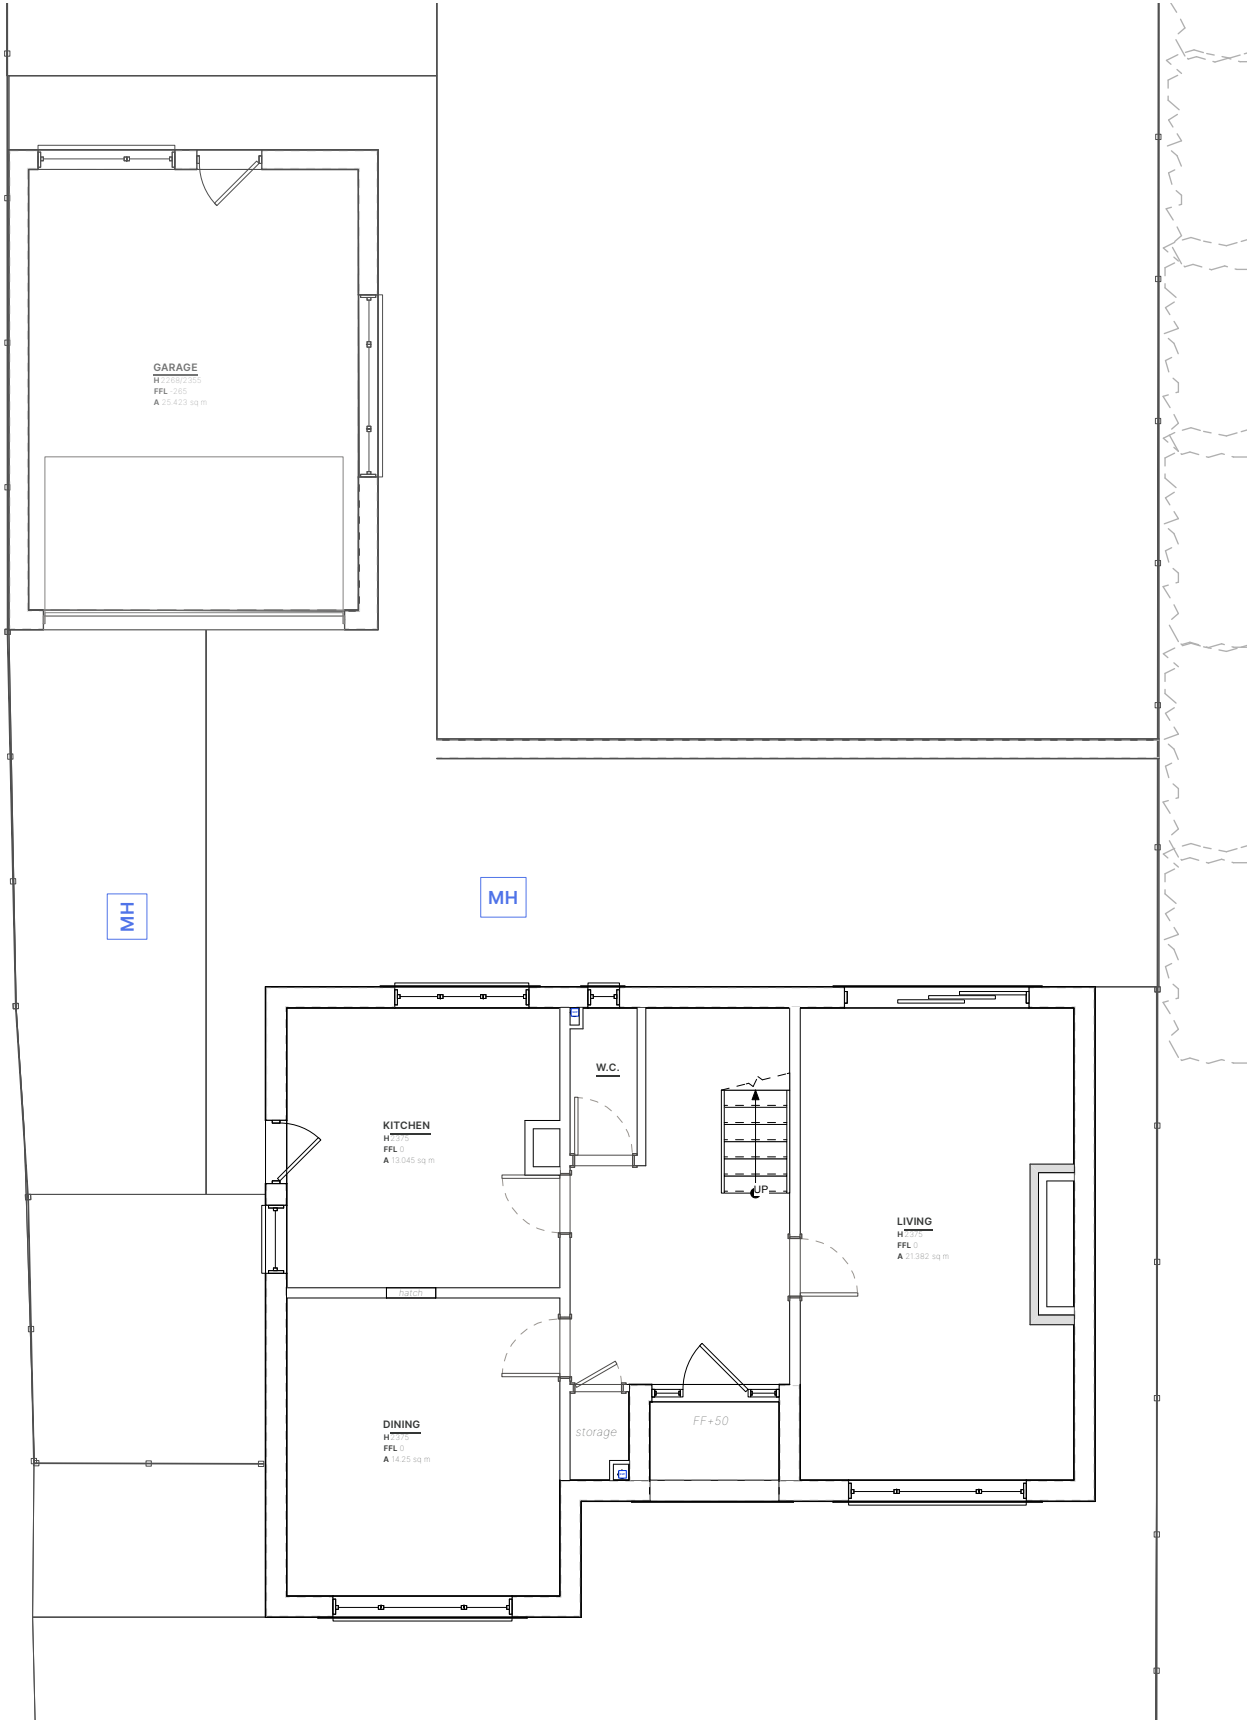

GROUND FLOOR PLAN

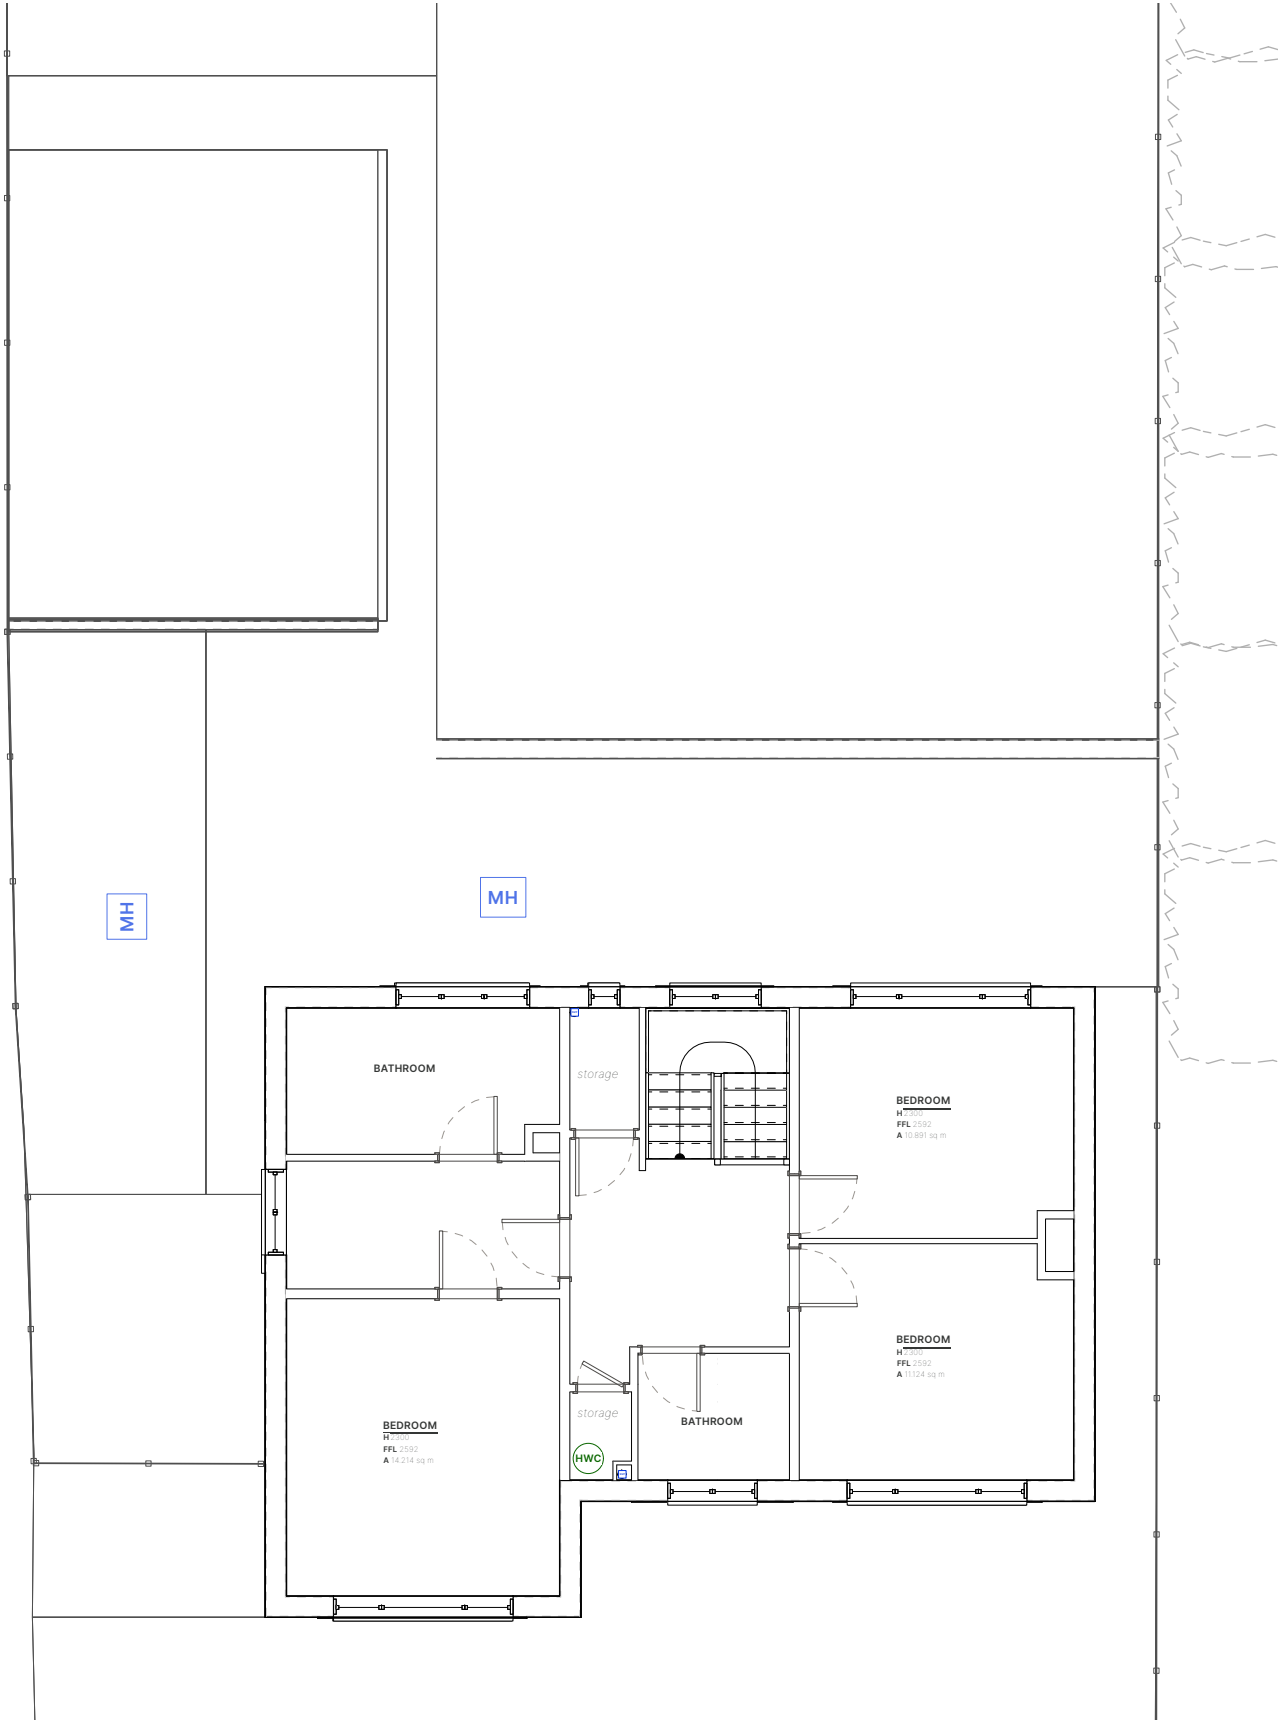

FIRST FLOOR PLAN

PROJECT

CLIENT: Bell-Syer
ADDRESS: 38 Broadstones, Monkton Farleigh. BA15 2QA
PROJECT REFERENCE: 2025100

DRAWING

DRAWING TITLE: Existing Plans
DRAWN BY: JM
DRAWING NUMBER: 104A

REVISIONS

--	--	--

SCALE

