



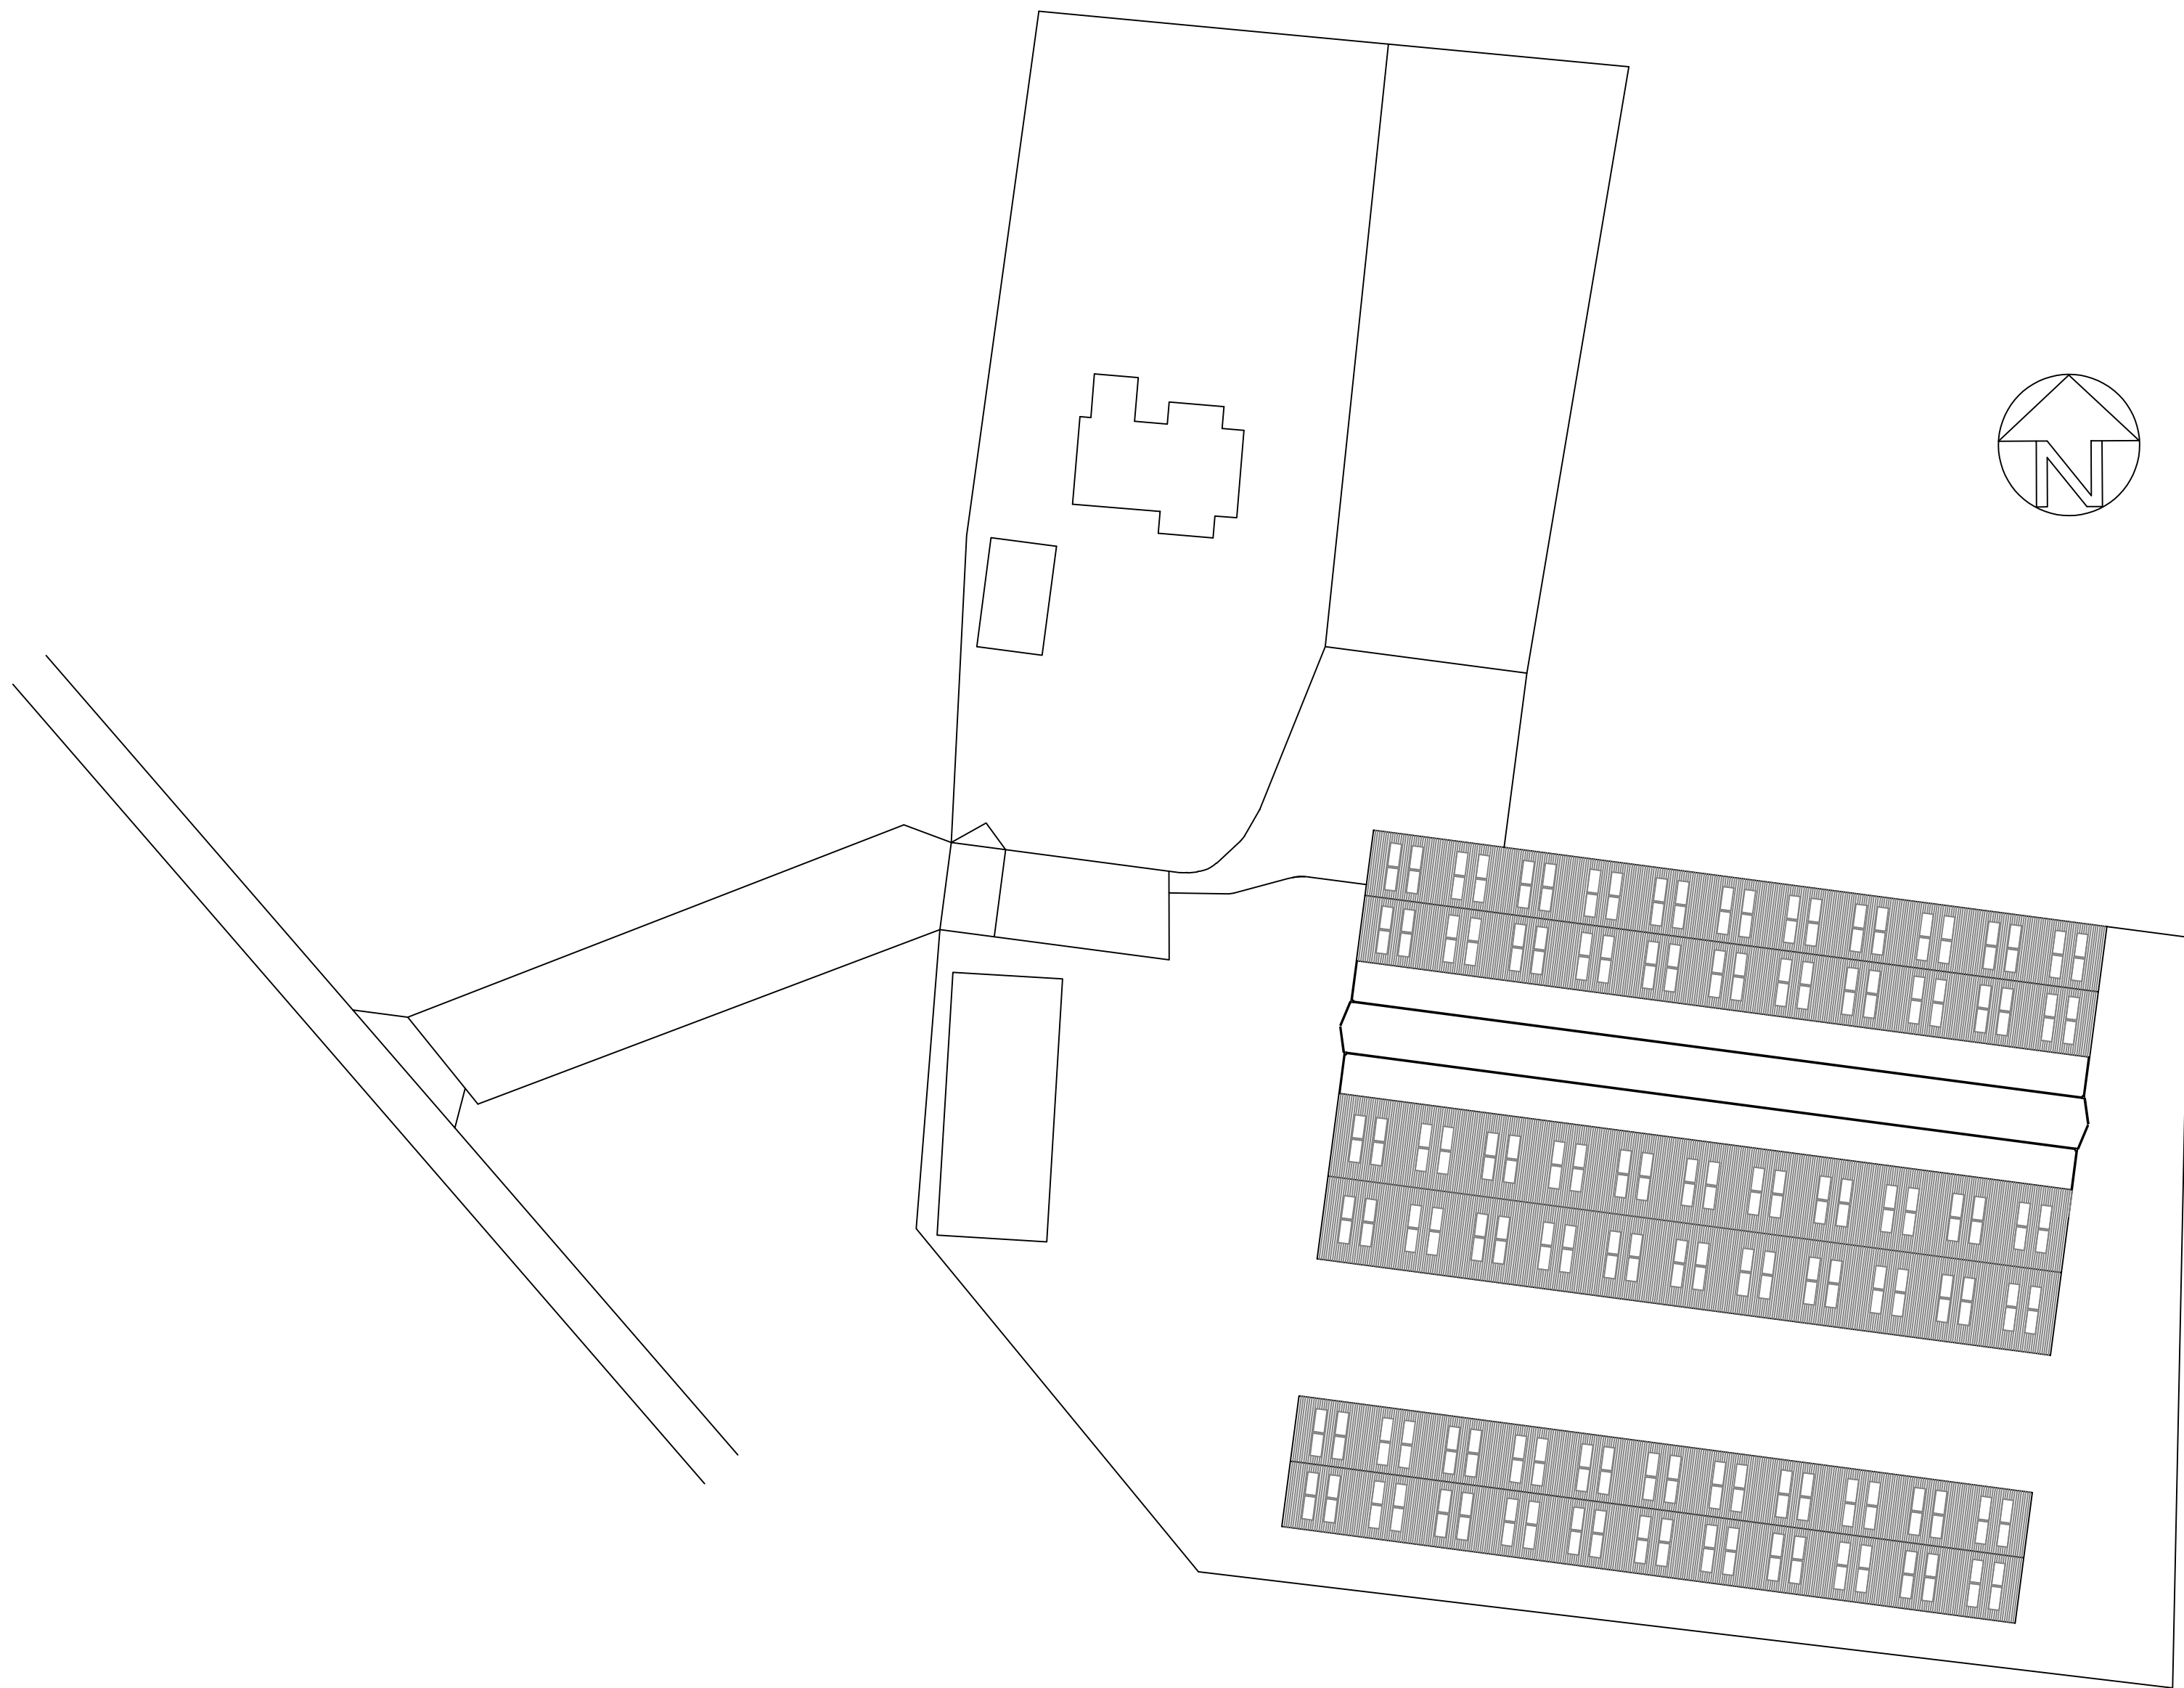

SITE PLAN 1:200

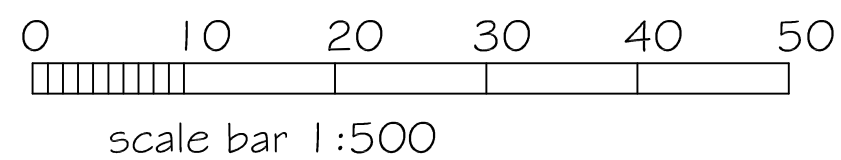

SJF PLANNING
& DESIGN SERVICE

01225 782078 simonnearthebell@gmail.com

PROPOSED NEW ROOF TO COW YARD

CLIENT MR T FARTHING

LOCATION NEW MANOR FARM
SOUTH WRAXALL
BA15 2SQ

TITLE EXISTING BLOCK PLAN 1:200

DRG NO	ISSUE	DATE
2601-6	I	JAN 2026