





FRONT ELEVATION

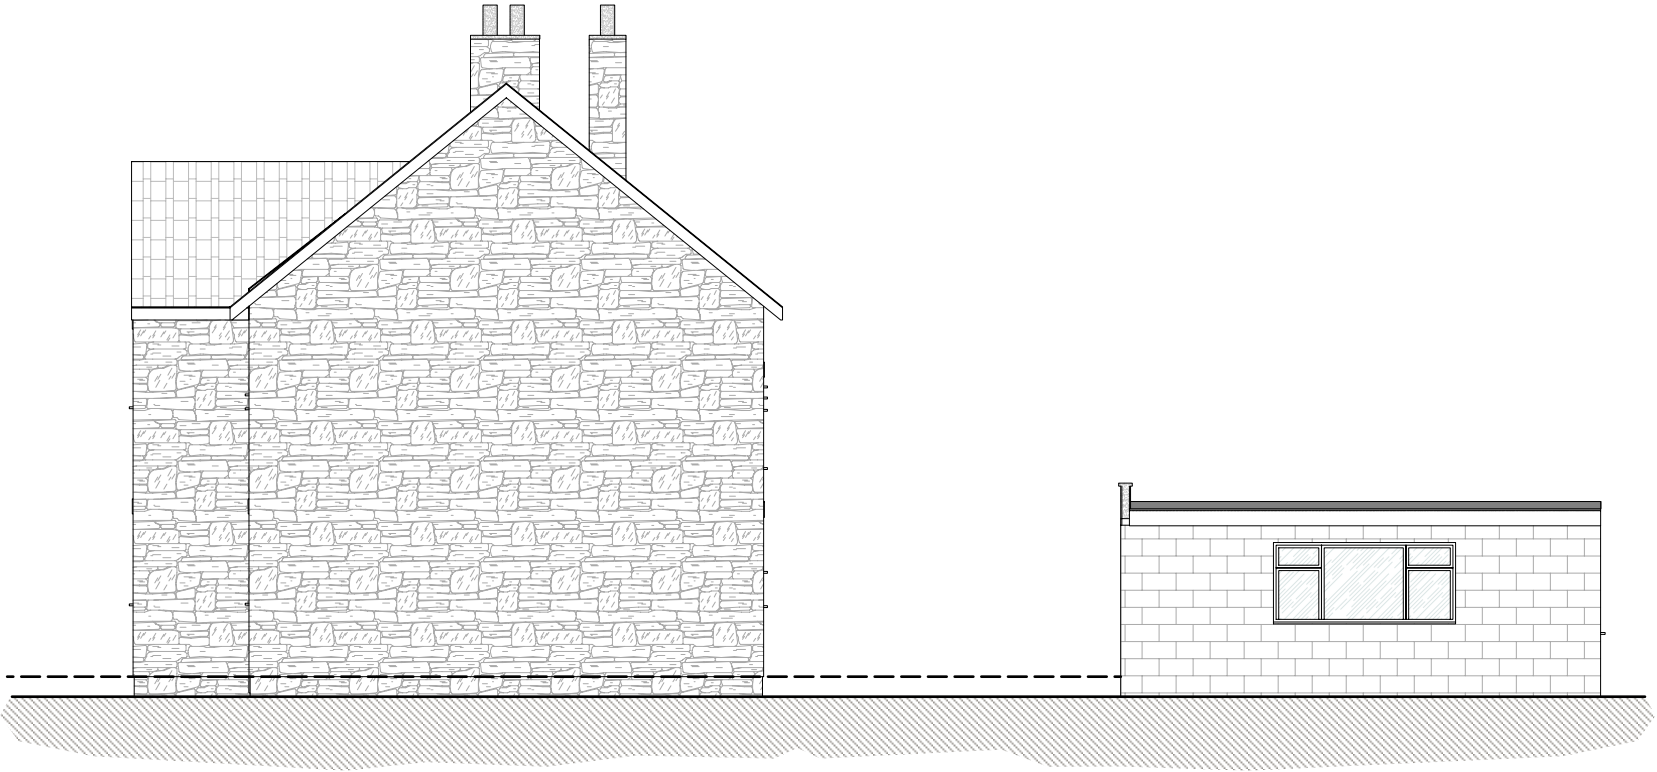

SIDE ELEVATION



REAR ELEVATION

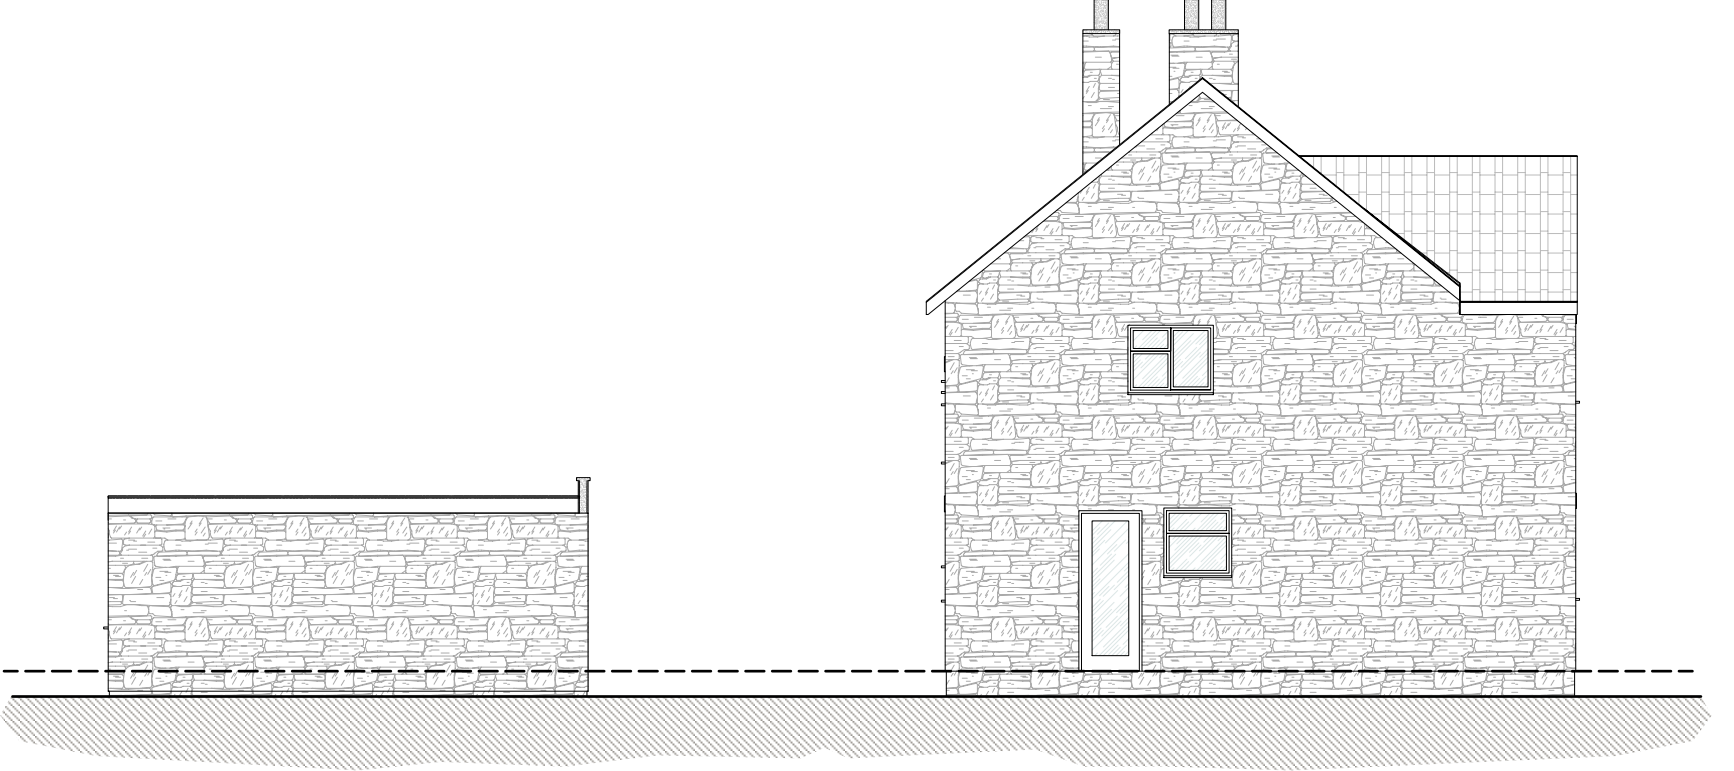

SIDE ELEVATION

PROJECT

CLIENT: Bell-Syer
ADDRESS: 38 Broadstones, Monkton Farleigh. BA15 2QA
PROJECT REFERENCE: 2025100

DRAWING

DRAWING TITLE: Existing Site Elevations
DRAWN BY: JM
DRAWING NUMBER: 109

REVISIONS

--	--	--

SCALE

