


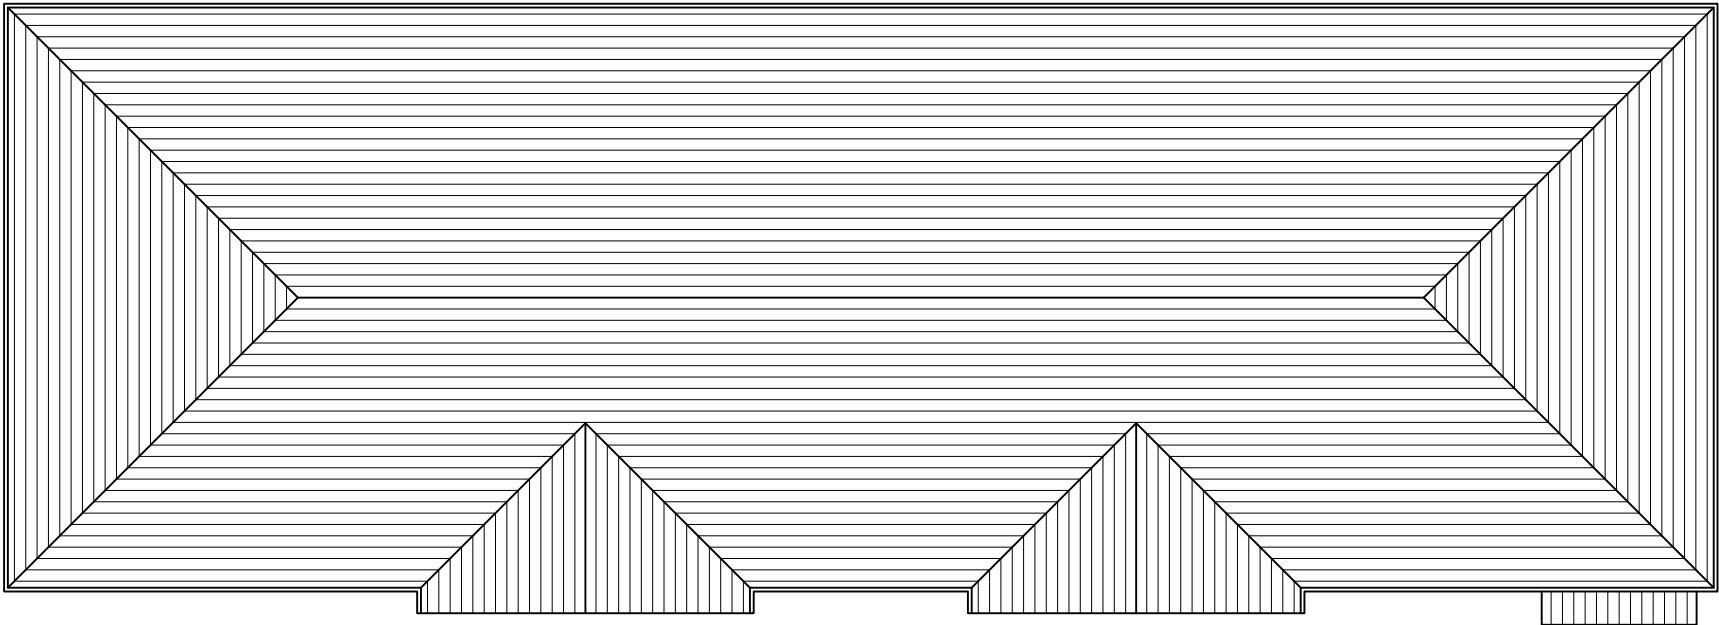

3 Existing Annex Roof Plan
Scale: 1:200

Rev	Date	Description	By	Chk
-----	------	-------------	----	-----



AXIOM

ARCHITECTS

1 Brooklands Yard Southover High Street Lewes East Sussex BN7 1HU

Tel. 01273 479434 www.axiomarchitects.co.uk

Client
WHITBREAD GROUP PLC
Project
SALISBURY NORTH PREMIER INN PEARCE WAY, SALISBURY SP1 3GU
Drawing
Existing Annex Roof

Scale	Date	Drawn	Checked
1:200	4/4/24	SR	AB
Drawing No.	Revision		
6213-P-	101		
Status	PLANNING		

