


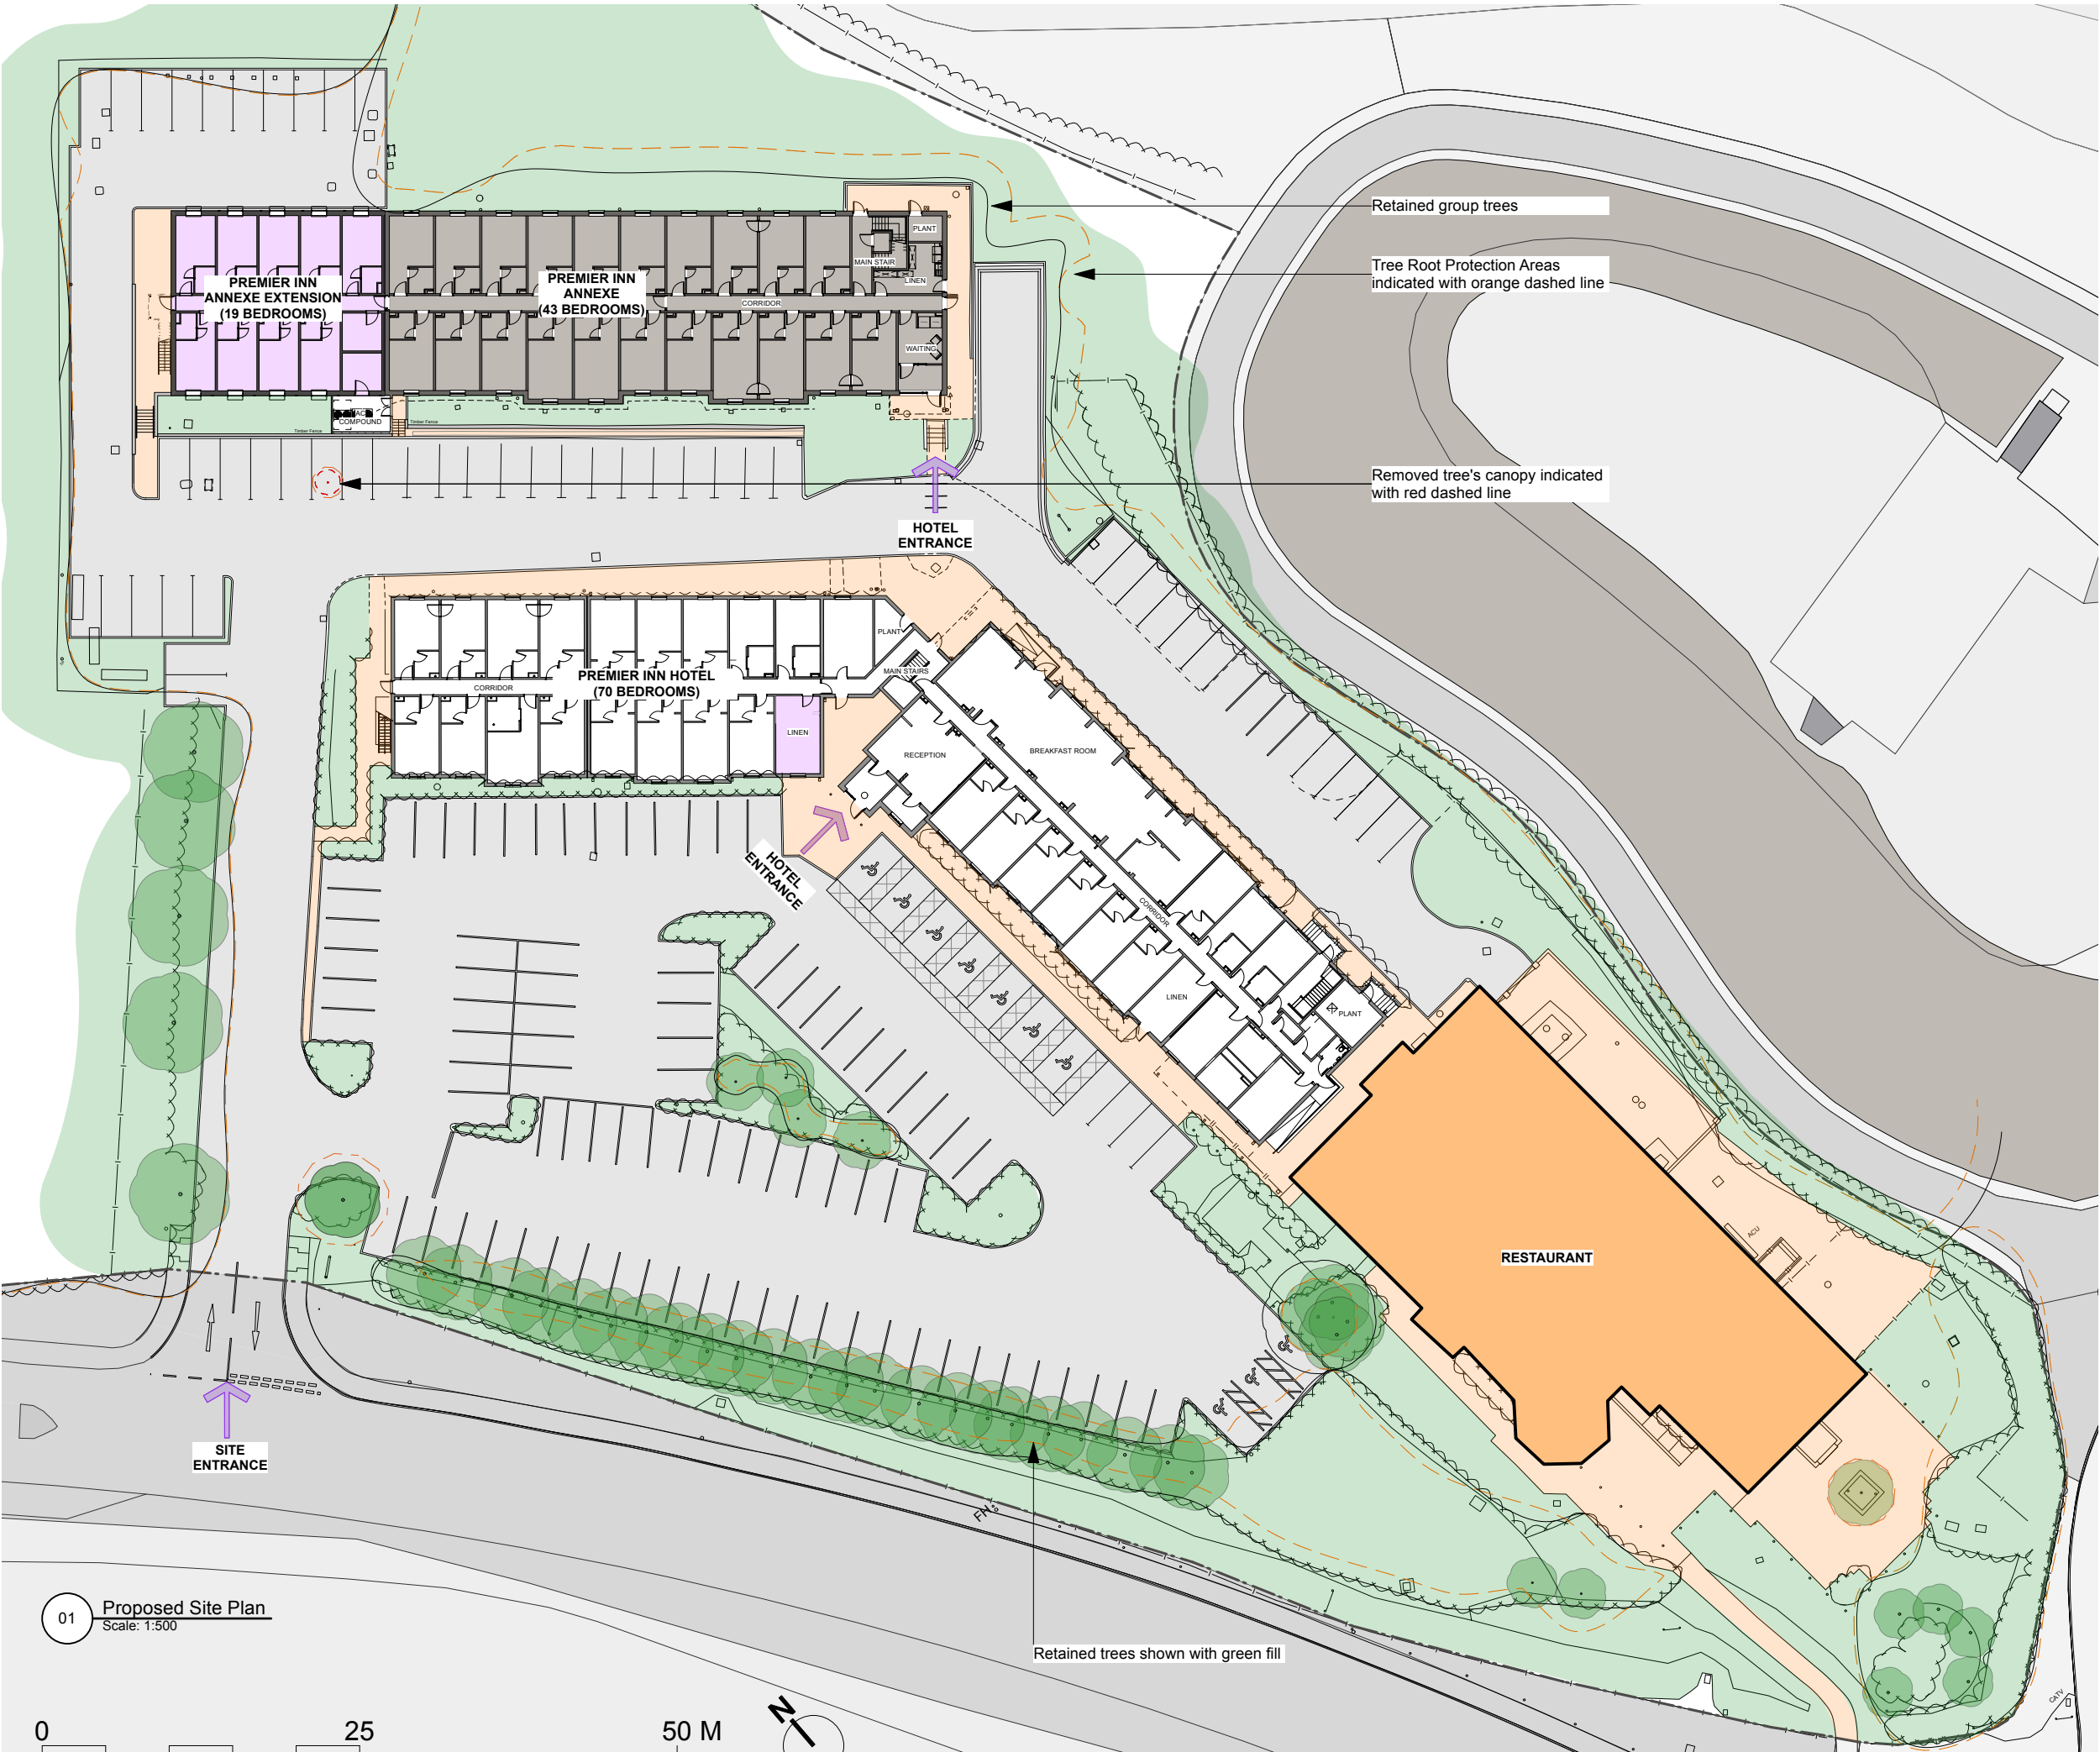

This drawing is the copyright of Axiom Architects. It is for planning application purposes only and may not be reproduced in whole or in part without permission. Drawings lodged for planning approval may be reproduced by the Planning Authority in accordance with the Copyright (Material Open to Public Inspection) (Marking of Copies of Plans and Drawings) Order 1990 and must carry the relevant copyright restriction note. Scaling from this drawing should only be carried out from a print at the scale and size specified within the title block. Responsibility for ensuring correct size reproduction remains with the reader.

Notes:	
Proposed & Existing	
Parking Total:	152
Extension GEA Total:	490 sq m
Extension GIA Total:	448 sq m
Existing Rooms:	113
Proposed Rooms:	19
Total Rooms:	132
Legend:	
---	Title Boundary
	Existing Premier Inn
	Existing Restaurant & BOH
	Proposed Work / Extension

F	12/03/25	Minor amendments	CF
E	18/6/24	UA Parking spaces added	SR AB
D	23/5/24	Existing room count updated	SR AB
Rev	Date	Description	By



AXIOM

ARCHITECTS

1 Brooklands Yard Southover High Street Lewes East Sussex BN7 1HU
Tel. 01273 479434 www.axiomarchitects.co.uk

Client
WHITBREAD GROUP PLC

Project
SALISBURY NORTH PREMIER INN
PEARCE WAY, SALISBURY
SP1 3GU

Drawing
Proposed Site Plan

Scale	Date	Drawn	Checked
1:500	4/4/24	SR	AB
Drawing No.		Revision	
6213-P-		010	F
Status PLANNING			