


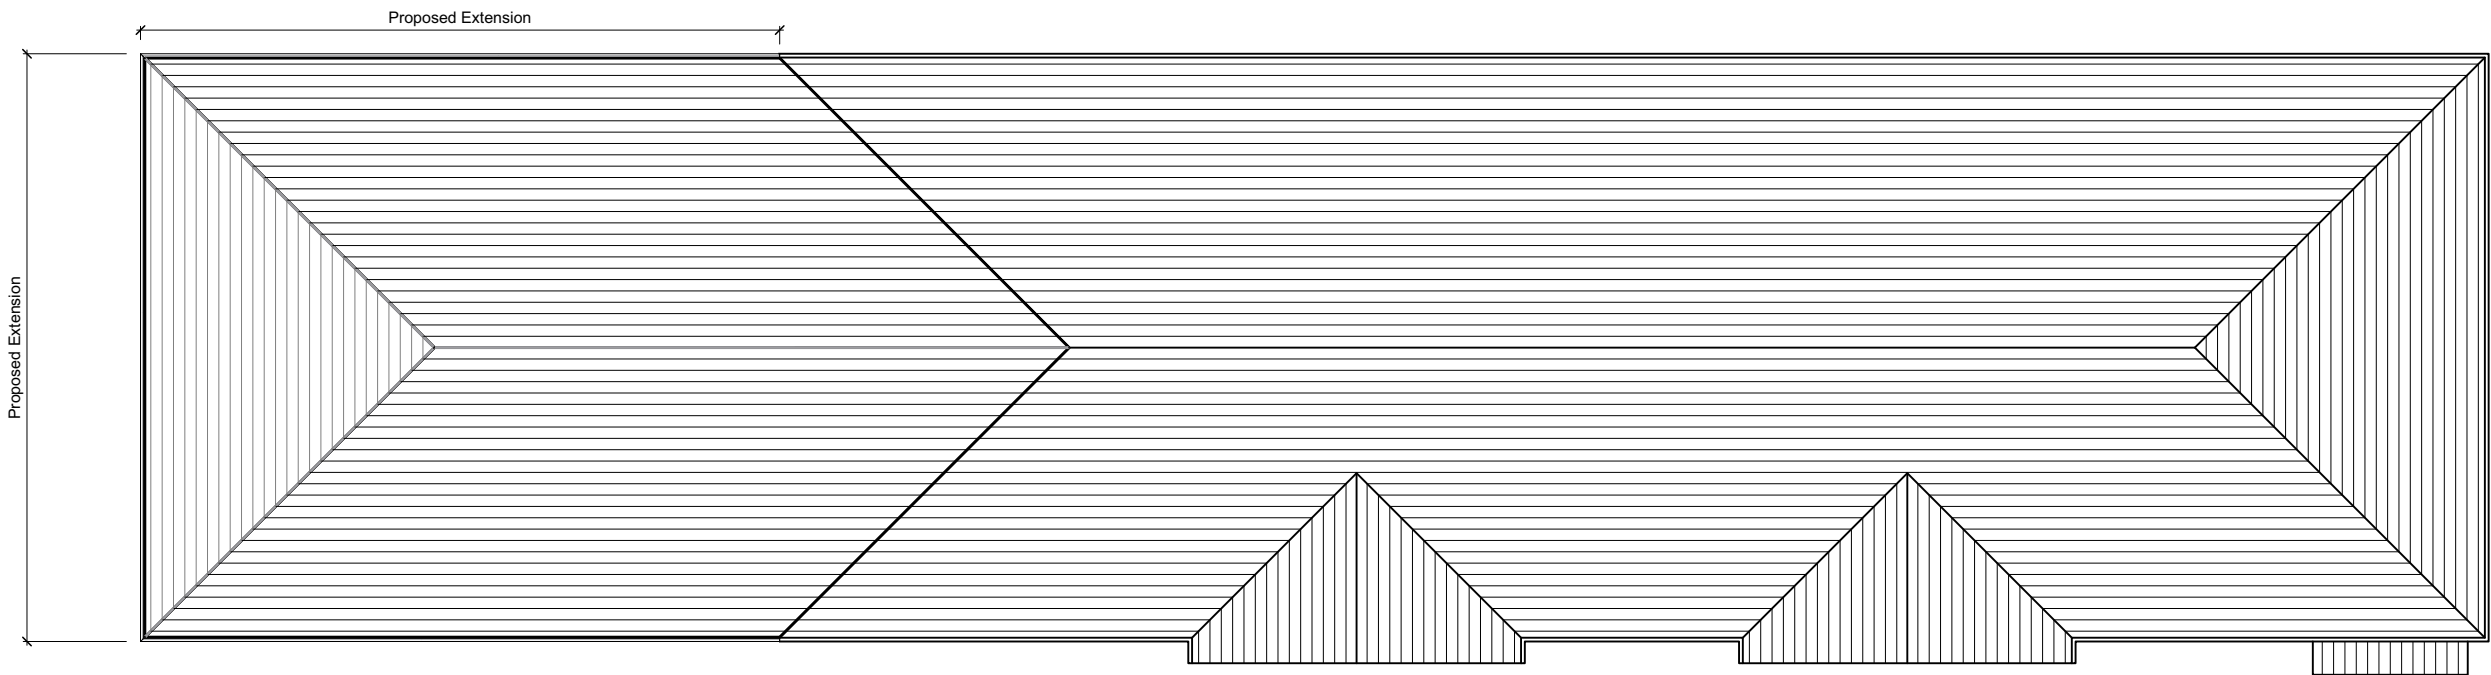

4 Proposed Annex Roof Plan  
Scale: 1:200

|     |         |              |    |     |
|-----|---------|--------------|----|-----|
| A   | 23/5/24 | Roof updated | SR | AB  |
| Rev | Date    | Description  | By | Chk |



AXIOM

ARCHITECTS

1 Brooklands Yard Southover High Street Lewes East Sussex BN7 1HU  
Tel. 01273 479434 [www.axiomarchitects.co.uk](http://www.axiomarchitects.co.uk)

Client  
**WHITBREAD GROUP PLC**

Project  
SALISBURY NORTH PREMIER INN  
PEARCE WAY, SALISBURY  
SP1 3GU

Drawing  
**Proposed Annex Roof**

| Scale              | Date   | Drawn      | Checked  |
|--------------------|--------|------------|----------|
| 1:200              | 4/4/24 | SR         | AB       |
| Drawing No.        |        | Revision   |          |
| <b>6213-P-</b>     |        | <b>111</b> | <b>A</b> |
| Status<br>PLANNING |        |            |          |

