



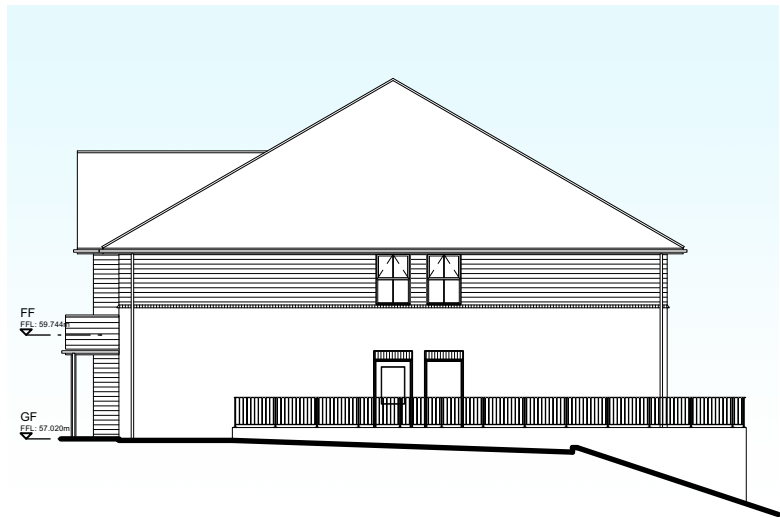


1 **Proposed South-West Elevation**
Scale: 1:200




2 **Proposed South-East Elevation**
Scale: 1:200

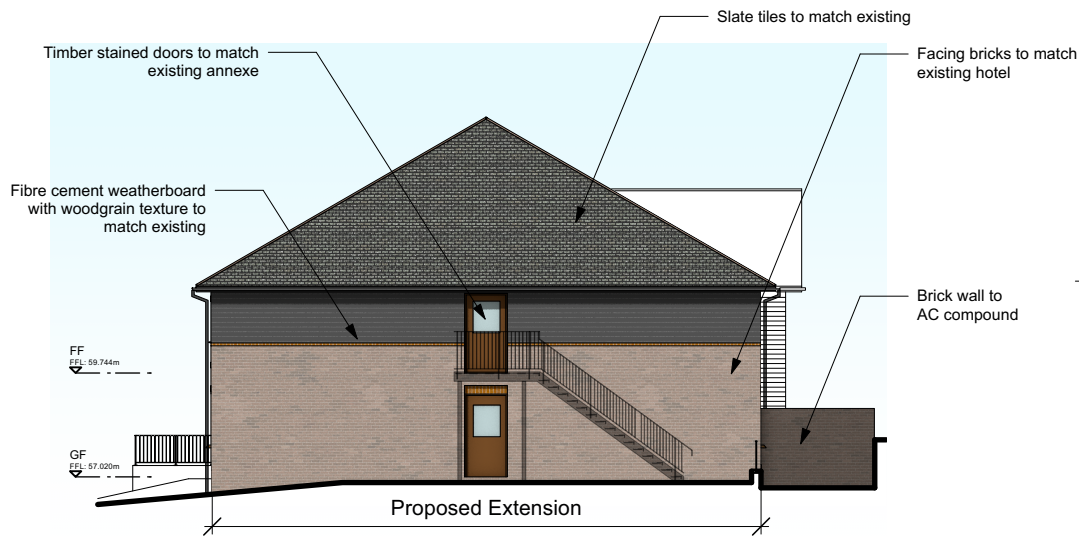

3 **Proposed North-West Elevation**
Scale: 1:200

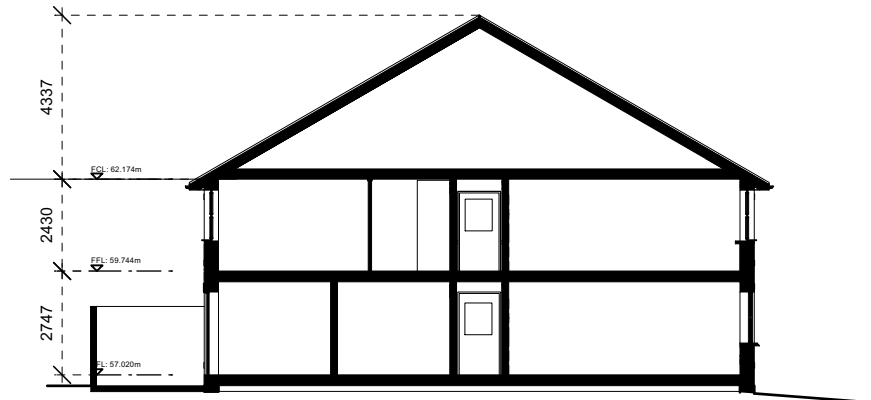

5 **Section**
Scale: 1:200

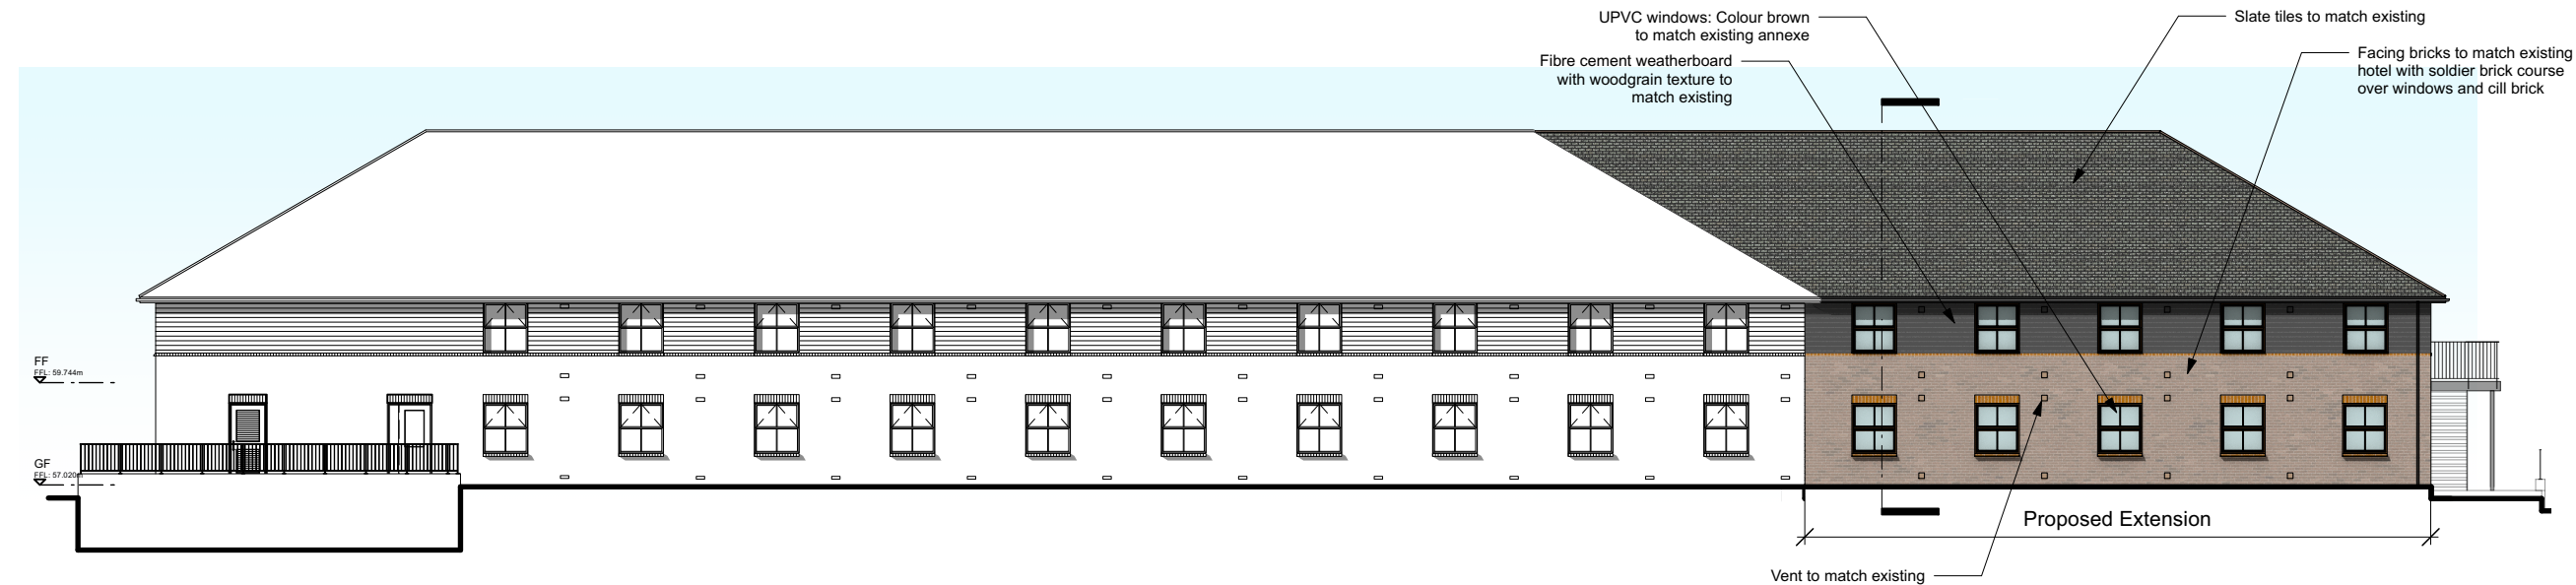

4 **Proposed North-East Elevation**
Scale: 1:200



C	18/6/24	Material updated and scale bar added	SR	AB
B	23/5/24	Roof updated	SR	AB
A	15/5/24	AC compound added and external stairs updated	SR	AB
Rev	Date	Description	By	Chk

AXIOM ARCHITECTS
1 Brooklands Yard Southover High Street Lewes East Sussex BN7 1HU
Tel. 01273 479434 www.axiomarchitects.co.uk

Client
WHITBREAD GROUP PLC

Project
**SALISBURY NORTH PREMIER INN
PEARCE WAY, SALISBURY
SP1 3GU**

Drawing
Proposed Elevations

Scale	Date	Drawn	Checked
1:200	4/4/24	SR	AB
Drawing No.	Revision		
6213-P-	210	C	
Status			
PLANNING			