



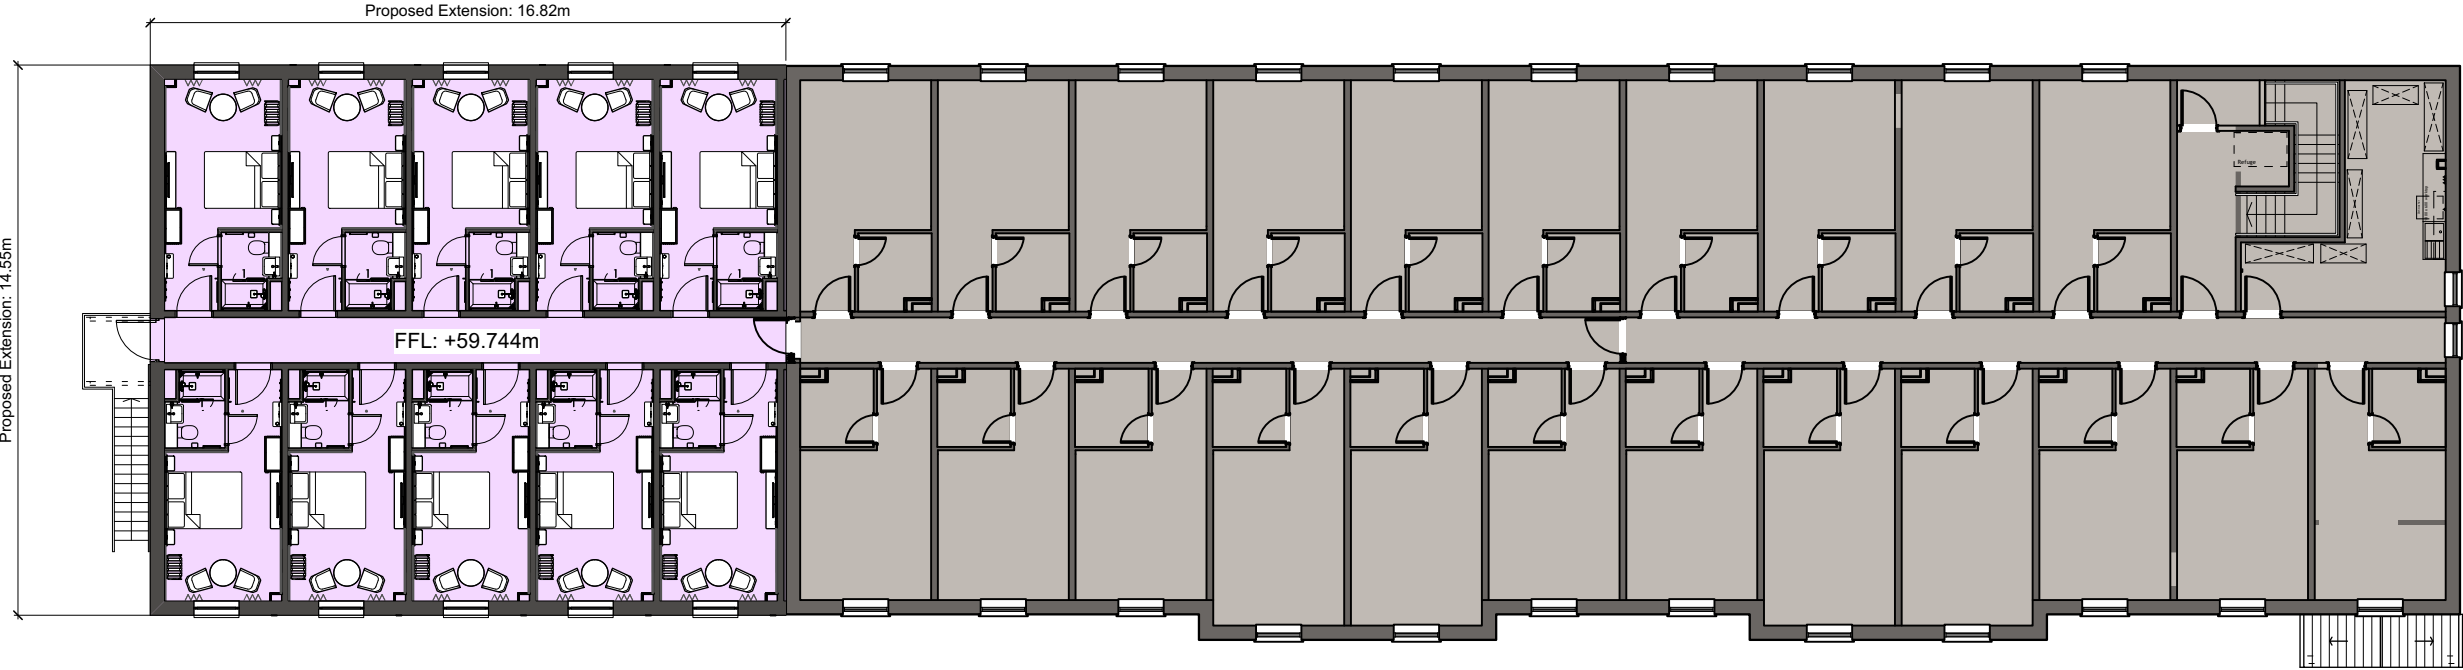

Legend:

- Existing Premier Inn
- Proposed Work / Extension

2 Proposed Annex First Floor Plan
Scale: 1:200

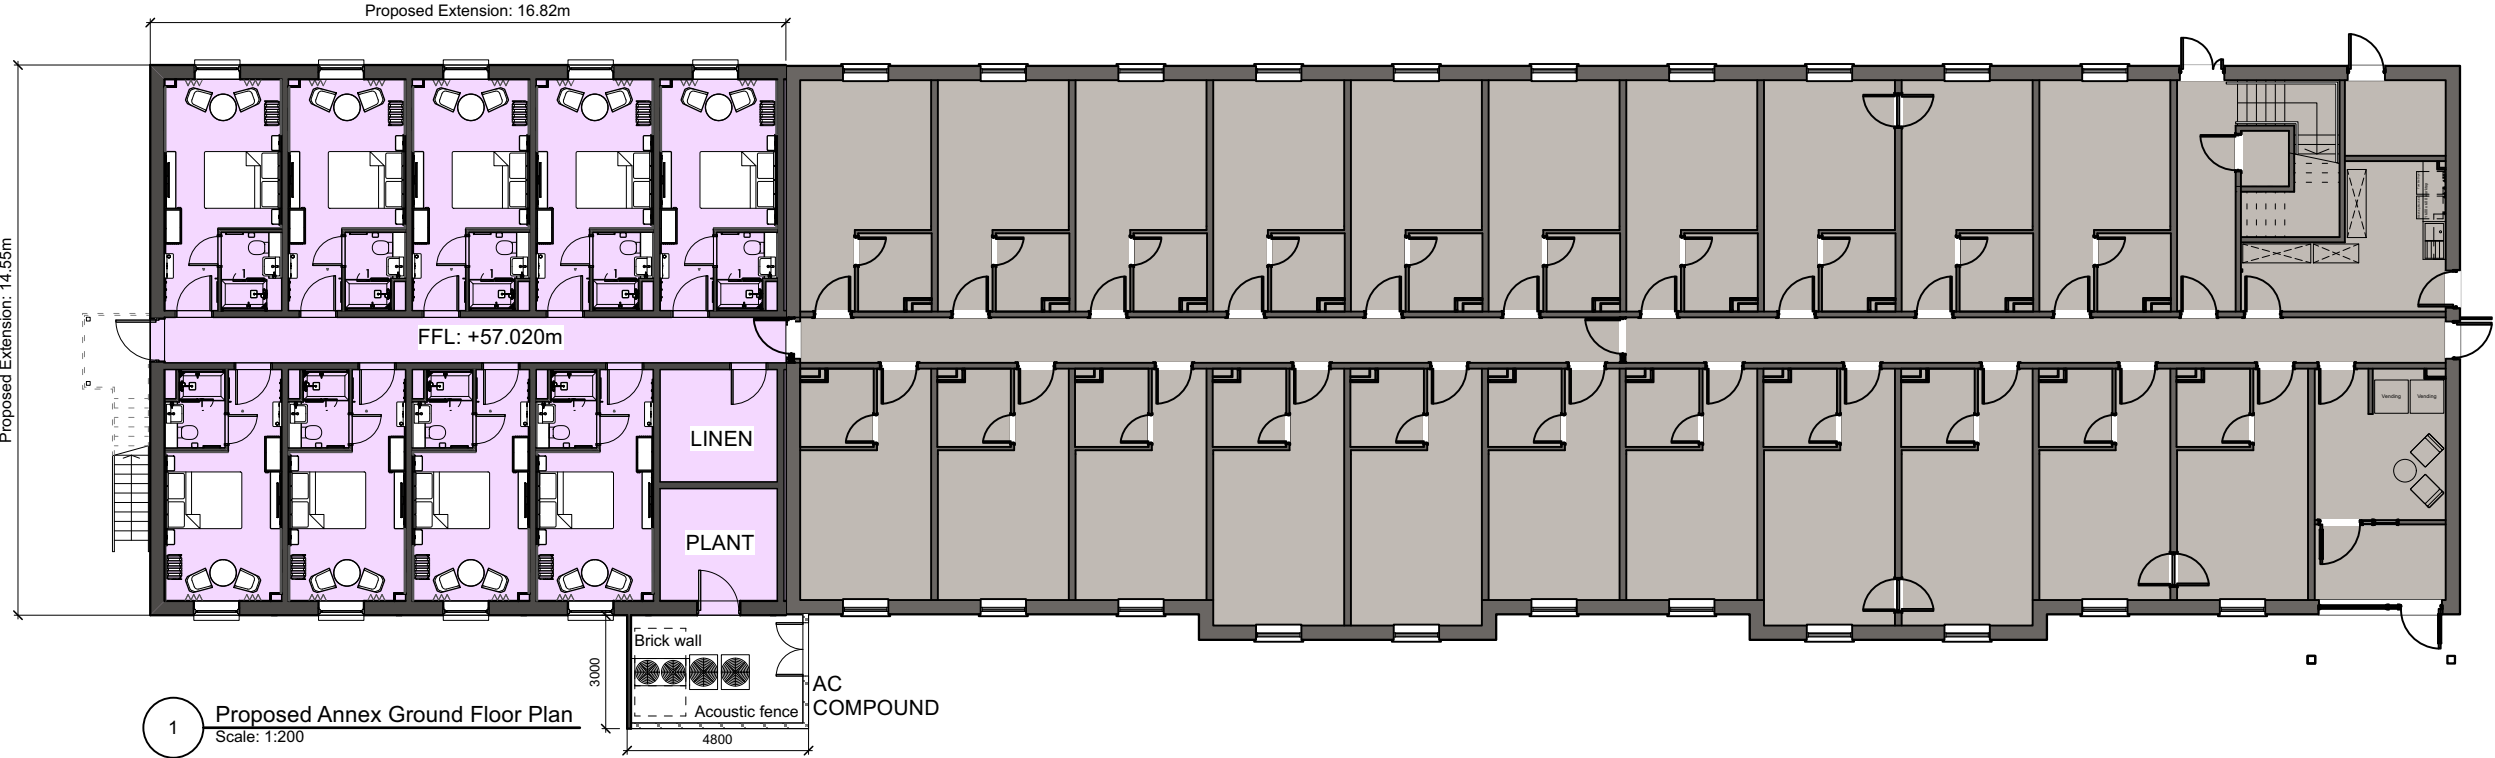

1 Proposed Annex Ground Floor Plan
Scale: 1:200

D	18/6/24	Escape door updated	SR	AB
C	15/5/24	External stairs updated	SR	AB
B	13/5/24	AC compound location updated	SR	AB
Rev	Date	Description	By	Chk

AXIOM ARCHITECTS
1 Brooklands Yard Southover High Street Lewes East Sussex BN7 1HU
Tel. 01273 479434 www.axiomarchitects.co.uk

Client
WHITBREAD GROUP PLC

Project
SALISBURY NORTH PREMIER INN
PEARCE WAY, SALISBURY
SP1 3GU

Drawing
Proposed Annex Plans

Scale	Date	Drawn	Checked
1:200	4/4/24	SR	AB
Drawing No.			Revision
6213-P-	110	D	
Status			
PLANNING			