



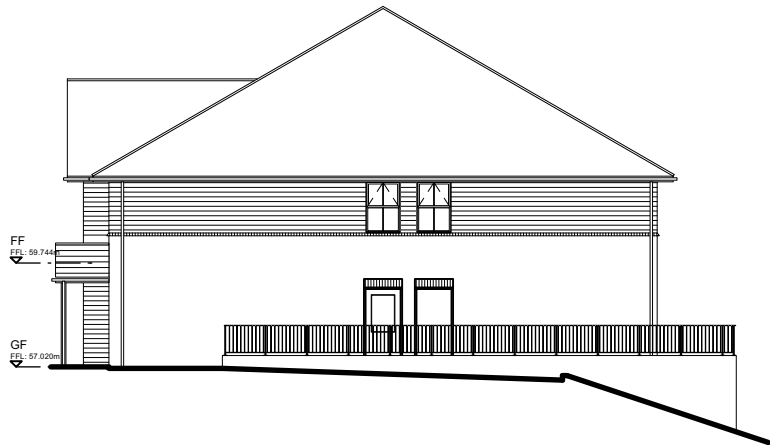

1 Existing South-West Elevation
Scale: 1:200

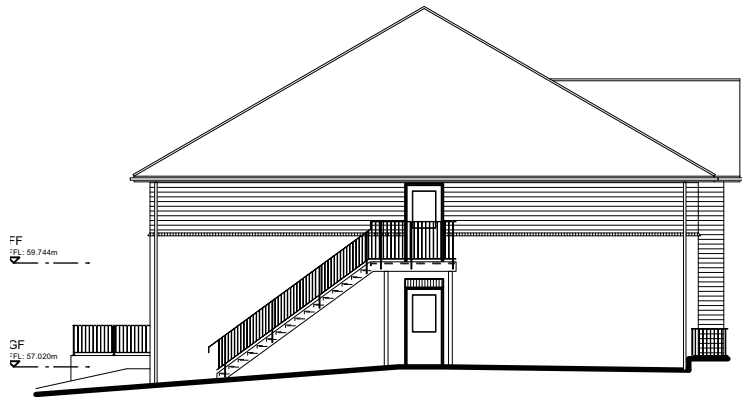

2 Existing South-East Elevation
Scale: 1:200



3 Existing North-West Elevation
Scale: 1:200



4 Existing North-East Elevation
Scale: 1:200



A	18/6/24	Scale bar added	SR	AB
Rev	Date	Description	By	Chk



AXIOM

ARCHITECTS

1 Brooklands Yard Southover High Street Lewes East Sussex BN7 1HU
Tel. 01273 479434 www.axiomarchitects.co.uk

Client
WHITBREAD GROUP PLC
Project
SALISBURY NORTH PREMIER INN PEARCE WAY, SALISBURY SP1 3GU
Drawing
Existing Elevations

Scale	Date	Drawn	Checked
1:200	4/4/24	SR	AB
Drawing No.			Revision
6213-P-	200	A	
Status			
PLANNING			