


Revision Notes		
date	rev	note
19/01/26	P1	First issue for comment
10/02/25	P2	Revised for comment
19/02/26	P3	Revised to clients discussions
25/02/26	P4	Revised to clients comments
03/03/26	P5	Revised to clients comments
09/03/26	P6	Issued for PLANNING

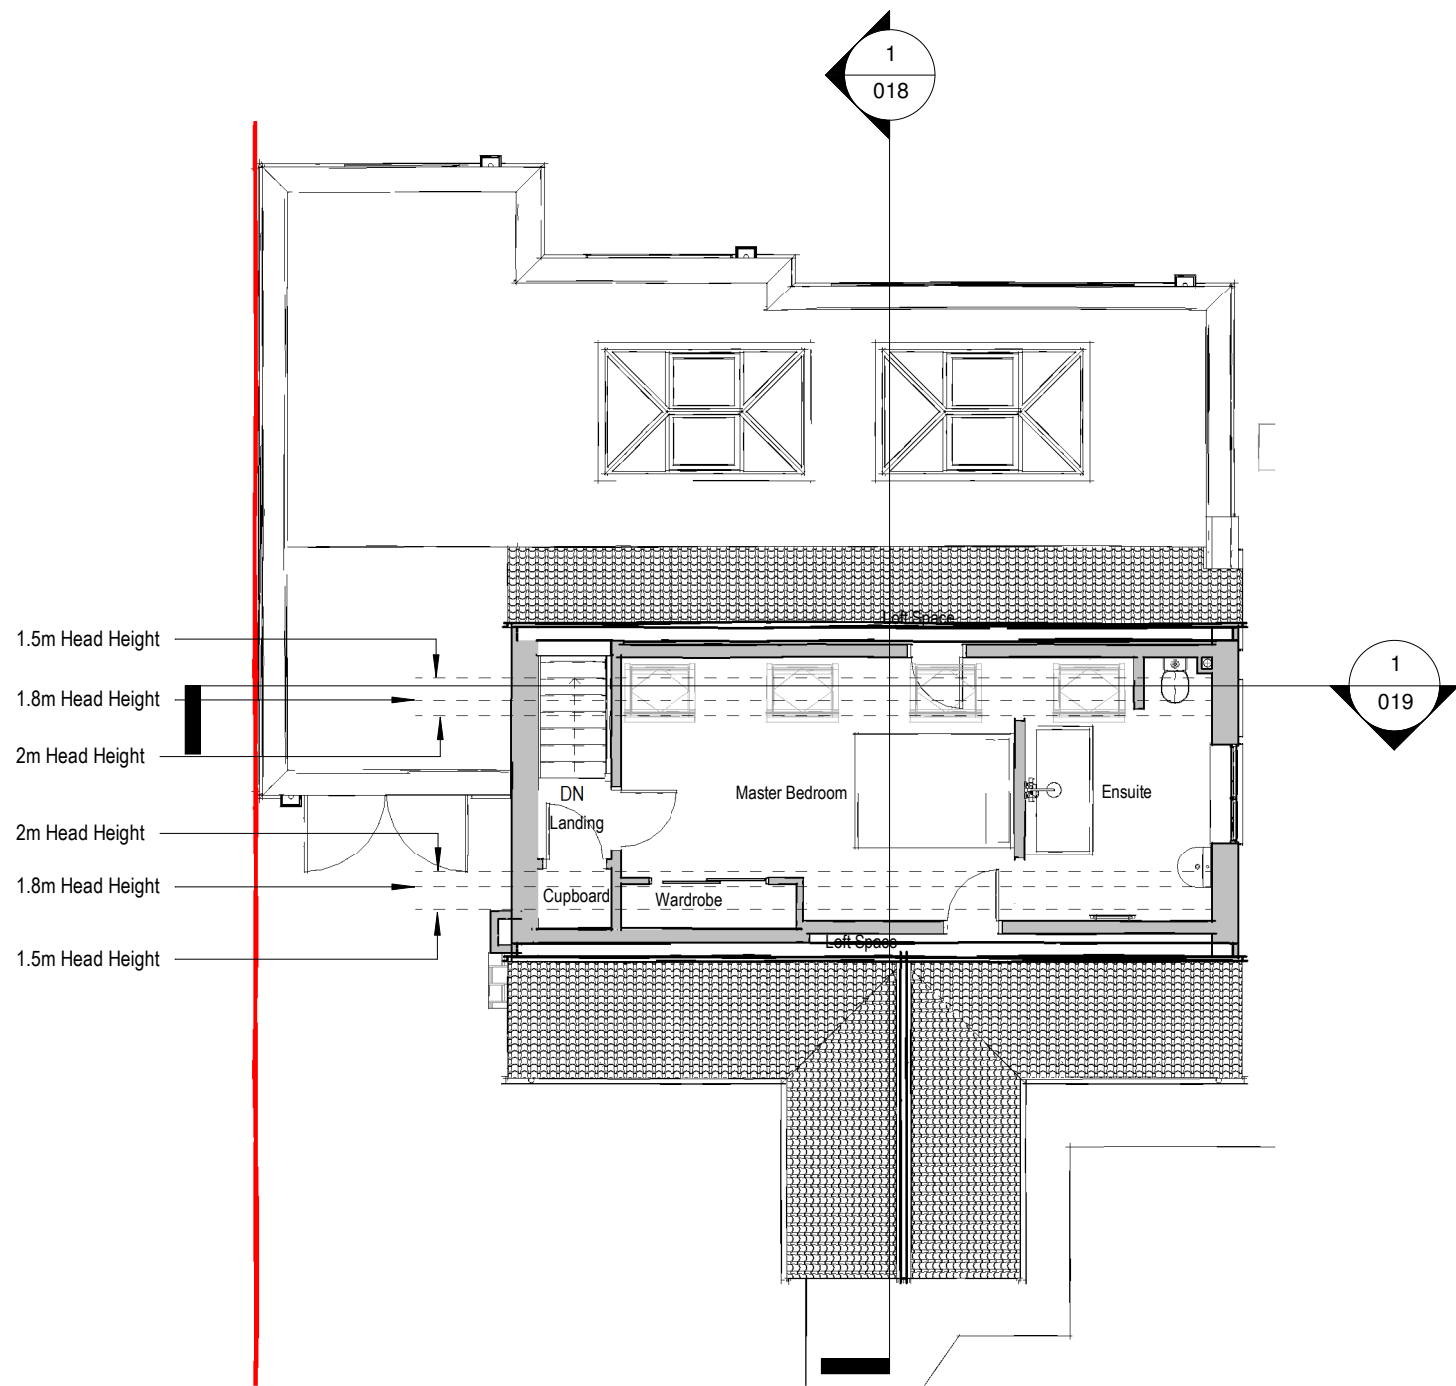

Client Miss Humphries	Project No 25-035	
Date 12/19/25	Drawing No 013	Rev P6
Scale at A3 1 : 100	Drawn N Sharp	

7 Garston Road, Frome, Somerset
BA11 1RN
m: 0781 208 5841
e: nick@sharpdesignservices.co.uk
Sharp Design Services Limited Company registration No. 11105879
Registered office: 7 Garston Road, Frome, Somerset. BA11 1RN

13 Ludlow Close - Rear Extension and Interior Alterations
Proposed First Floor Plan

