



Rear Elevation (West)




Side Elevation (South)




Front Elevation (East)



Side Elevation (North)

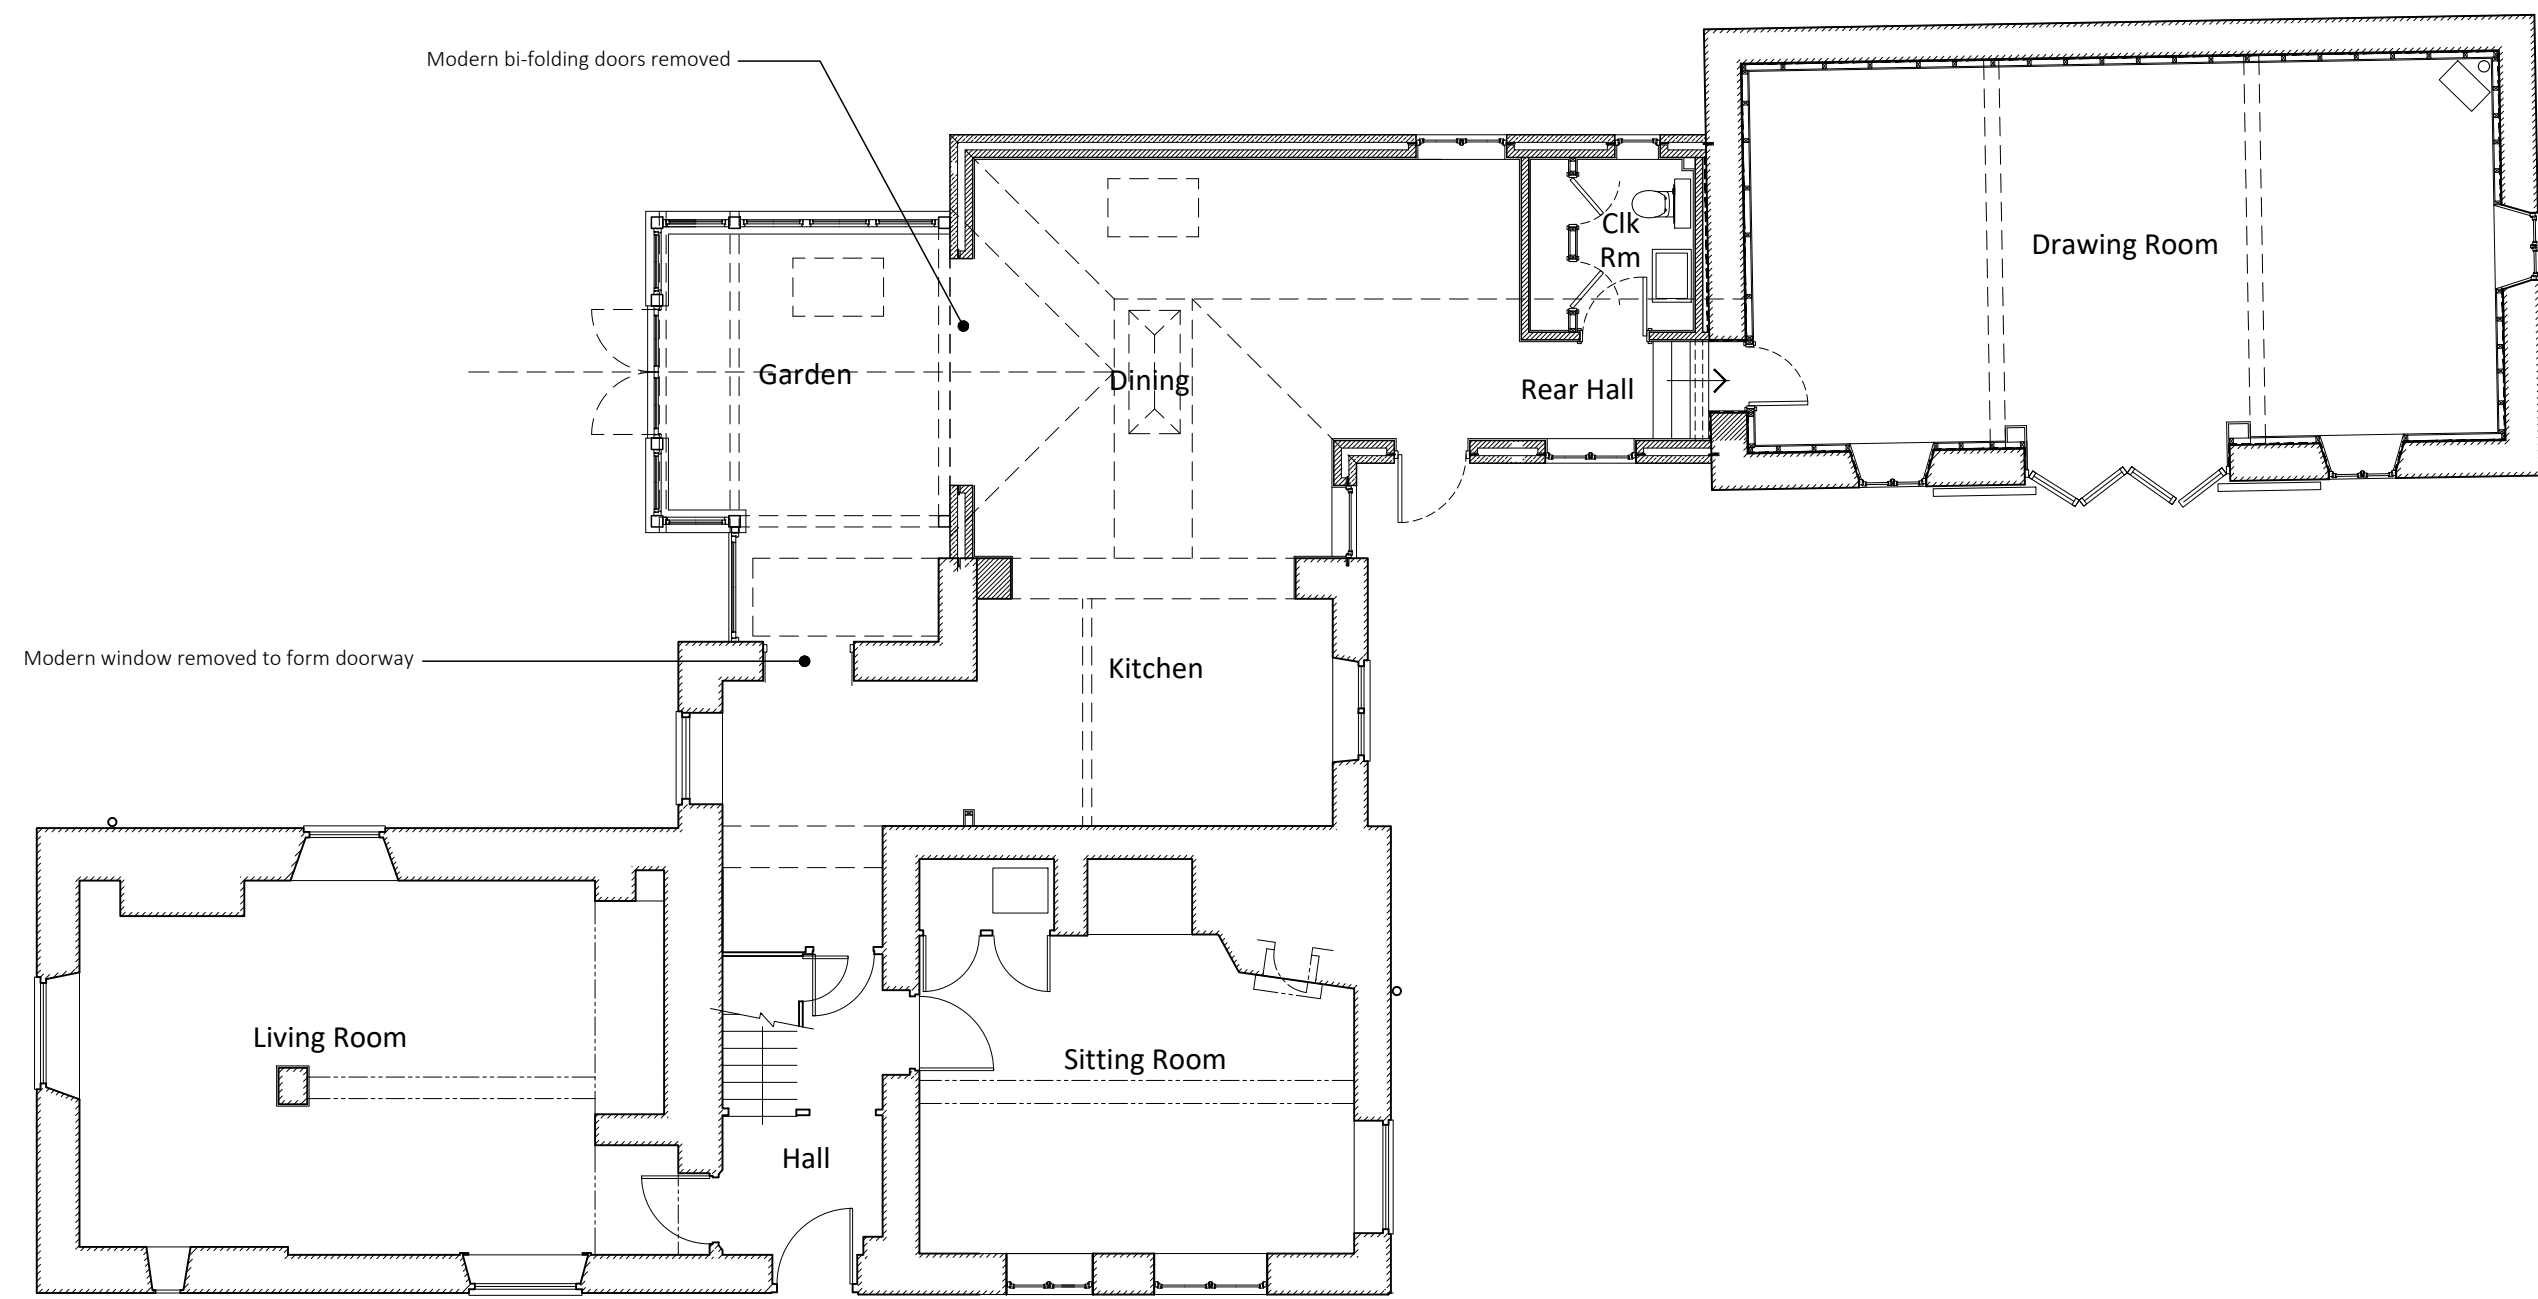

Ground Floor Plan

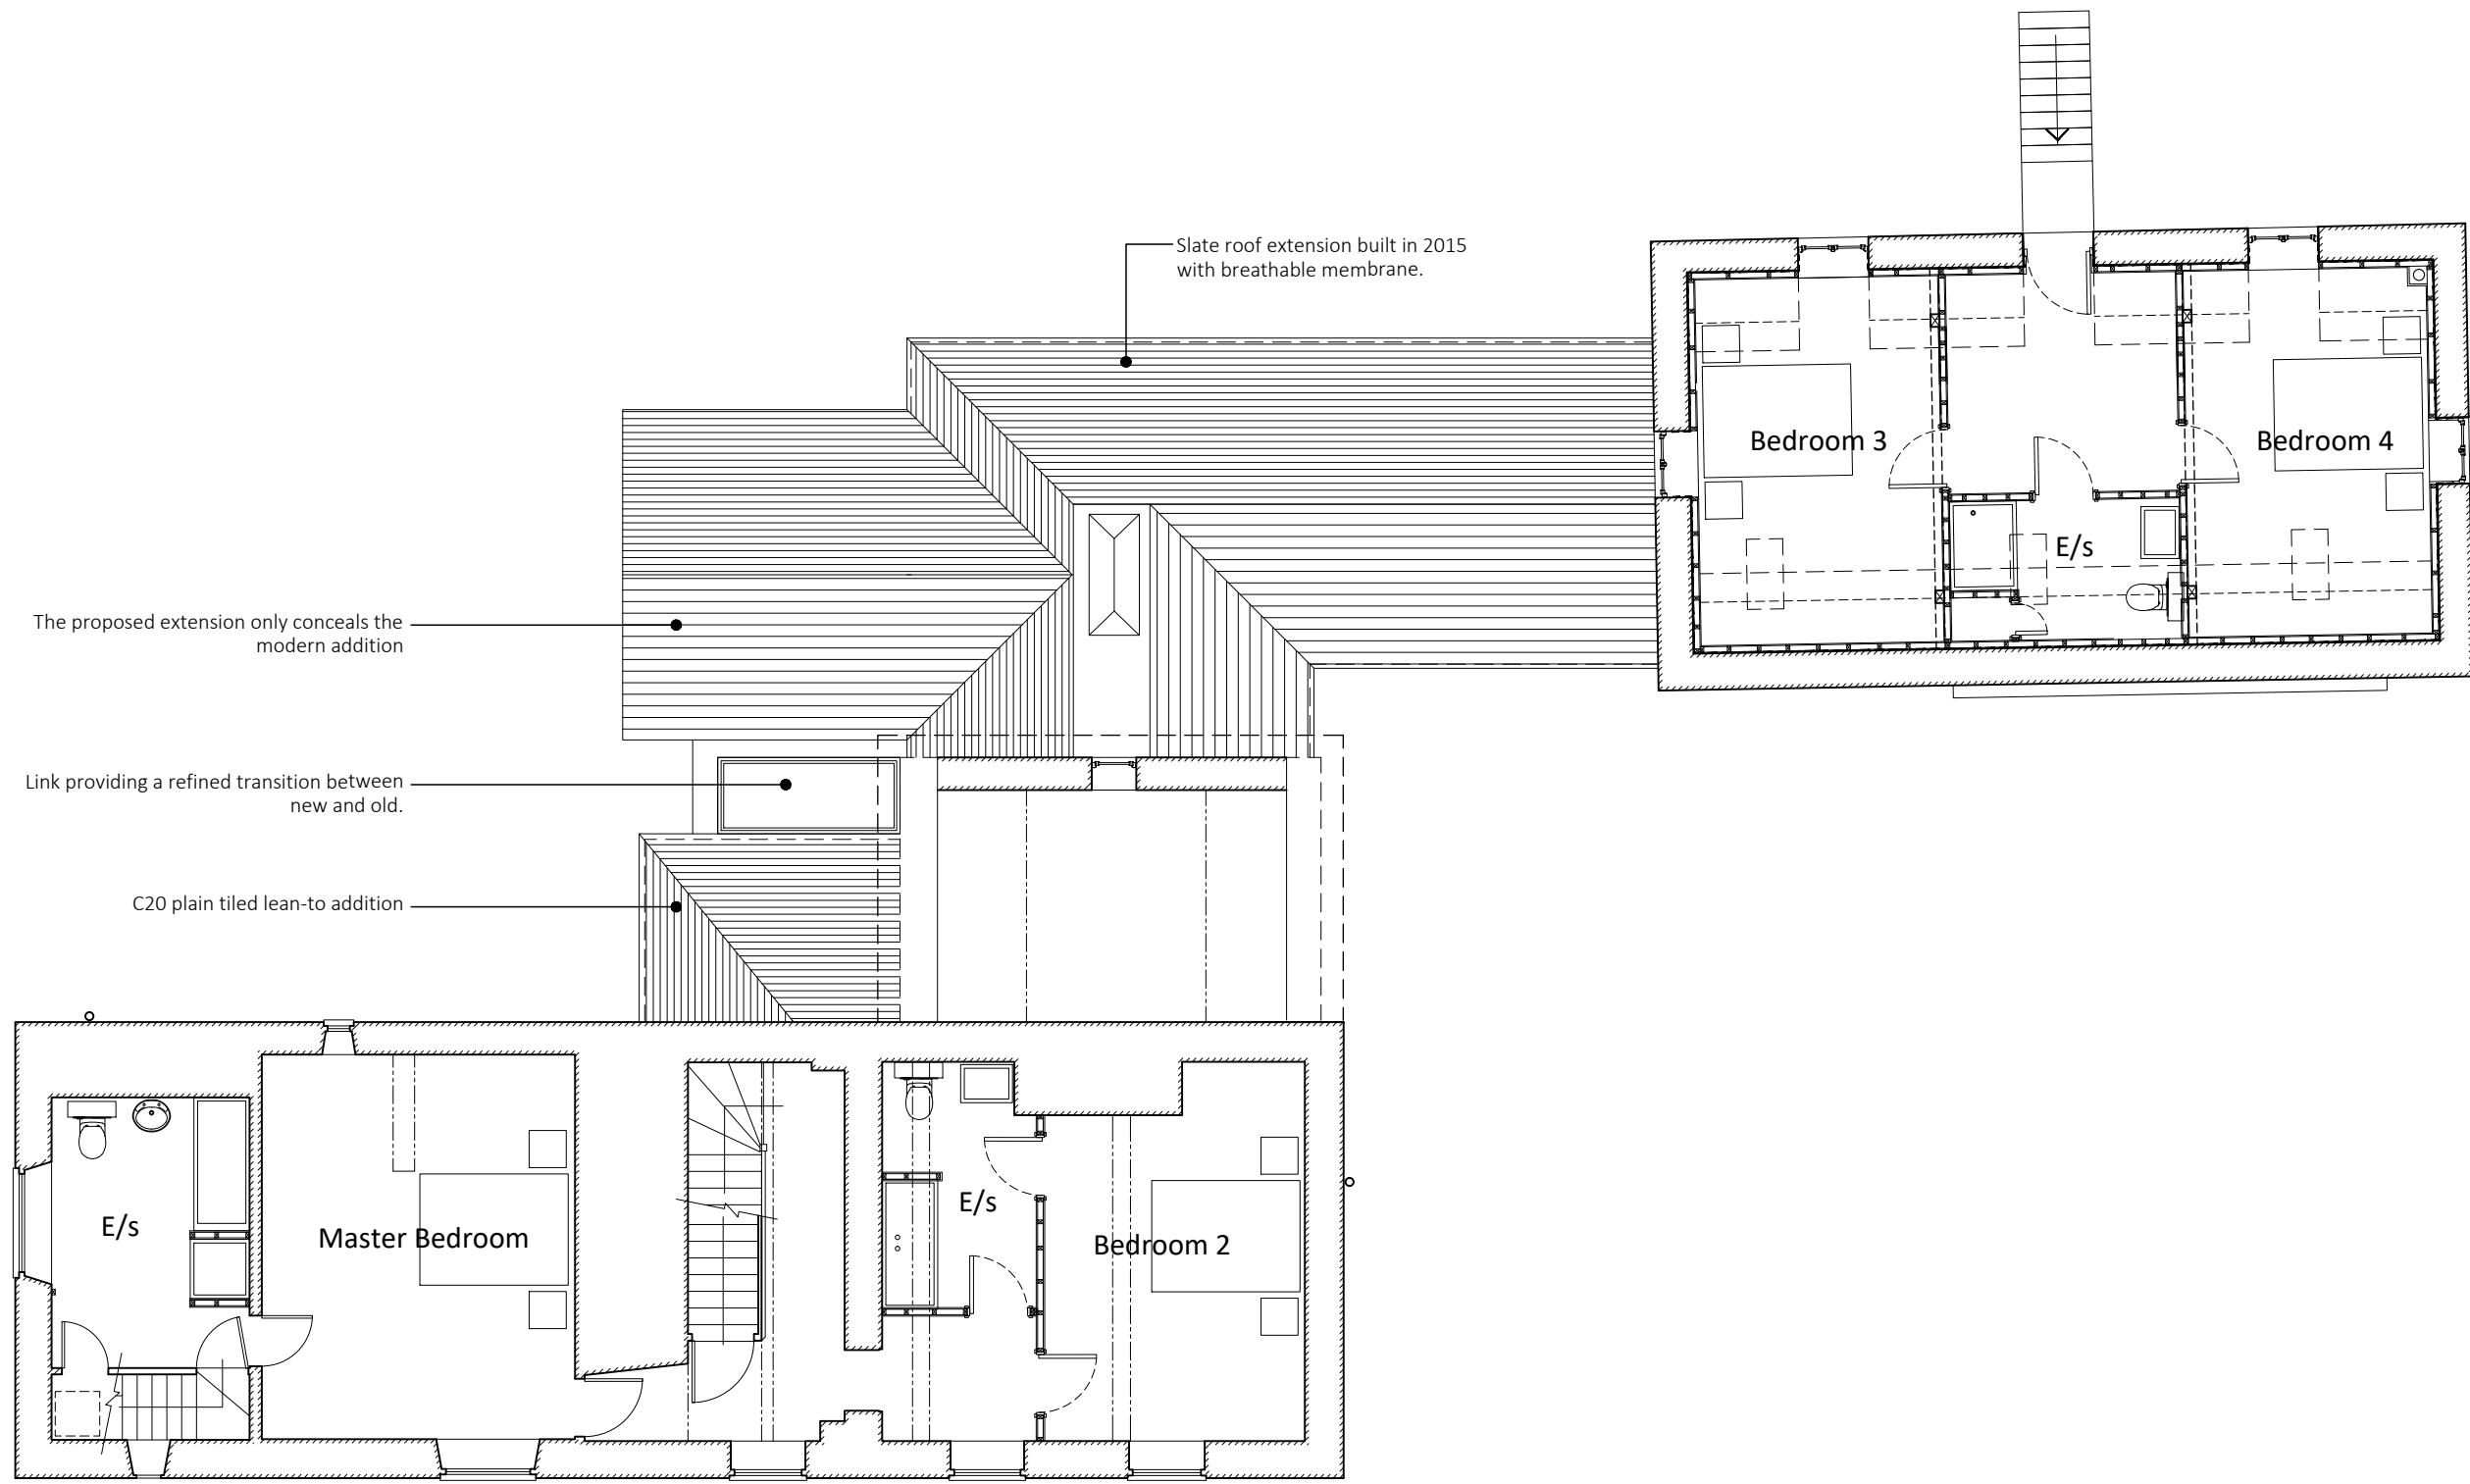

First Floor Plan



P L A N N I N G			
This drawing must not be reproduced in whole or in part without the express written consent of the relevant issuing Baxter Green Architects. Note: Dimensions should not be scaled from this drawing. All dimensions should be checked on site. This drawing is to be read in conjunction with all other drawings, specifications or schedule of works.		Date.	Rev.
	Revised to clients requirements	02.2026	A



Baxter Green Architects		12 Berwick Courtyard, Berwick St. Leonard, SP3 5UA 01747 440444 www.baxtergreen.co.uk	
Project	Mr. & Mrs. Marking Stop Farm, Fonhill Gifford	Date	10.2025
Scale	1:100 at A1	Drawn by	FG
Drawing Title	Proposed Floor Plans & Elevations	Checked by	JN
Project No.	10436	Issuing office	1
		Drawing No.	P - 03
			A