



Notes:
 This drawing is protected by copyright. No part of this document may be reproduced, altered, or transmitted in any form or by any means without permission.
 Do not scale off these drawings for construction purposes. If any discrepancies are found, please contact PWCR.

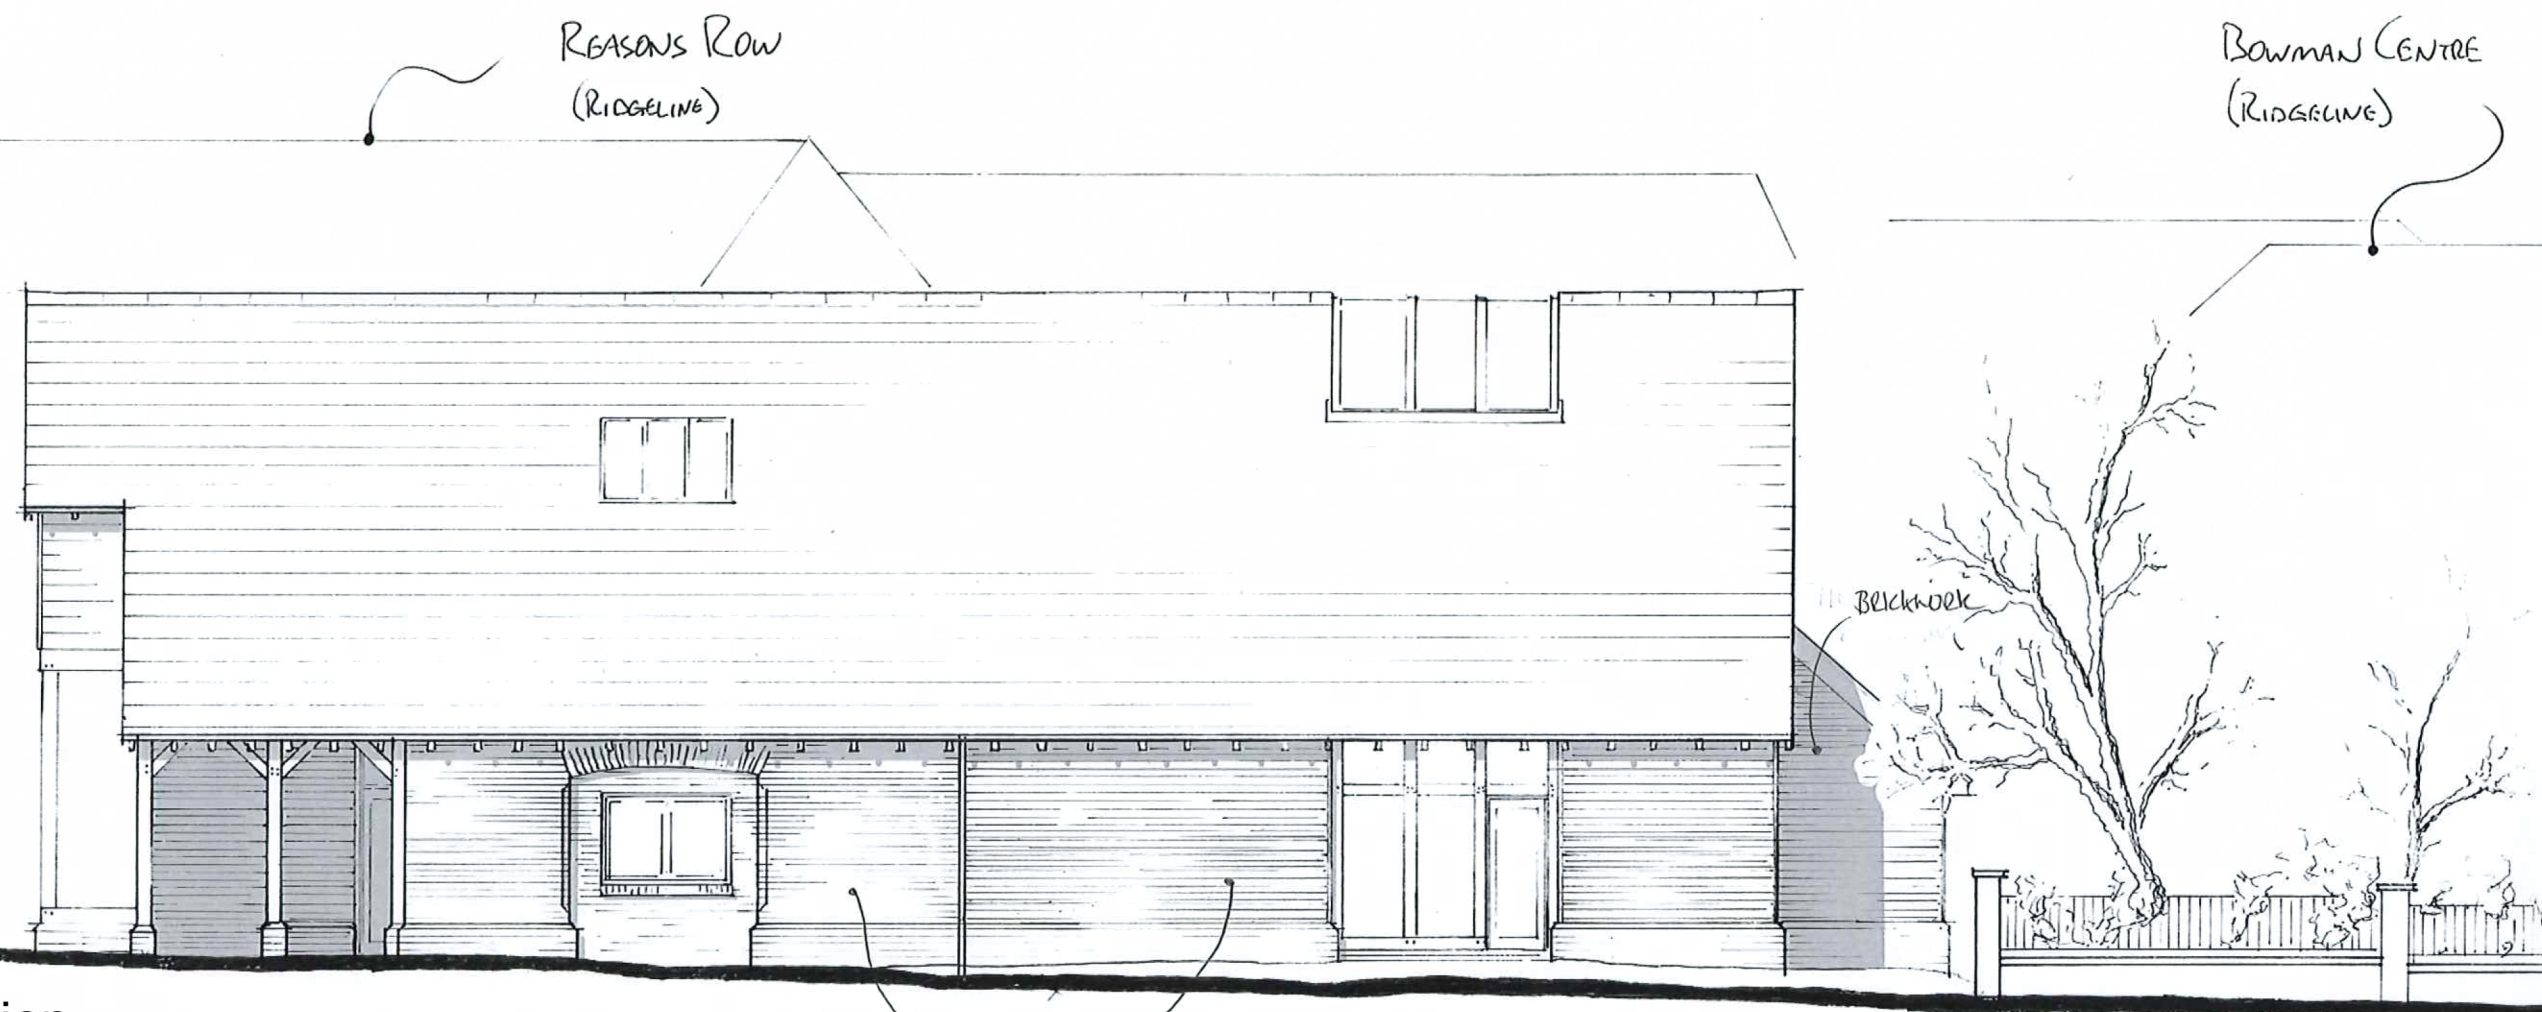

North West Elevation

Scale 1:100

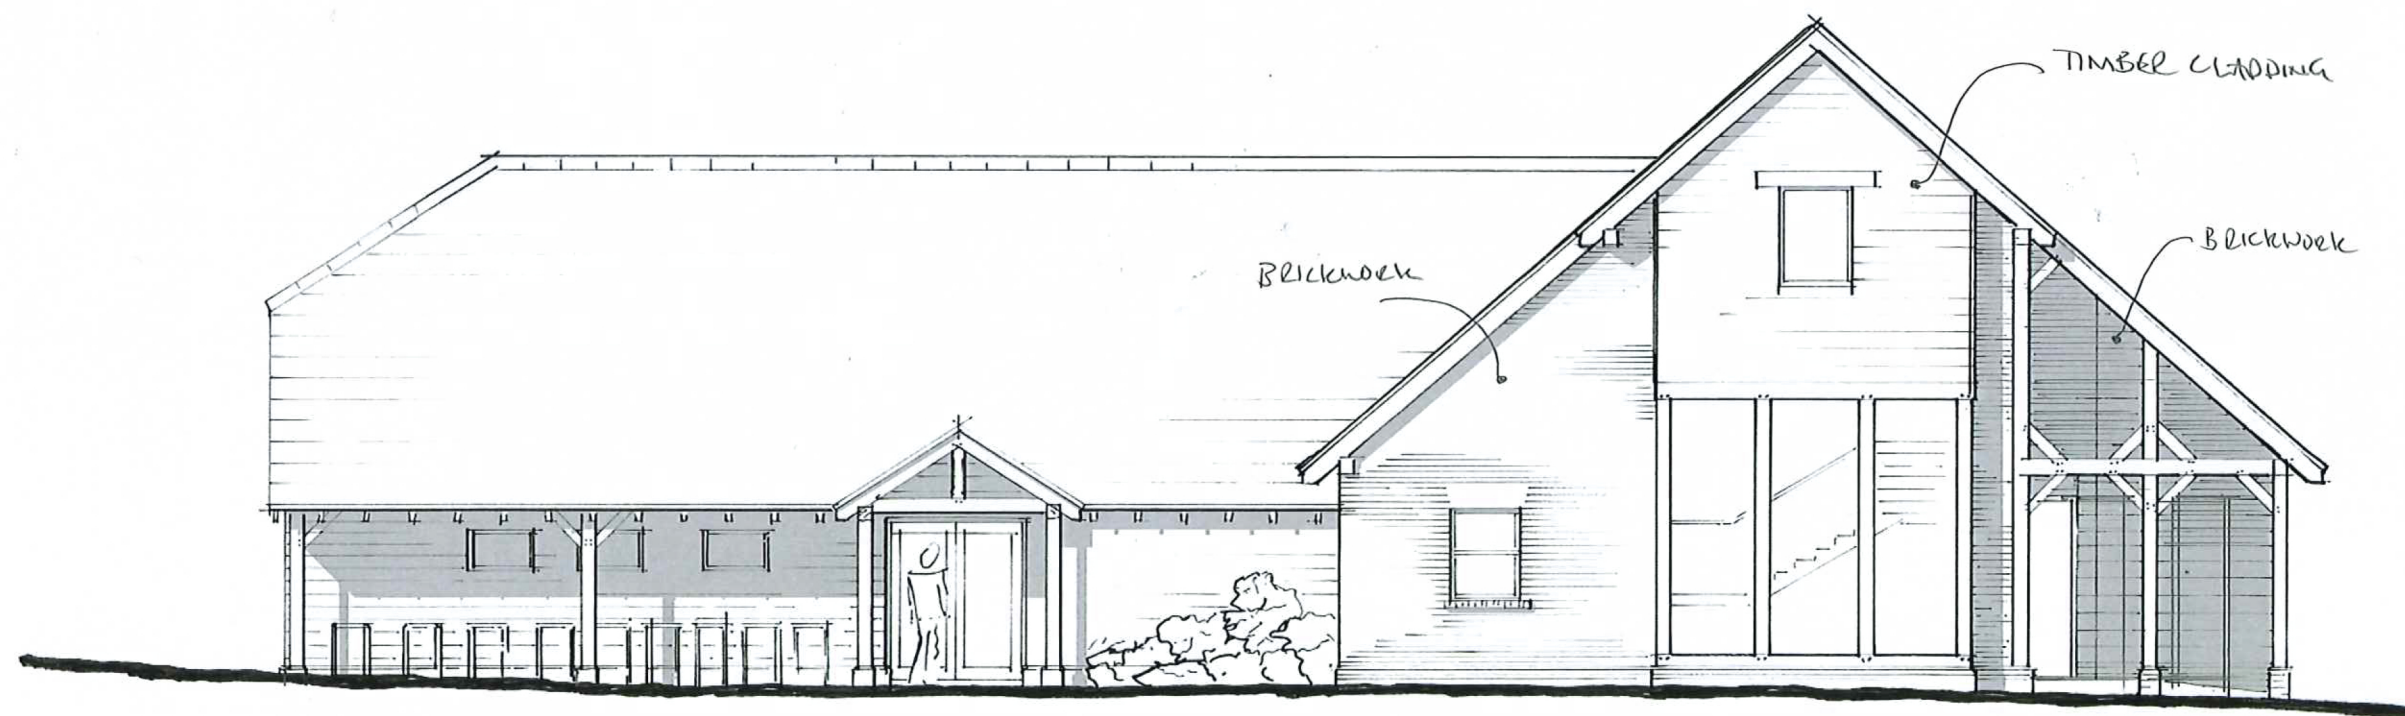

North East Elevation

Scale 1:100

B	Amended materials	LE	03/03/26
A	Amended for Planning	LE	26/02/26
Rev	Description	Drawn By	Date
Client:	Living Grace	Drawn By:	RN
Dwg Title:	Elevations	Checked By:	-
Project:	New Community Hall, Living Grace Church,	Scale	1:100 @A3
		Date:	January 2021
Job No.:	4901	Dwg No.:	D306
		Revision:	B

PWCR

ARCHITECTS | TOWN PLANNERS

PWCR, Grosvenor House,
 Bleke Street, Shaftesbury,
 Dorset SP7 8AW

01747 851881
 www.pwcr.co.uk
 mail@pwcr.co.uk

RIBA
 Chartered Practice

