



Notes:
This drawing is protected by copyright. No part of this document may be reproduced, altered, or transmitted in any form or by any means without permission.
Do not scale off these drawings for construction purposes. If any discrepancies are found, please contact PWCR.

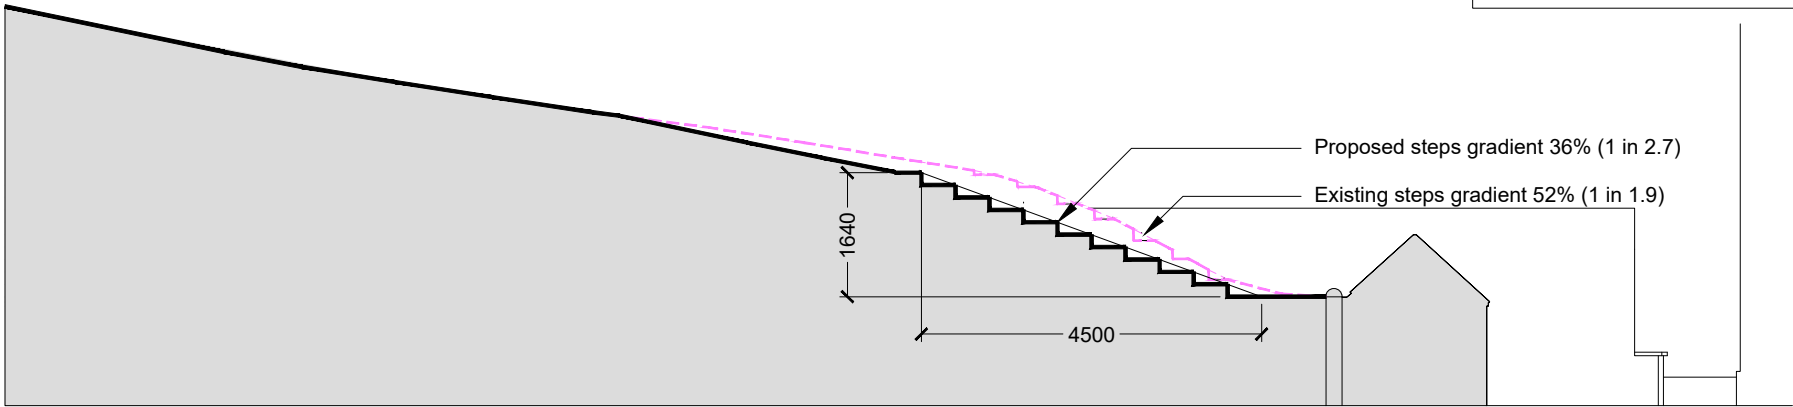


Site Section B-B

Scale 1:100

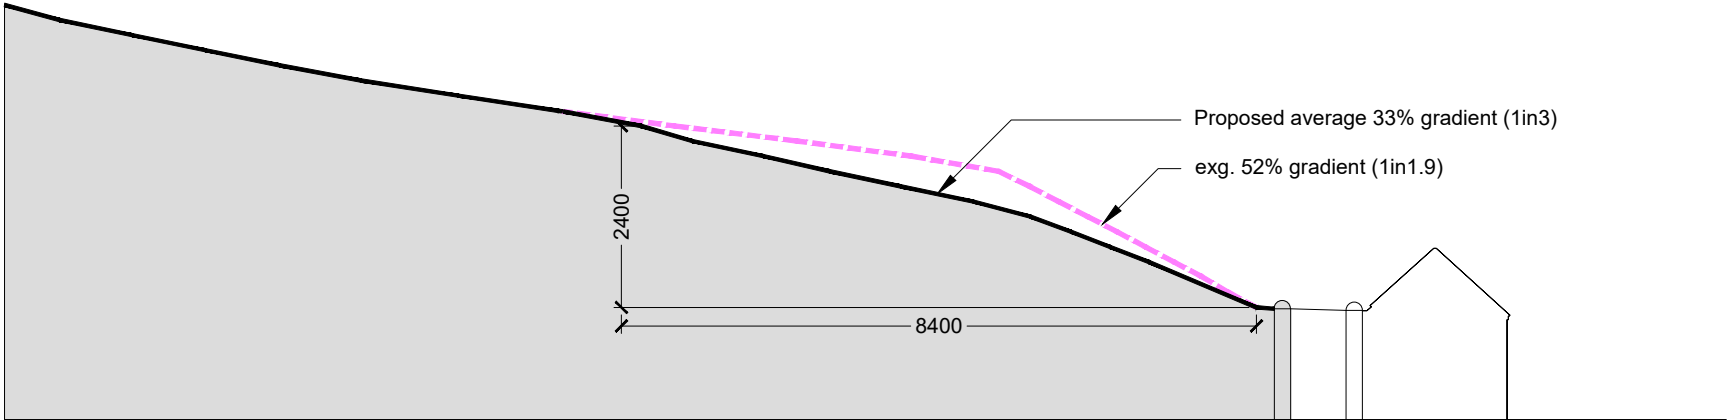

Site Section A-A


Scale 1:100

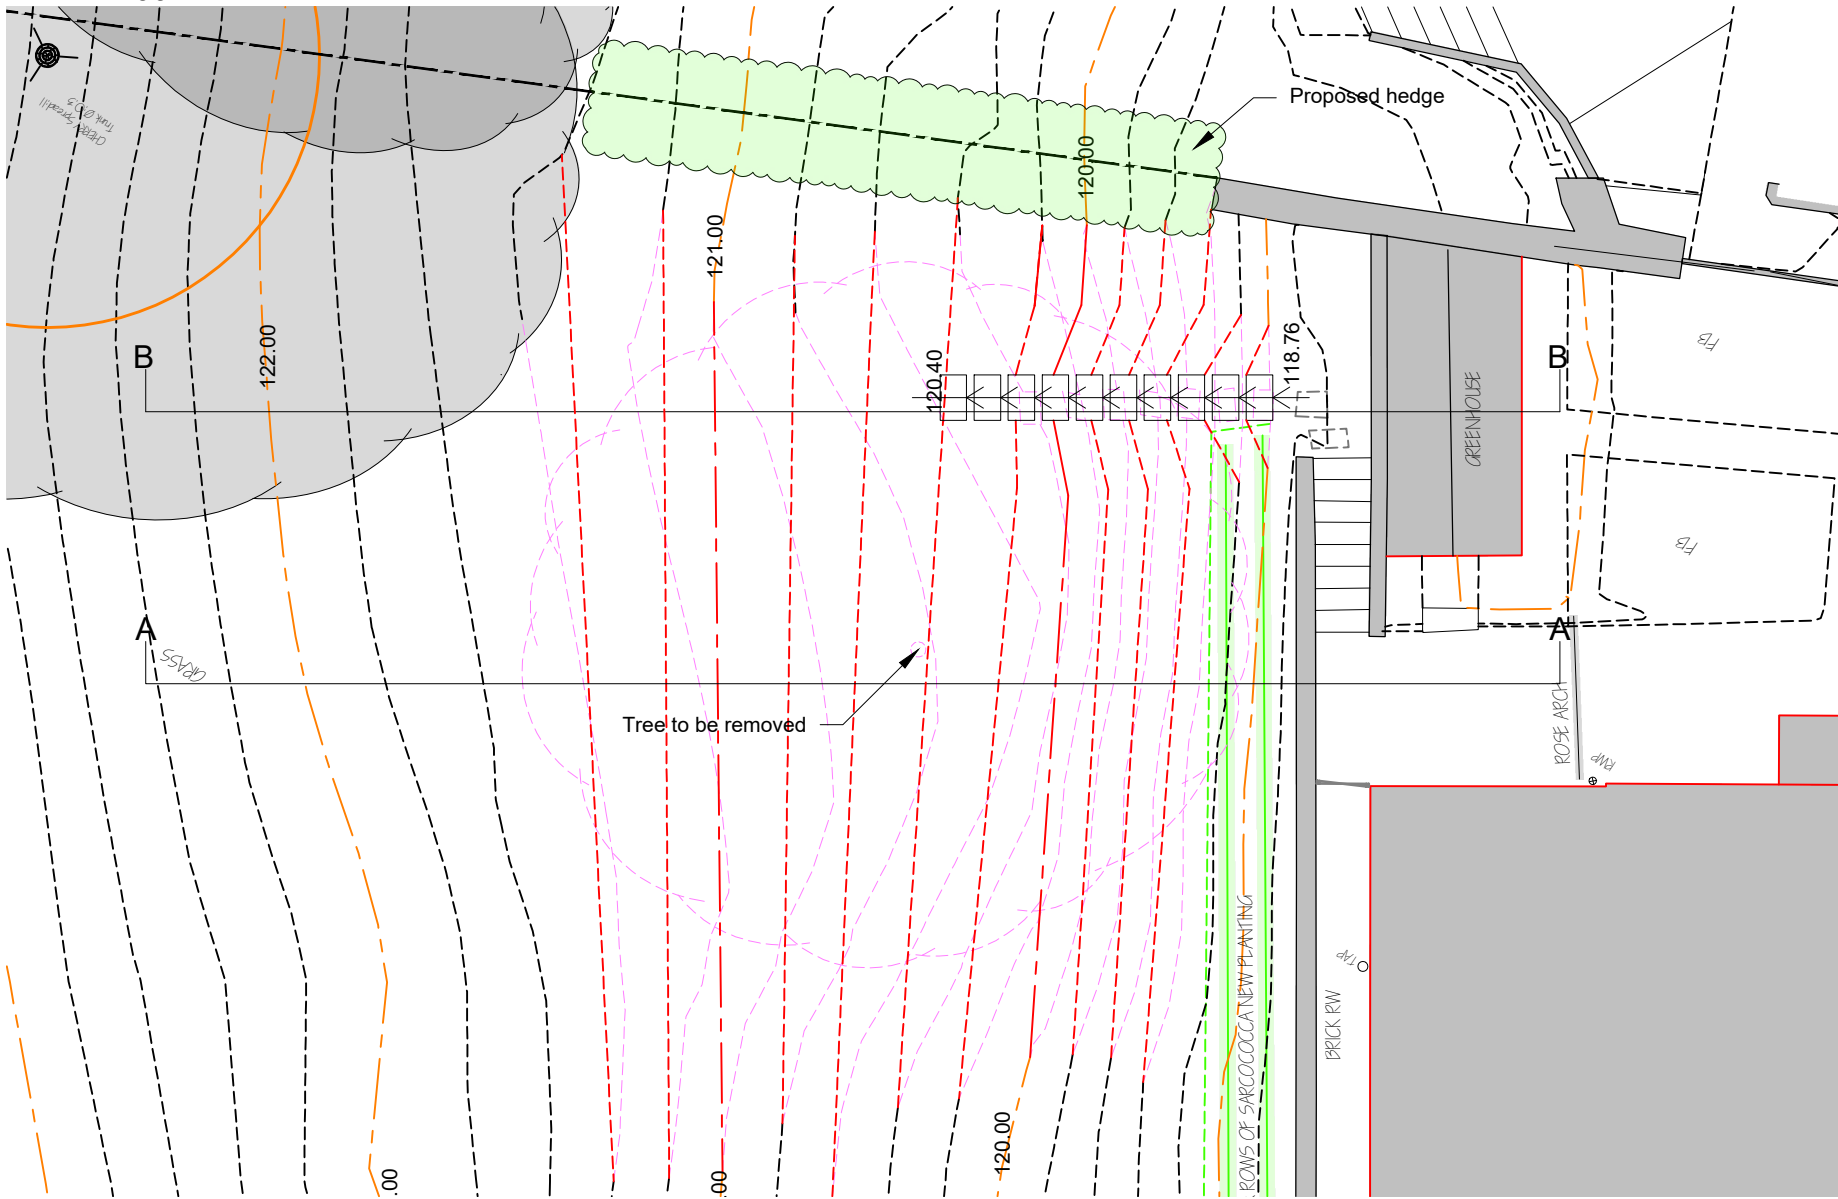

Site Plan

Scale 1:100

- Existing major contour
- Existing minor contour
- Proposed major contour
- Proposed minor contour

 

B	Scale Bar/North Point added	AS	10.03.26
Rev	Description	Drawn By	Date
Client:	Ms Frater	Drawn By:	AS
Dwg Title:	PROP.SITE/SECTIONS	Checked By:	-
Project:	Deer Cottage, Ansty	Scale	1:100
		Date:	NOV25
Job No.:	4746	Dwg No.:	D501
		Revision:	B



ARCHITECTS | TOWN PLANNERS

PWCR, Grosvenor House, Bleke Street, Shaftesbury, Dorset SP7 8AW
01747 851881
www.pwcr.co.uk
mail@pwcr.co.uk
RIBA Chartered Practice