




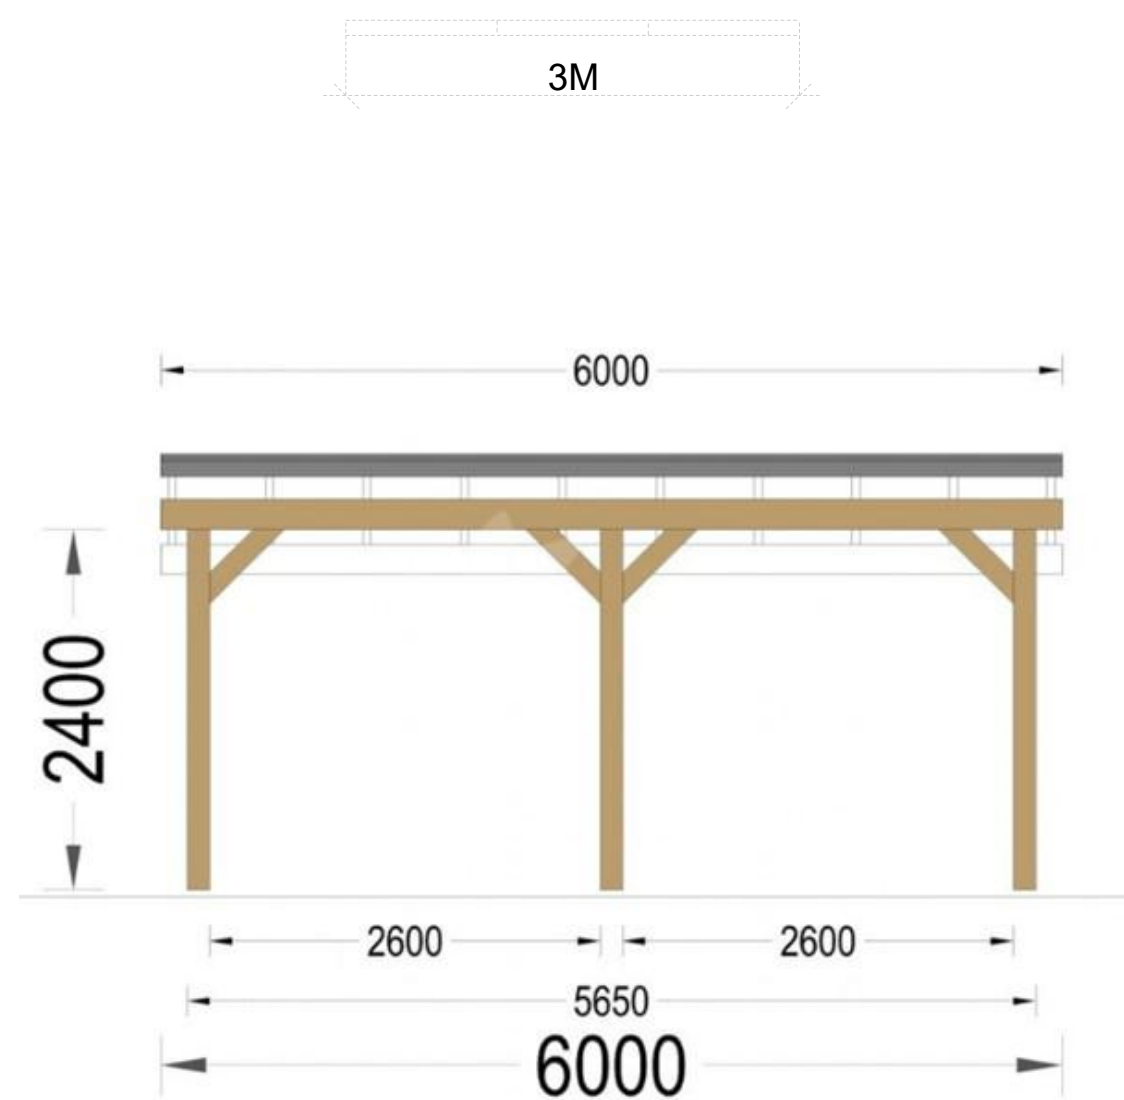


NORTH ELEVATION

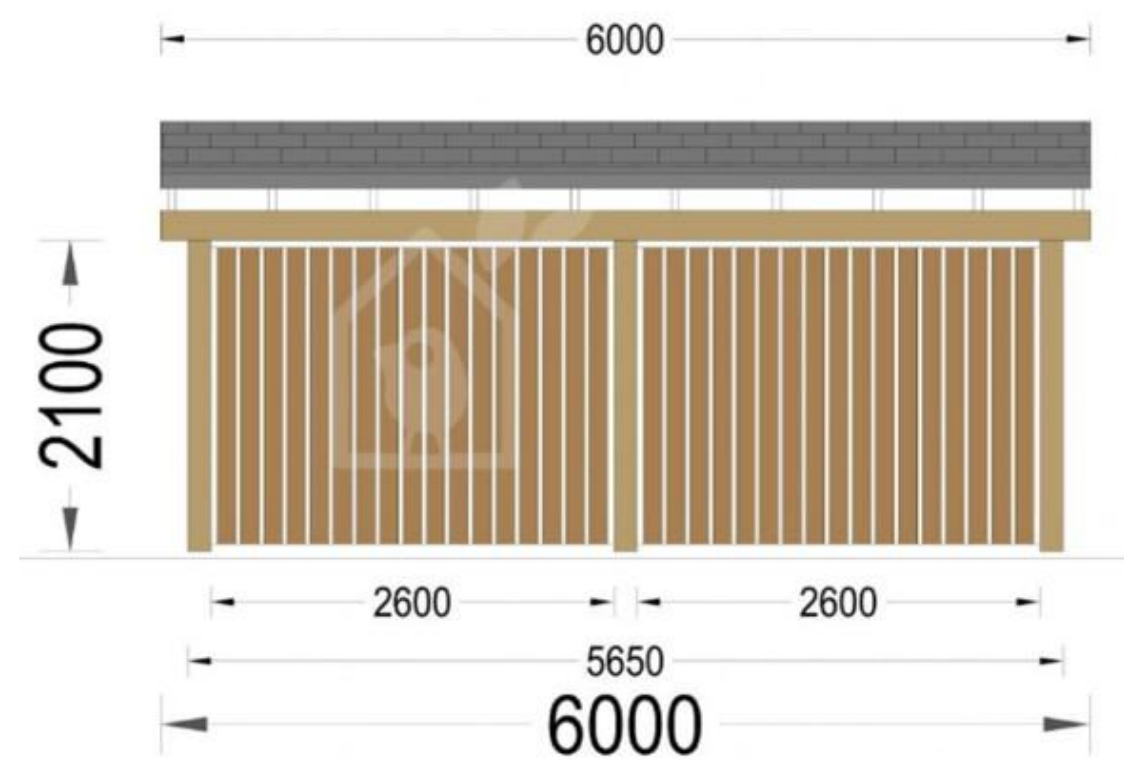


SOUTH ELEVATION

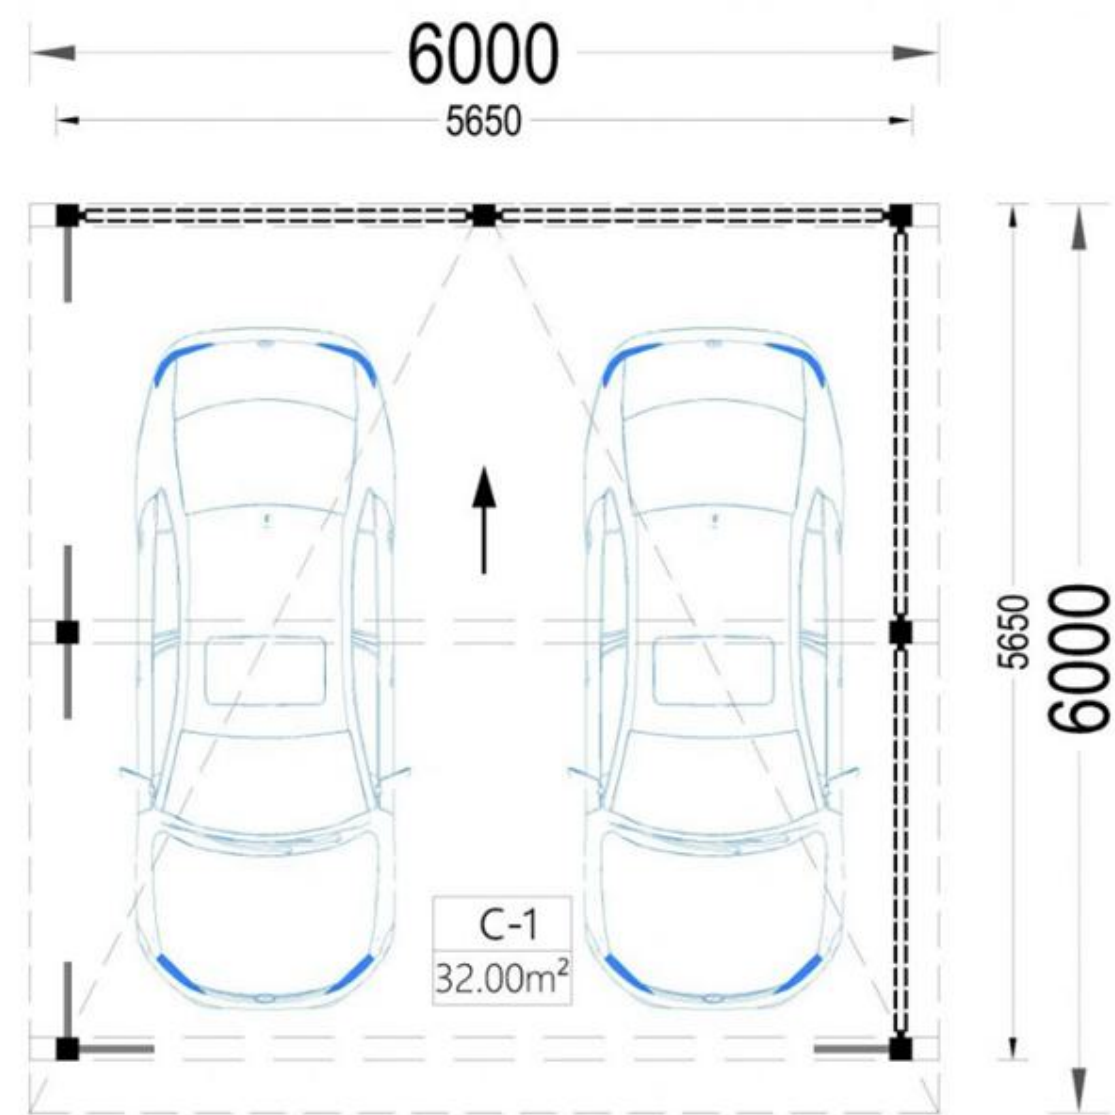

PLAN VIEW (ROOF REMOVED FOR CLARITY)

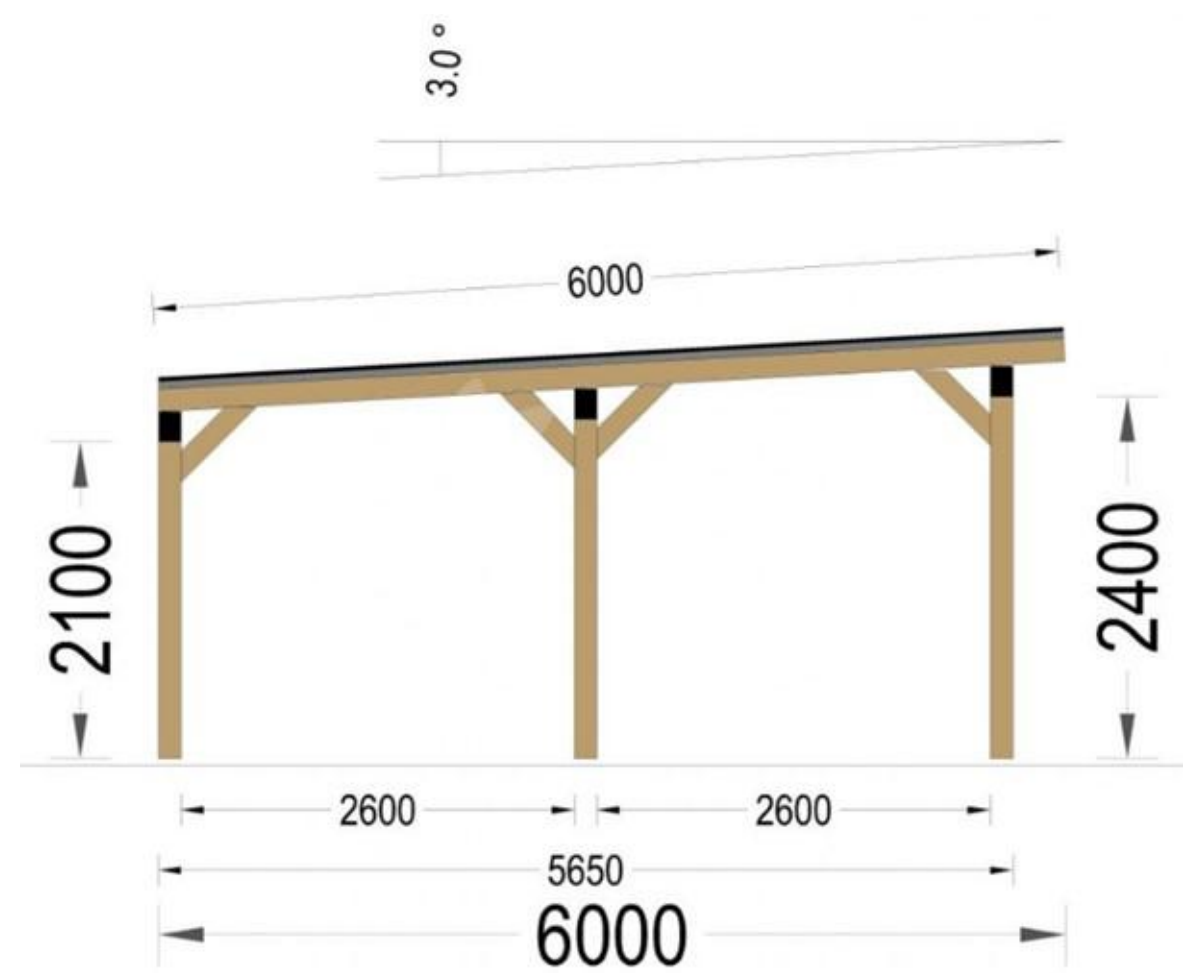

EAST ELEVATION

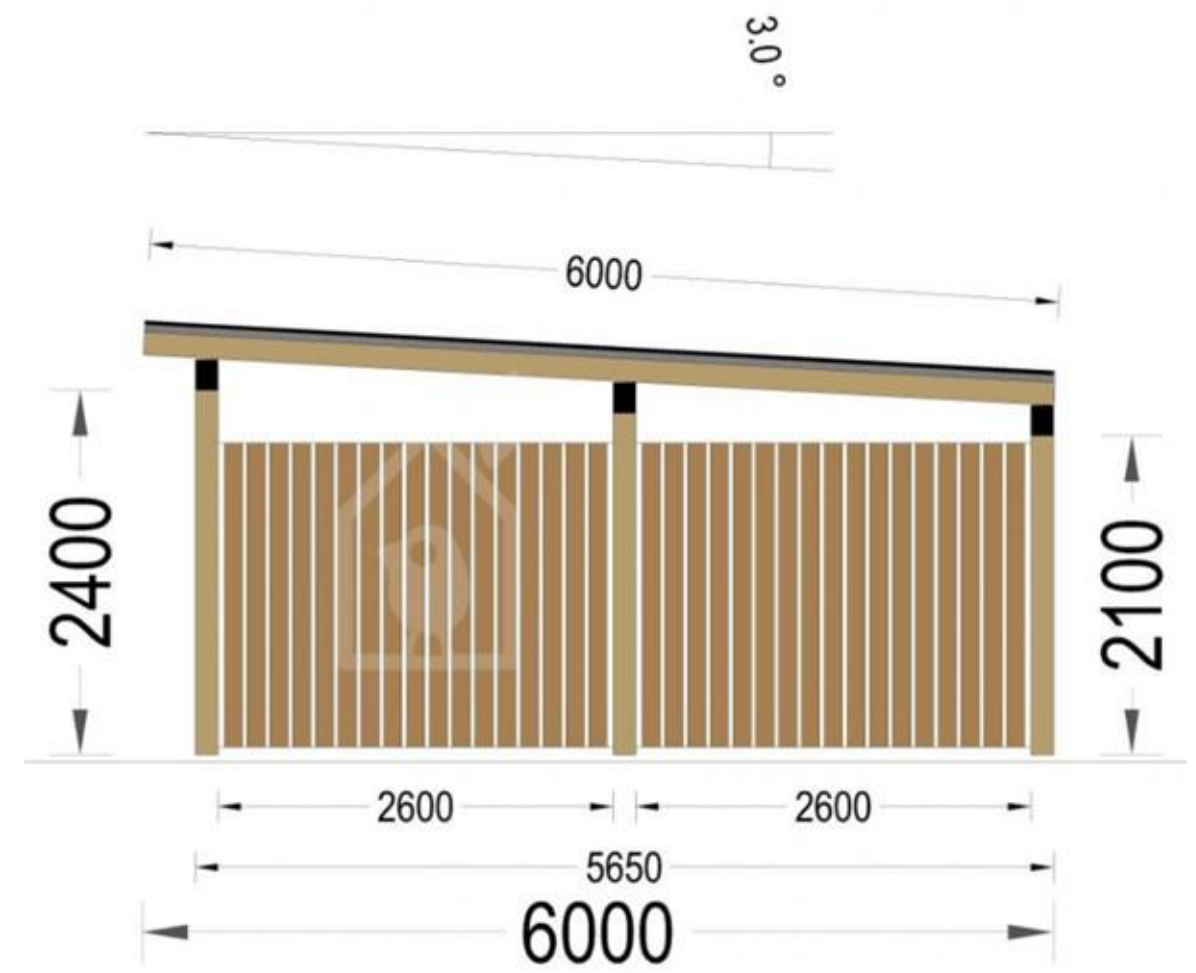

WEST ELEVATION



RENDERING FROM SUPPLIER: QUICK-GARDEN.CO.UK

SCALE 1:50 @ A2
ALL DIMENSIONS IN MM

Material	Slow Grown Spruce
Roof	20mm Thick Board
Roof Covering	Bitumen Sheet
Eaves Height	210cm
Ridge Height	240cm
External Dimensions	600x600cm Base

MR & MRS J GRINDROD
PROJECT: PROPOSED CARPORT 293 QUEMERFORD CALNE WILTSHIRE SN11 8LB

DRWN BY	J.GRINDROD	DRAWING No.	REV
		CARPORT DETAILS	A
DATE	02/03/26	SHEET 1 OF 1	