



Notes:
This drawing is protected by copyright. No part of this document may be reproduced, altered, or transmitted in any form or by any means without permission.
Do not scale off these drawings for construction purposes. If any discrepancies are found, please contact PWCR.

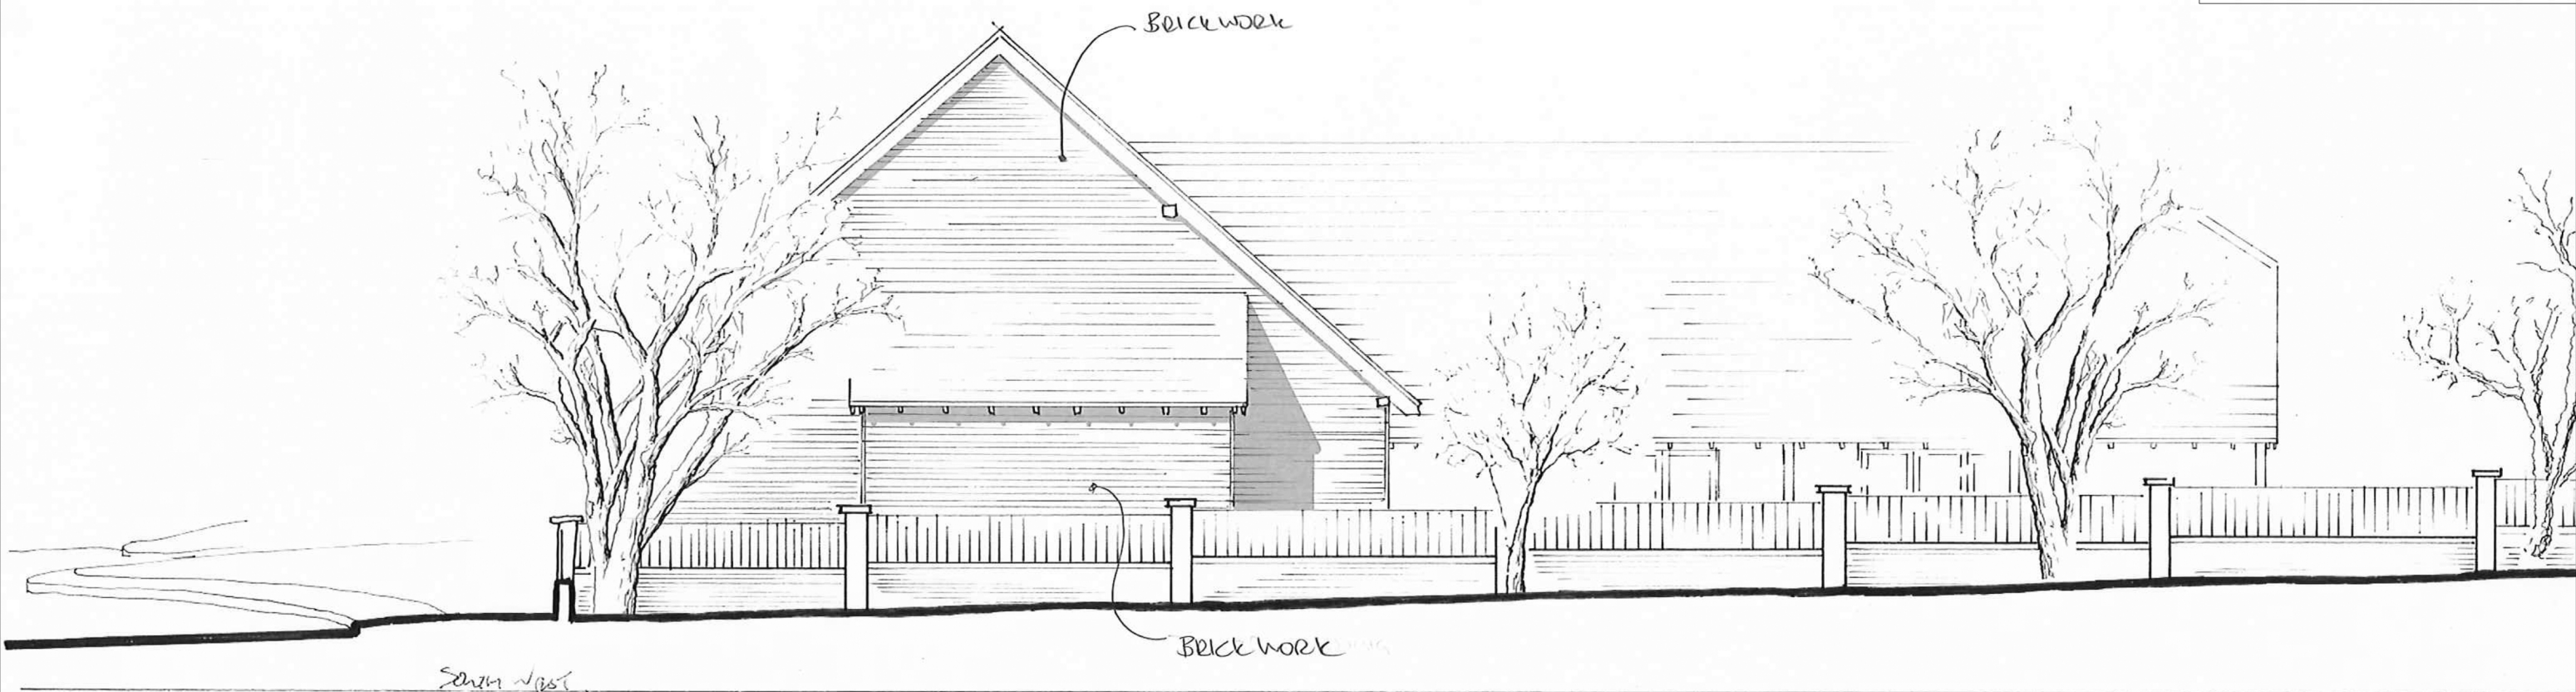

South East Elevation
Scale 1:100

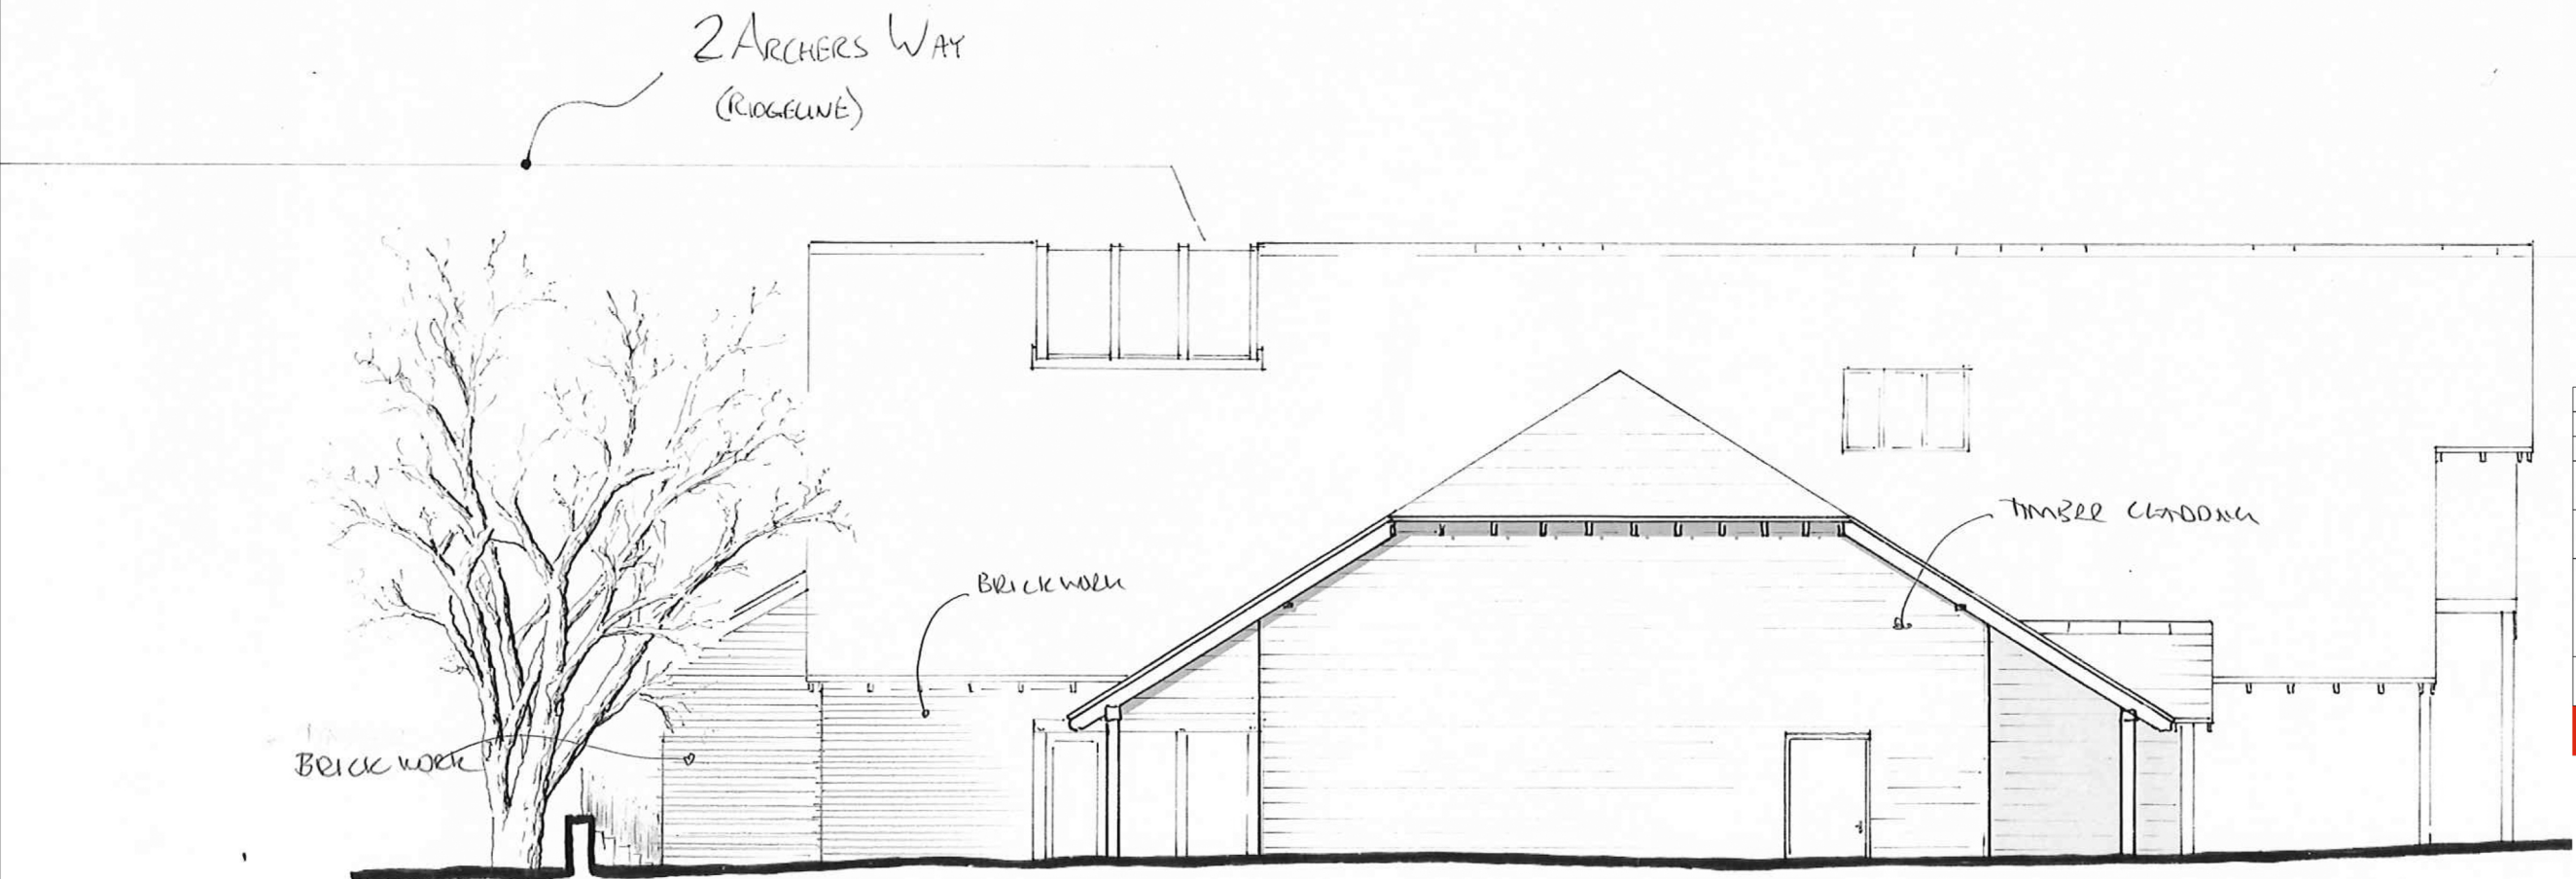

South West Elevation
Scale 1:100

B	Amended materials	LE	03/03/26
A	Amended for Planning	LE	26/02/26
Rev	Description	Drawn By	Date
Client:		Drawn By:	
Living Grace		RN	
Dwg Title:		Checked By:	
Elevations		-	
Project:		Scale	
New Community Hall, Living Grace Church,		1:100 @A3	
		Date:	
		January 2021	
Job No.:	Dwg No.:	Revision:	
4901	D305	B	



ARCHITECTS | TOWN PLANNERS

PWCR, Grosvenor House,
Bleke Street, Shaftesbury,
Dorset SP7 8AW
01747 851881
www.pwcr.co.uk
mail@pwcr.co.uk
RIBA
Chartered Practice

