

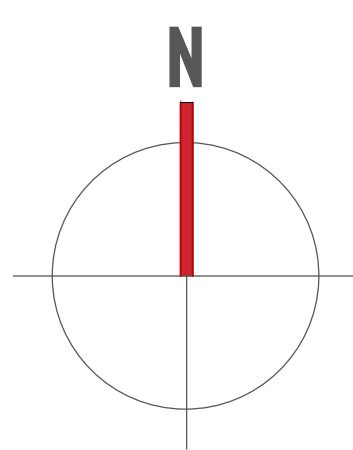
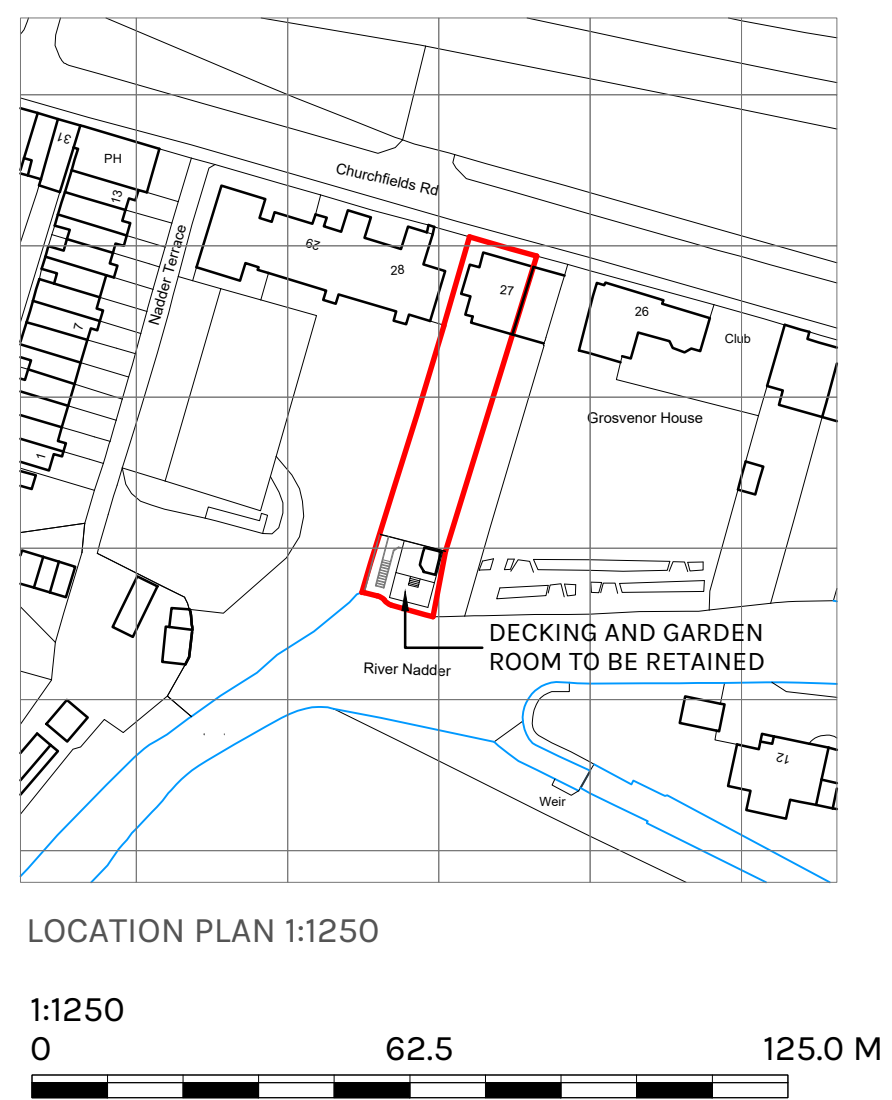
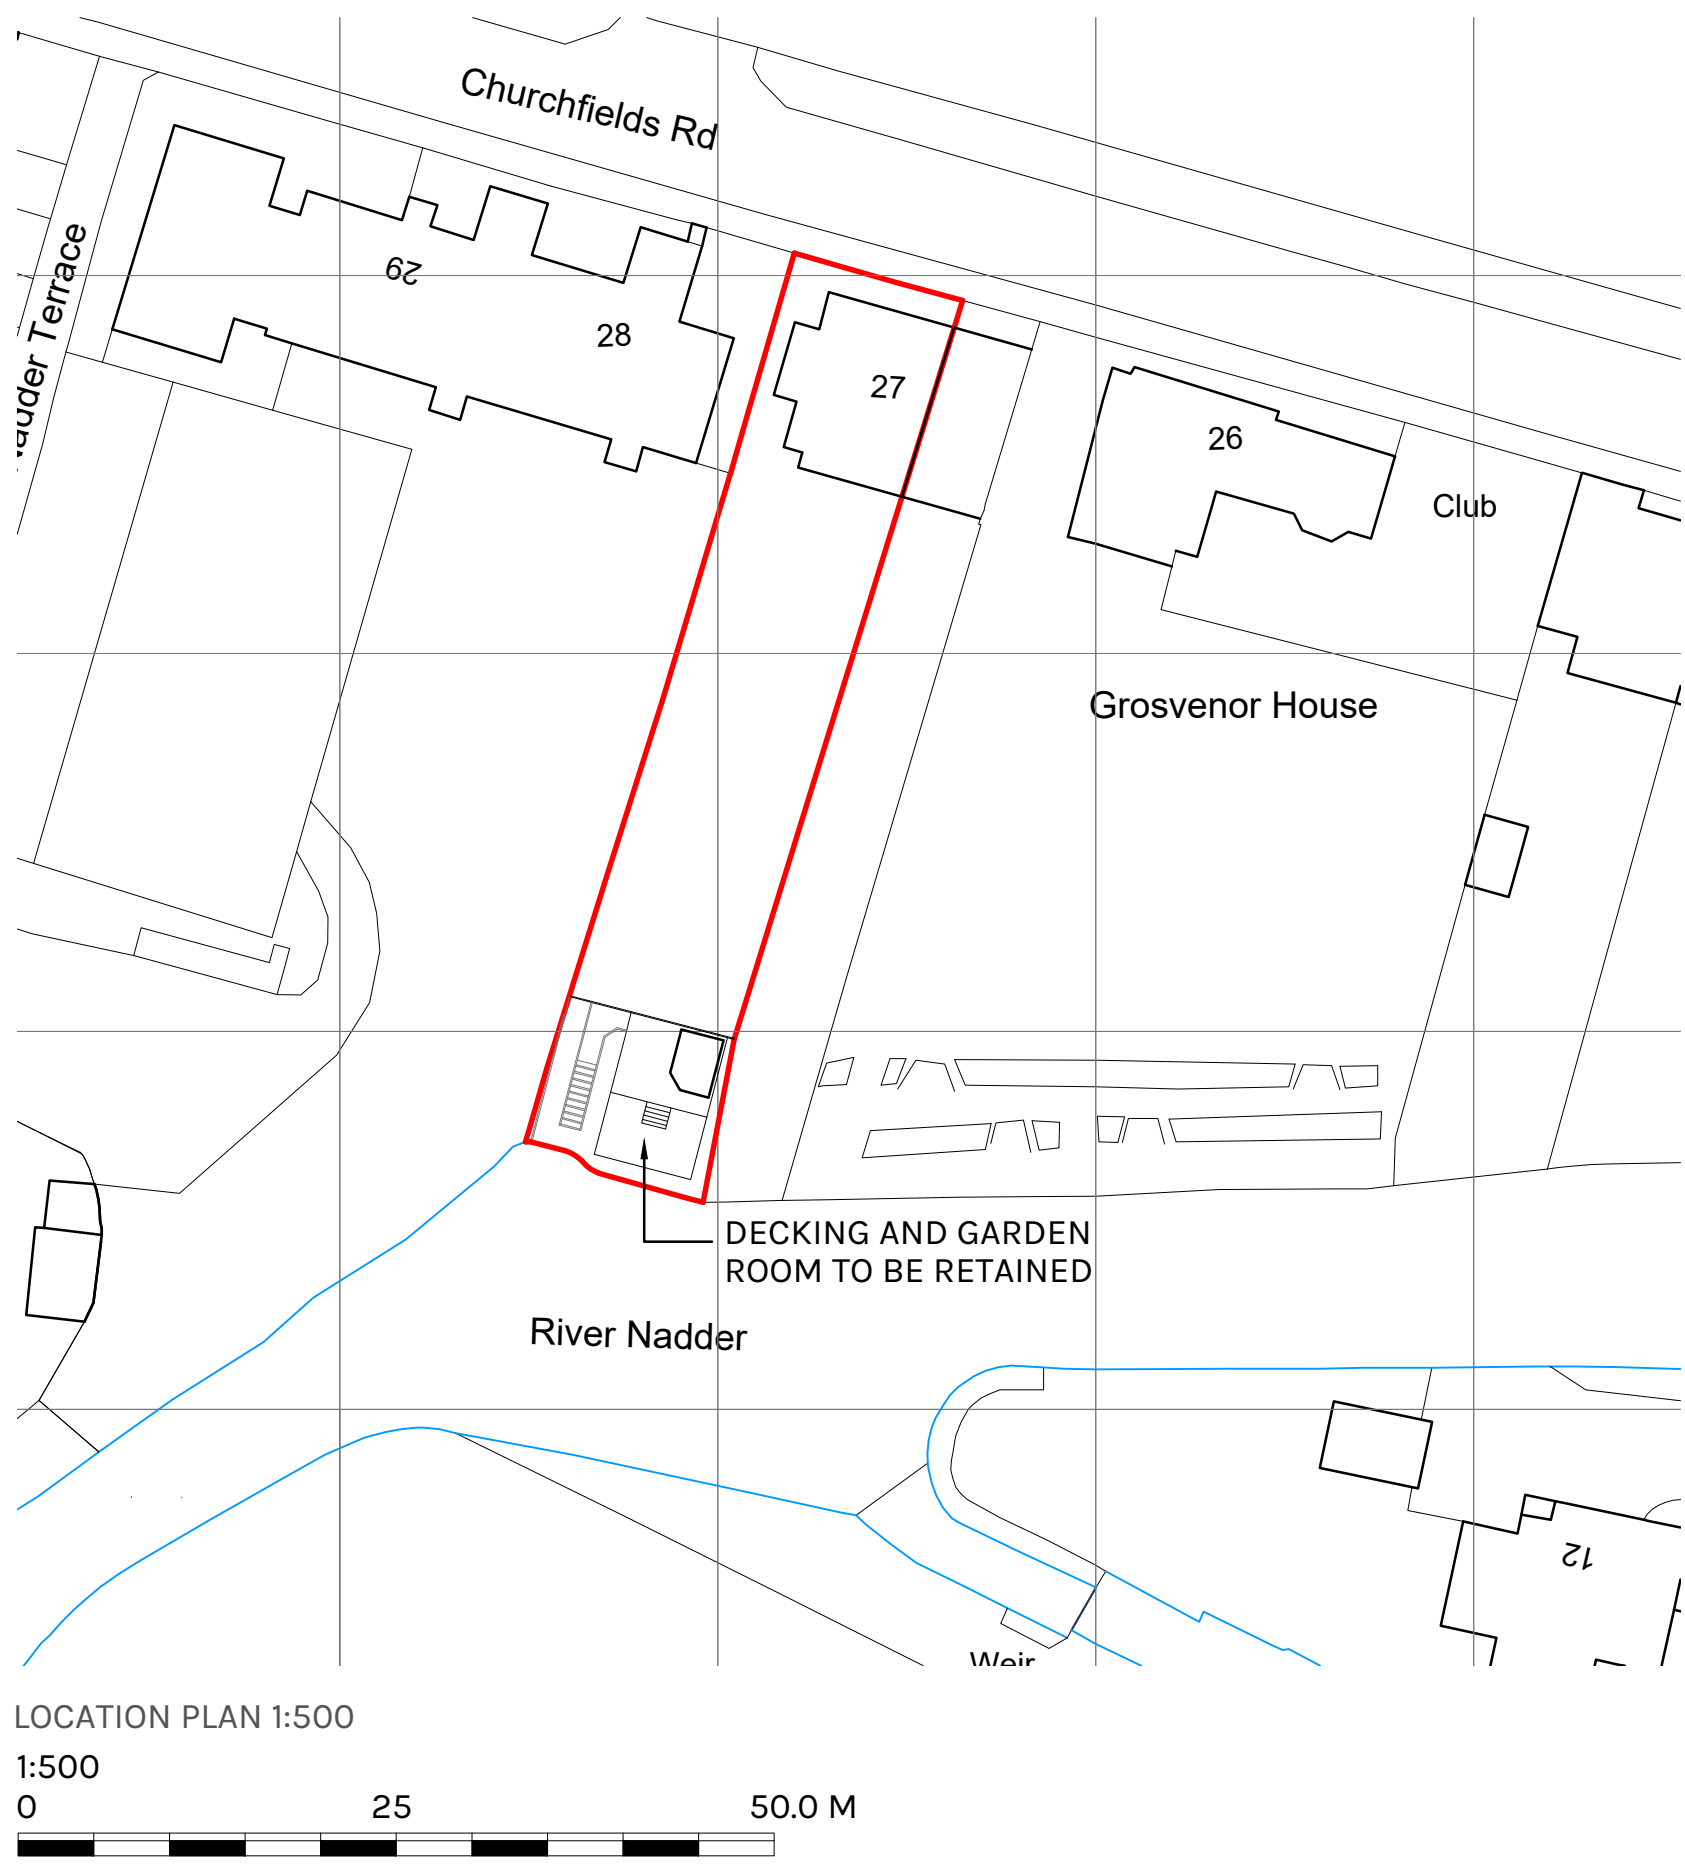
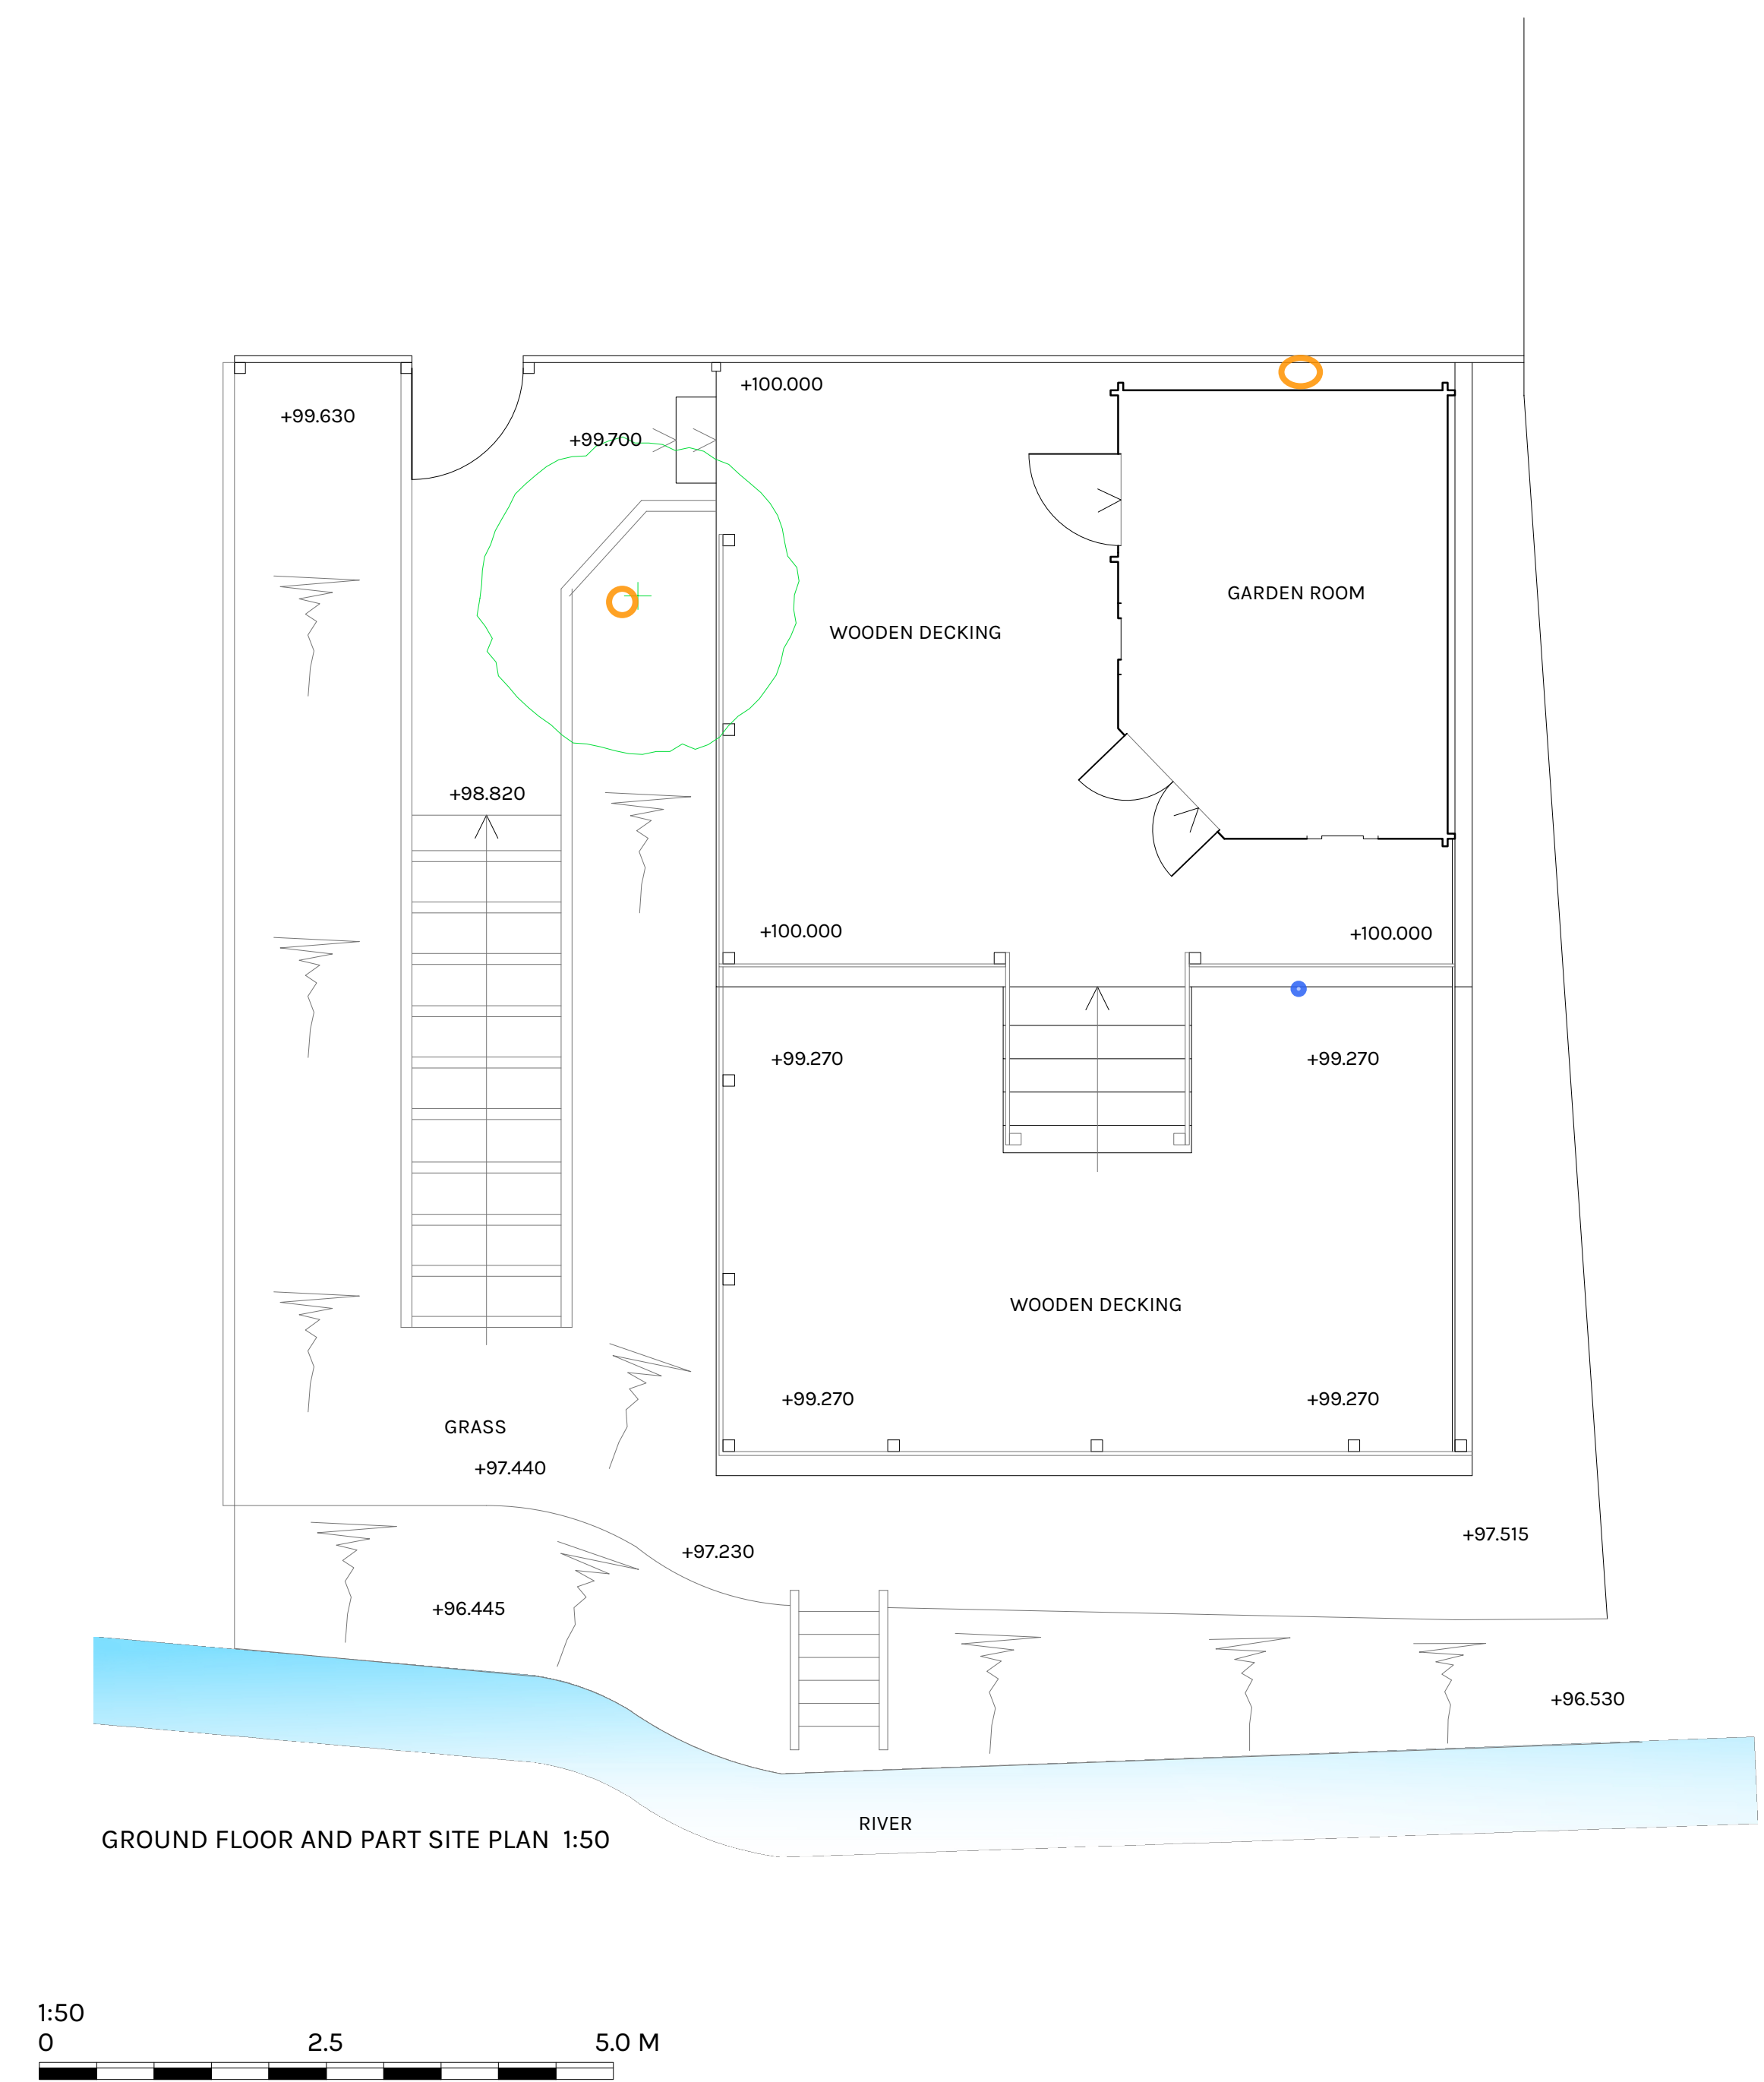


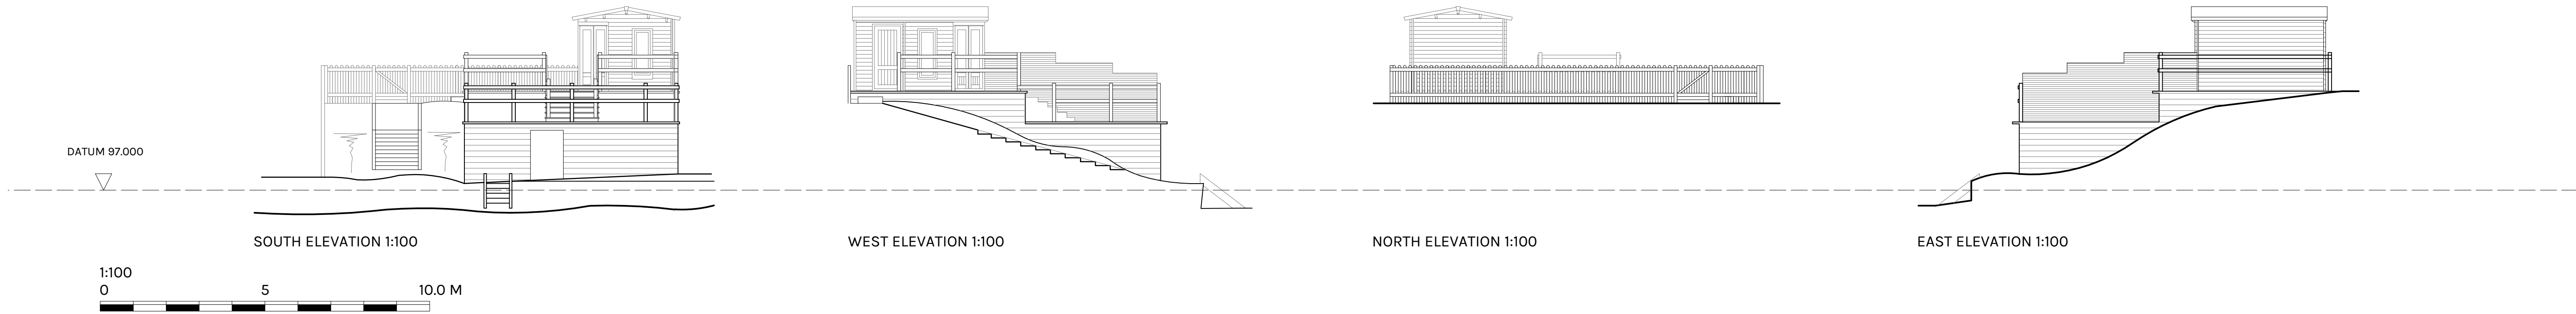

Indicative insect hotel to be installed in the location shown identified on the floor plan by a blue circle within 3 months of any decision notice.

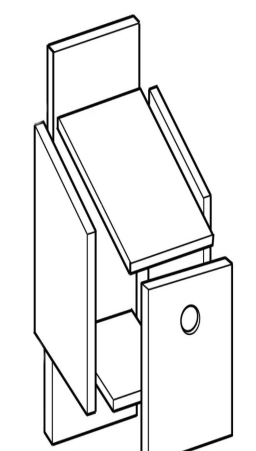

Indicative bird box to be installed in the two locations shown identified by an orange circle on the floor plan within 3 months of any decision notice.

CRICKMAY
STARK
ARCHITECTS

27a CHURCHFIELDS ROAD
SALISBURY
WILTSHIRE
for CAROLINE ARGYLE

SURVEY - GARDEN ROOM
GROUND FLOOR & PART SITE PLAN AND
ELEVATIONS

SCALE 1:50, 1:100, 1:500 & 1:1250 @ A1
DATE November 2025
DRAWN J Skelsey

57 High West Street
Dorchester
DT1 1UT
T 01305 262636
E info@crickmaystark.co.uk
www.crickmaystark.co.uk

Rev
A.

25/88/S1