




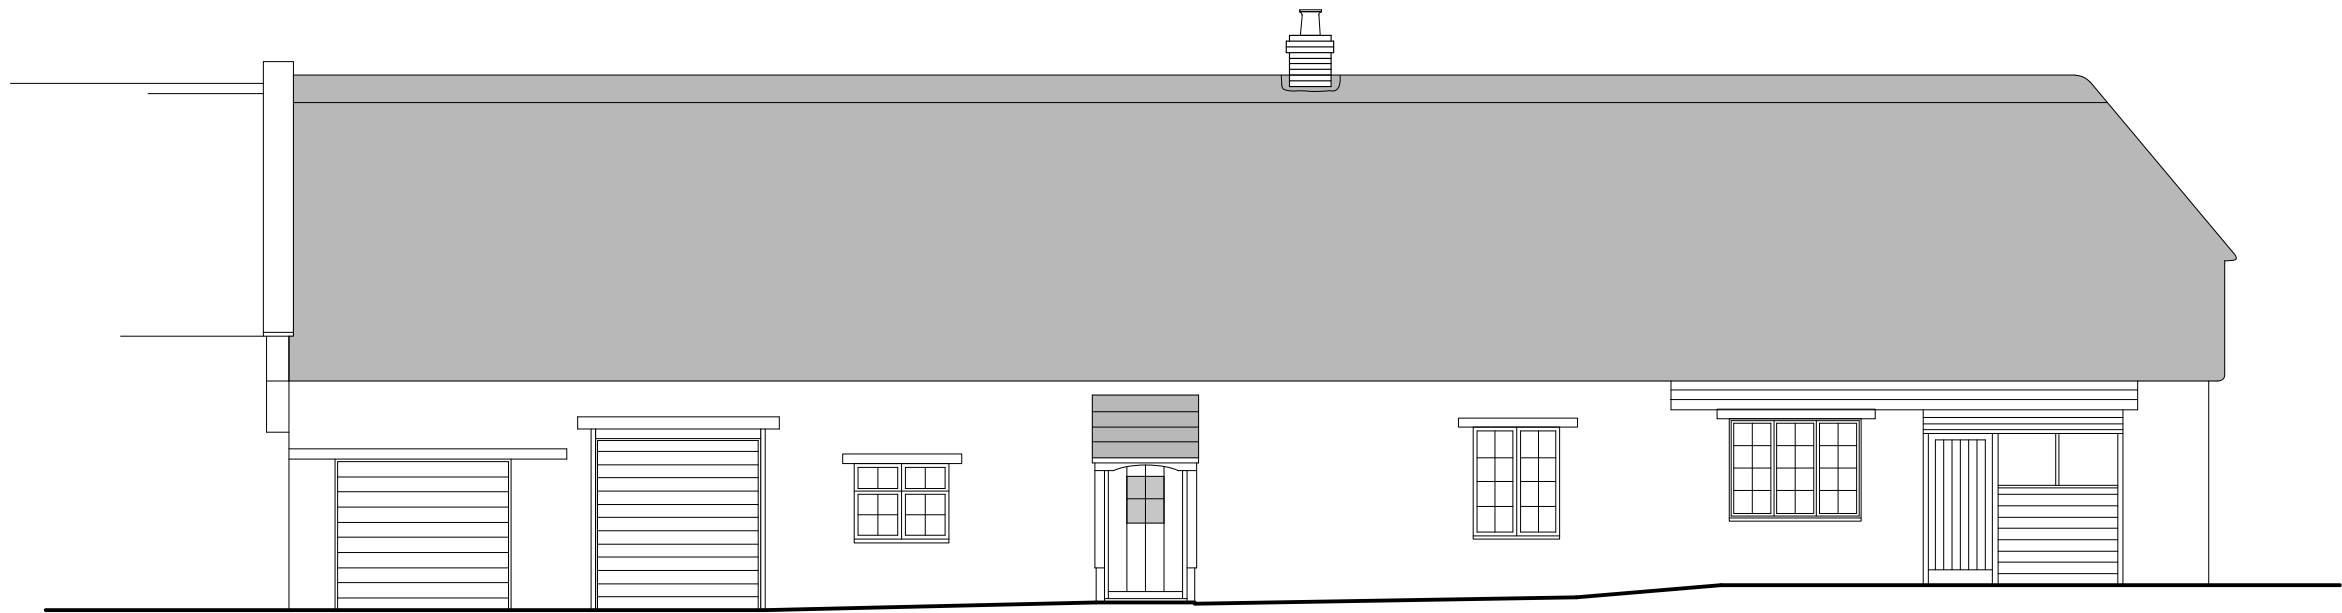


West Elevation 1:100

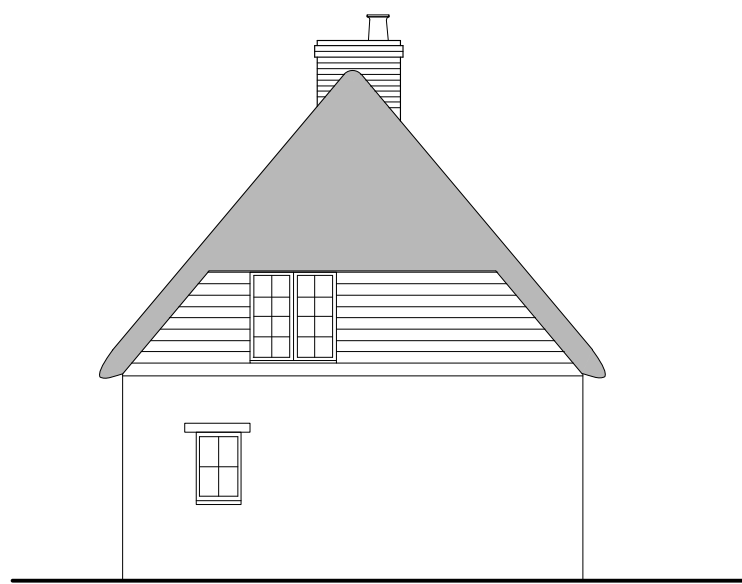

South Elevation 1:100

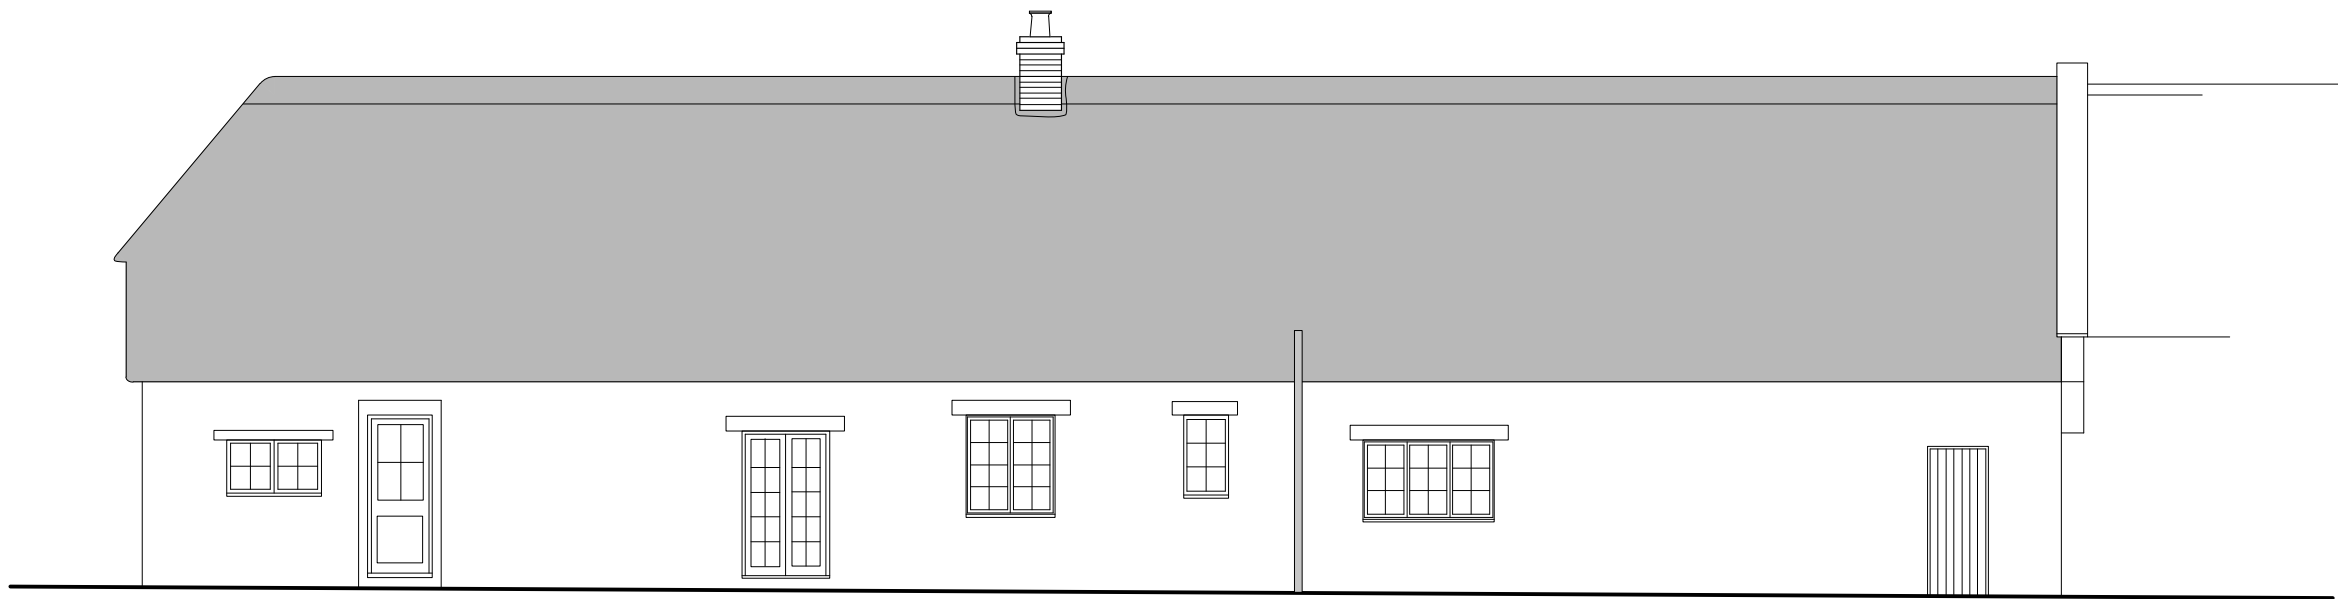

East Elevation 1:100

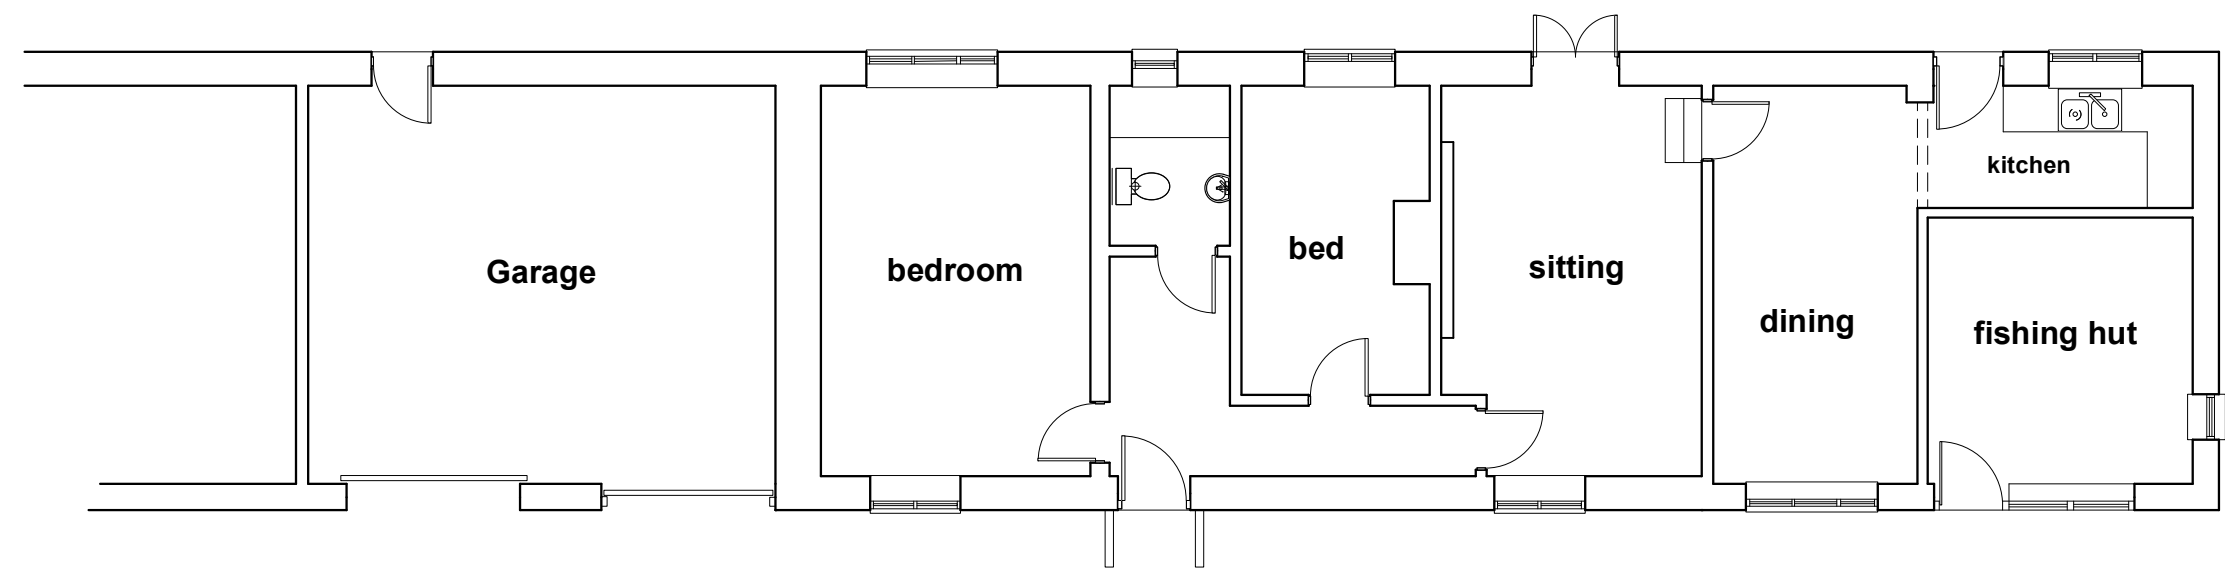

Floor Plan 1:100

0 .5 1.0 2.0 3.0 4.0 5.0
1:100

Job Title
Manor Barn Manor Farm House
Wylfe Rd, Hanging Langford
Rethatching of Existing Roof
To Manor Barn

Drawing Title
Existing Floor Plan And
Elevations

Peter Withey
Architectural Designer
123 Clay Street Crockerton
Warminster Wiltshire BA12 8AG
Tele 01985 841111 e-mail witheydesign@btconnect.com

Scale 1:200 @A2 Date March 2026

Drawing No 1262/1