


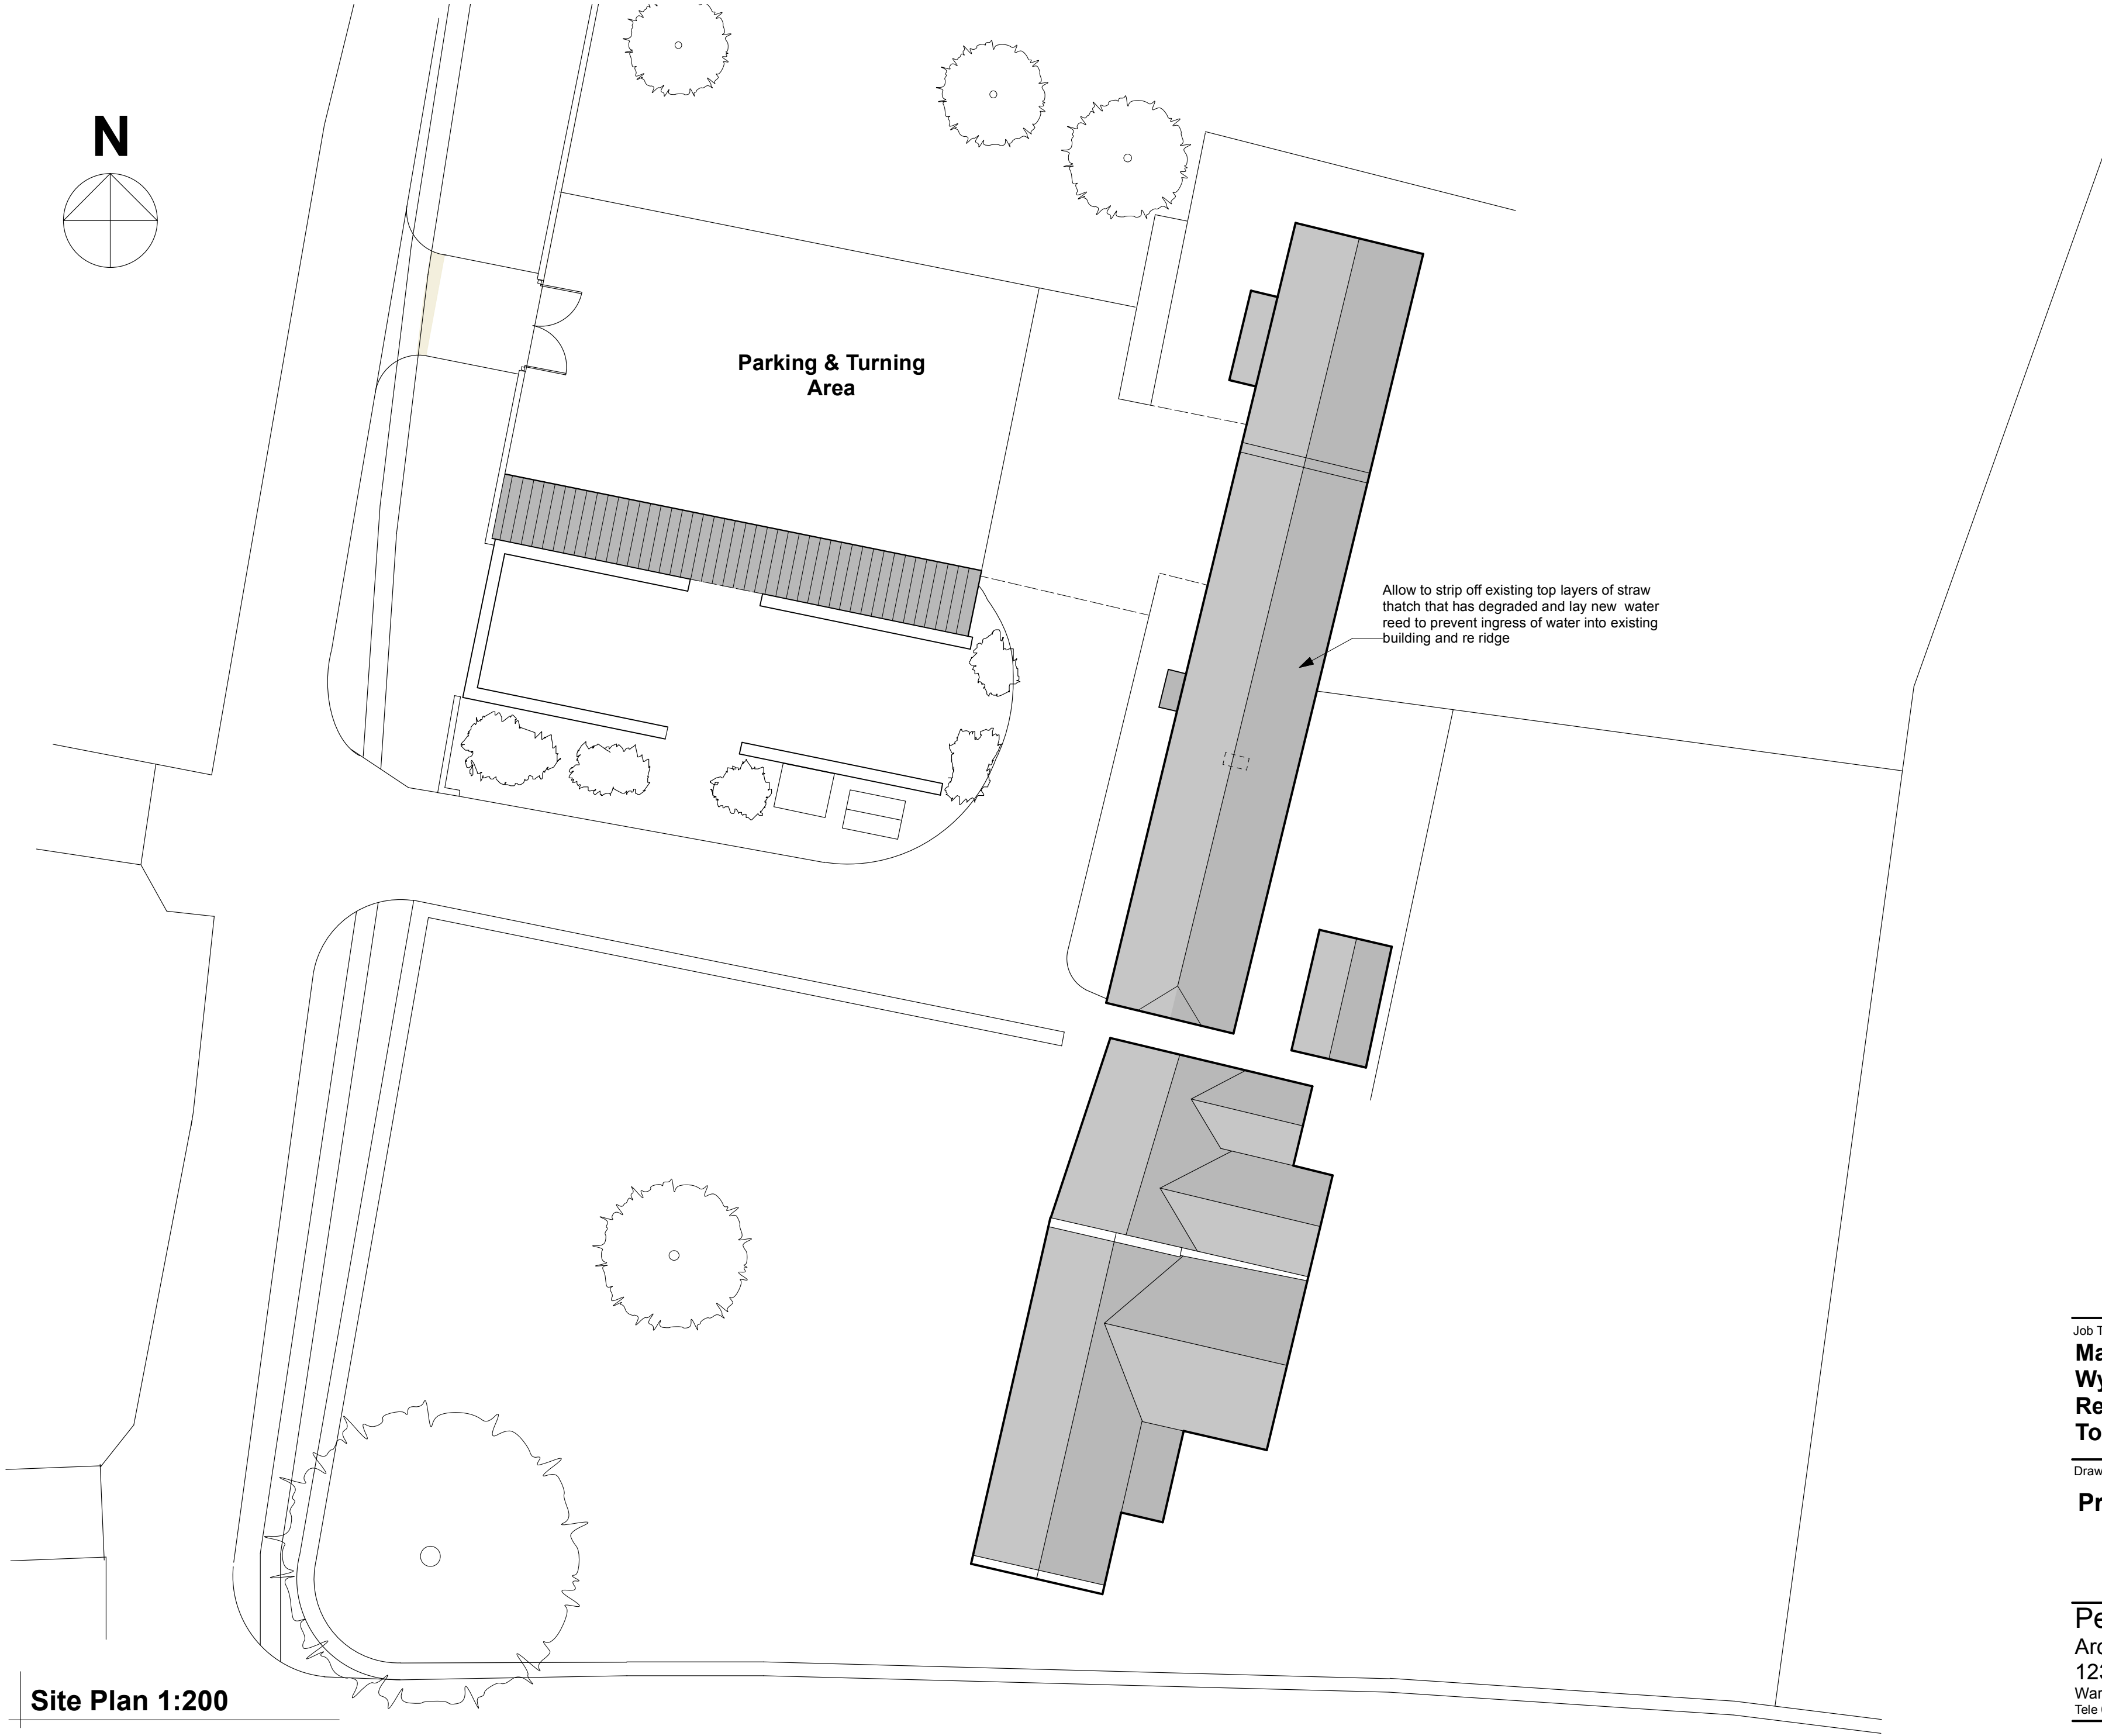

Job Title
**Manor Barn Manor Farm House
Wylve Rd, Hanging Langford
Rethatching of Existing Roof
To Manor Barn**


Drawing Title
Proposed Site Plan

Peter Withey
Architectural Designer
123 Clay Street Crockerton
Warminster Wiltshire BA12 8AG
Tele 01985 841111 e-mail witheydesign@btconnect.com

Scale 1:200 @A2 Date March 2026

Drawing No 1262/3

Site Plan 1:200

 

1:200