


NOTES:
1. Scaled dimensions must not be taken from this drawing.
2. This drawing must be read in conjunction with all relevant drawings, documents and information prepared by the Architects, other Consultants and Specialists.
3. Any discrepancy on this drawing must be referred to the Architects and clarification obtained before any action by others and prior to commencement of works.
4. All dimensions must be checked on site before any action by others and prior to commencement of work or the preparation of Specialists drawings.
5. The copyright of this drawing remains with the Architect.
6. It is to be used as a guide only.

REVISIONS



--	--

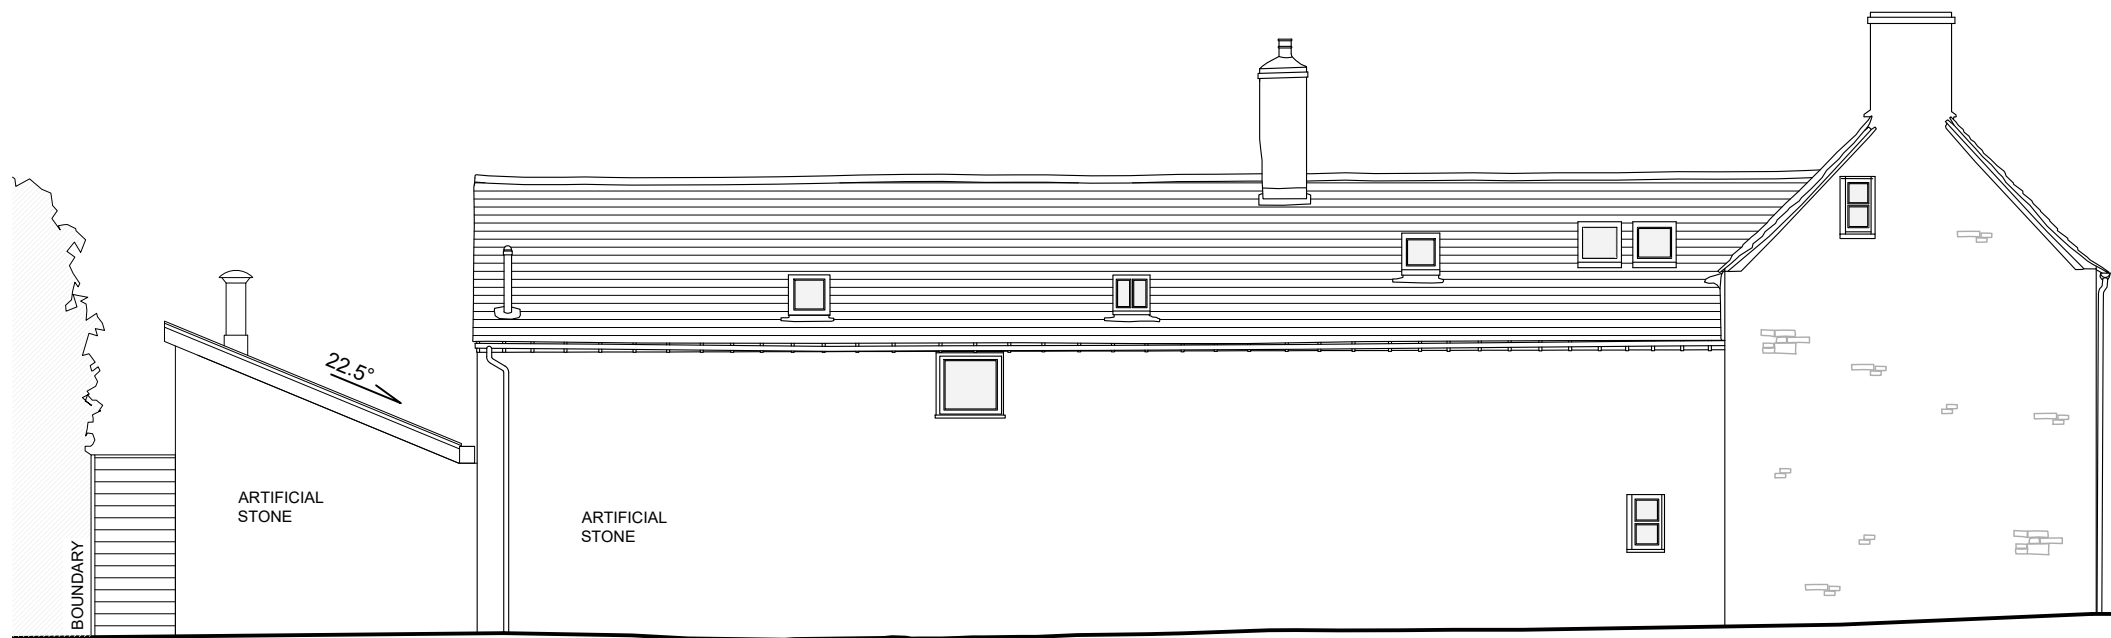


EXISTING REAR ELEVATION 1:100




EXISTING GARDEN ELEVATION 1:100

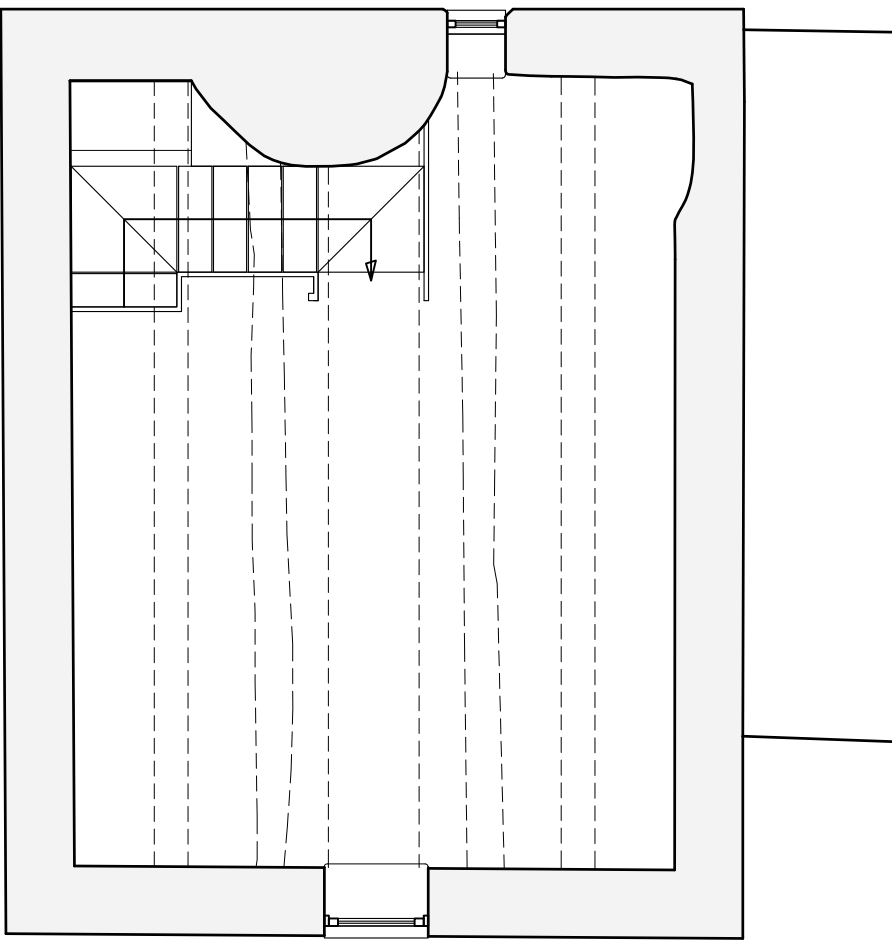 


EXISTING SECOND FLOOR 1:50

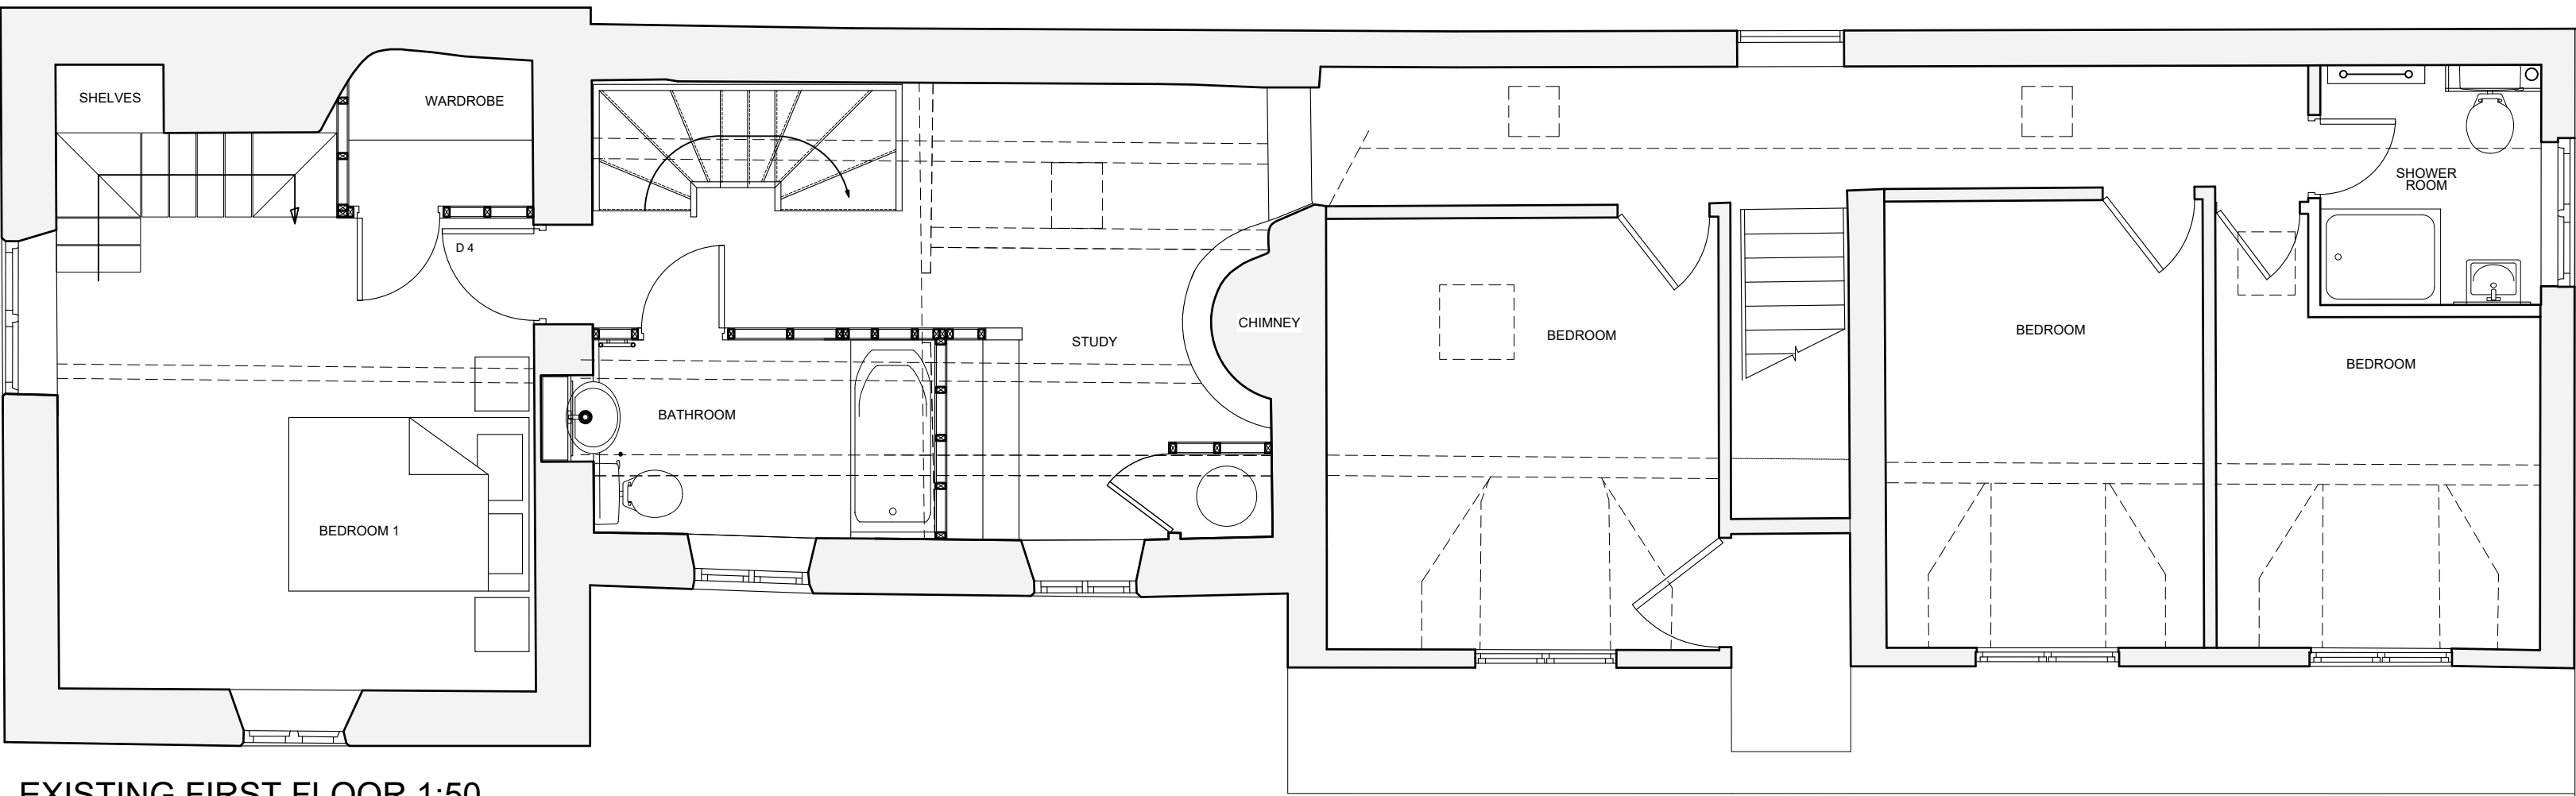


EXISTING FIRST FLOOR 1:50

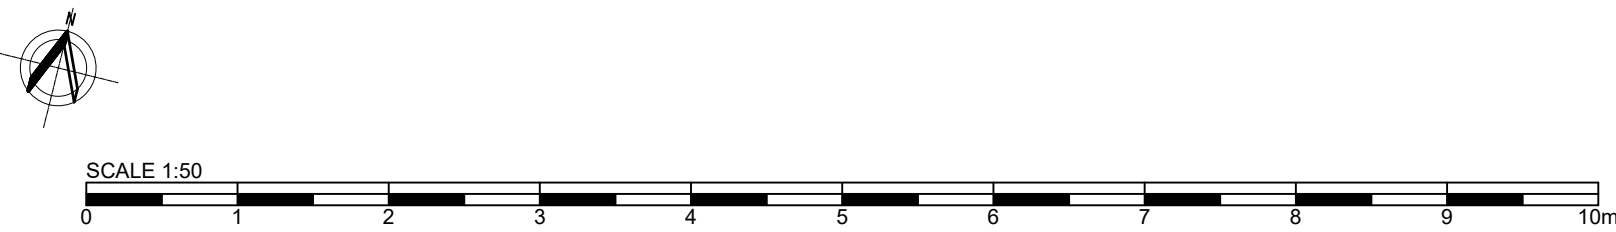

EXISTING STREET ELEVATION 1:100

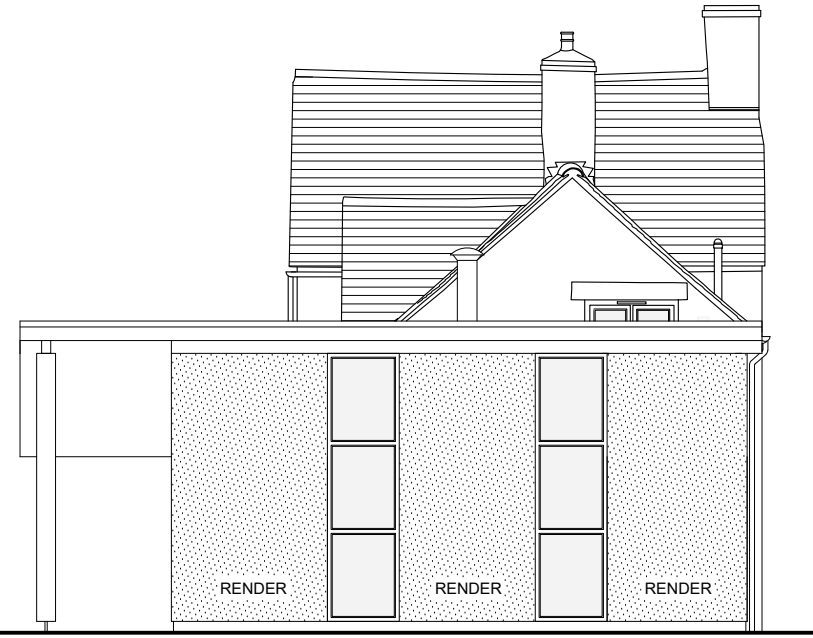

EXISTING END ELEVATION 1:100

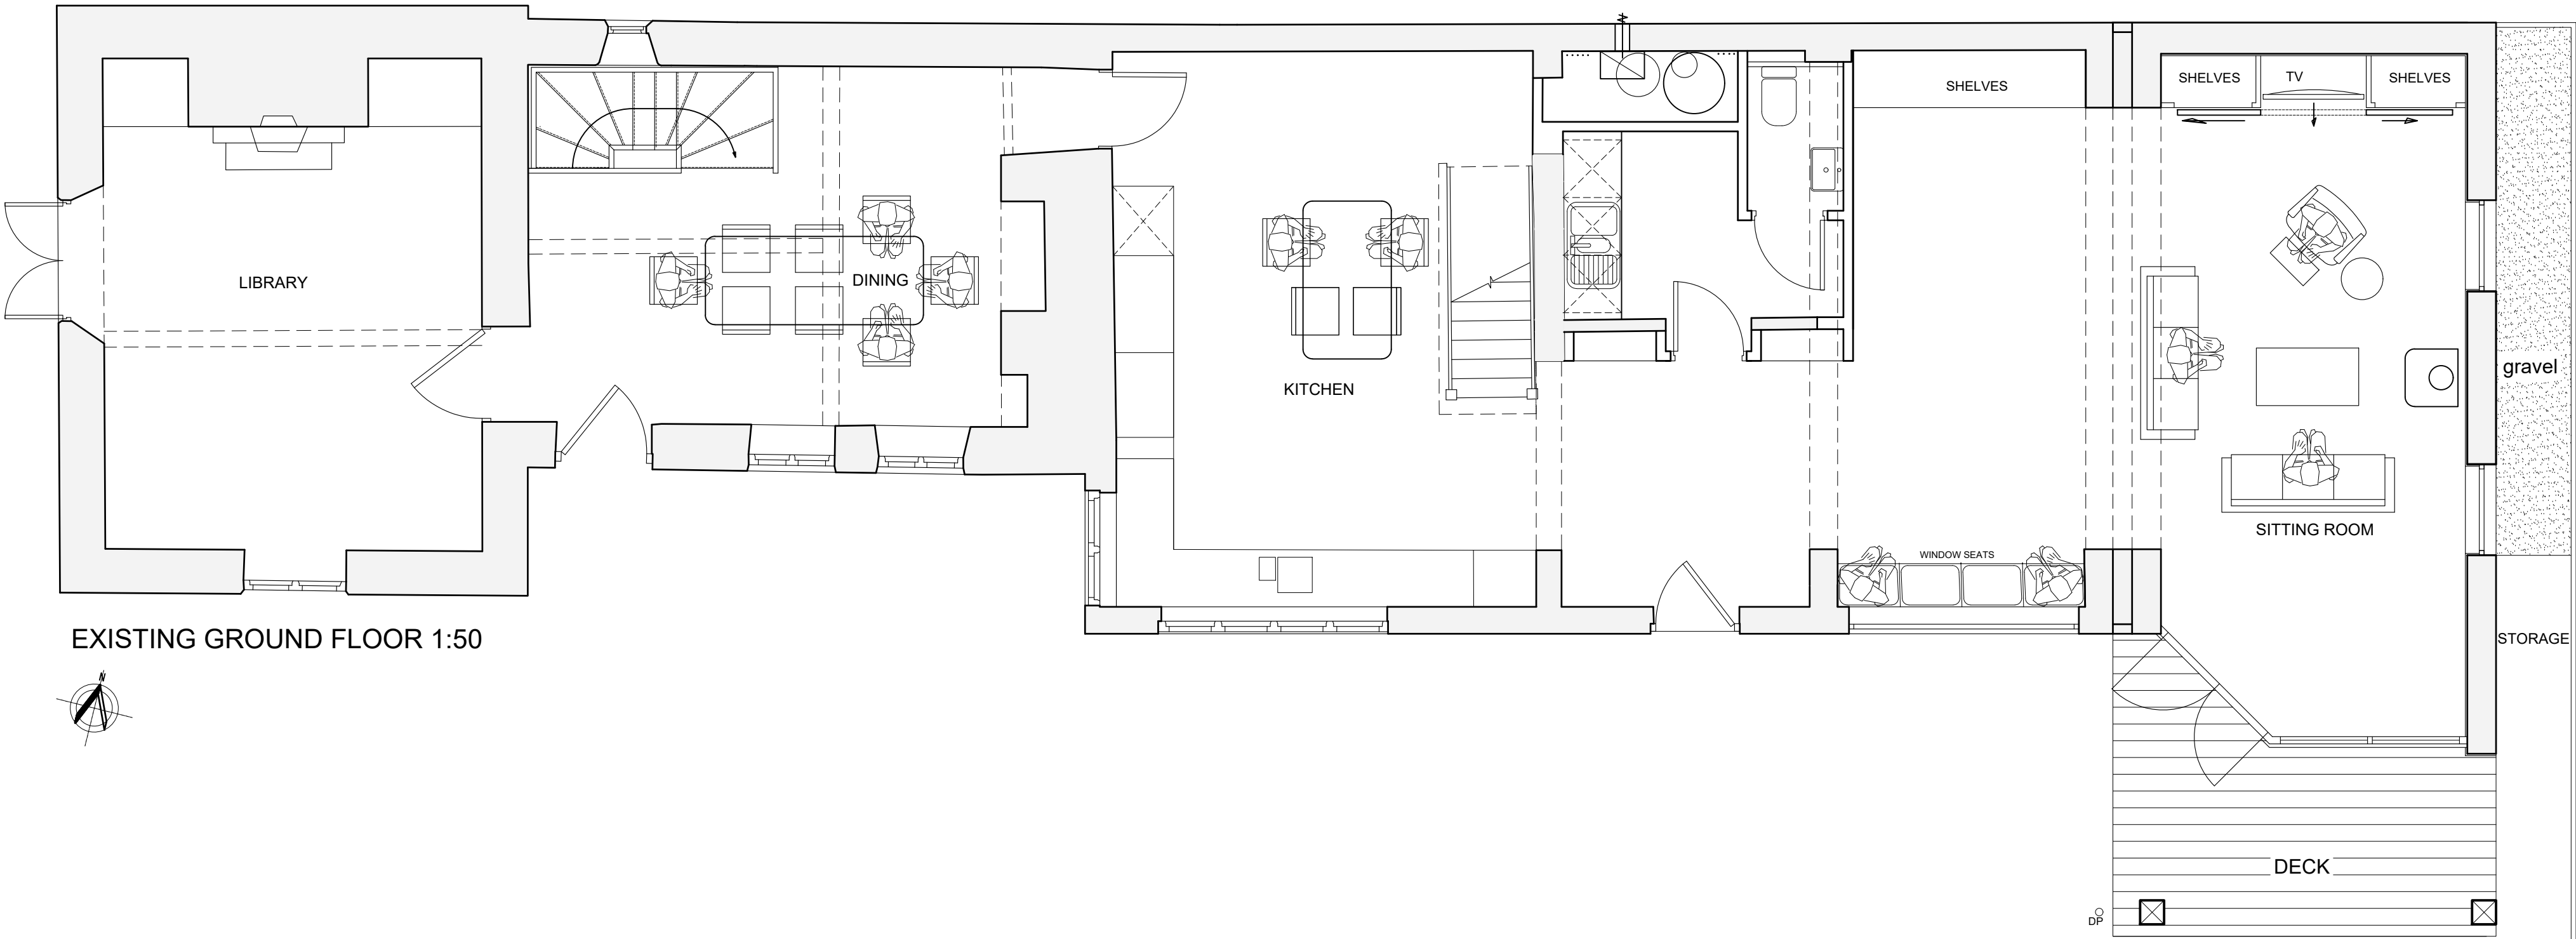

EXISTING GROUND FLOOR 1:50

PROJECT:	THE COTTAGE, MARSTON MAYSEY		
DWG TITLE:	EXISTING PLANS & ELEVATIONS		
SCALE:	1:50/1:100 @ A1	DRAWN: JD	CHECKED:
DWG NO:	13.080.03	REV:	DATE: MARCH 26