


NOTES

1. THIS DRAWING IS THE COPYRIGHT OF THE CONSULTANT AND MUST NOT BE USED OR REPRODUCED WITHOUT THEIR PERMISSION.



EXISTING FRONT (NORTH) ELEVATION
(SCALE 1:50)

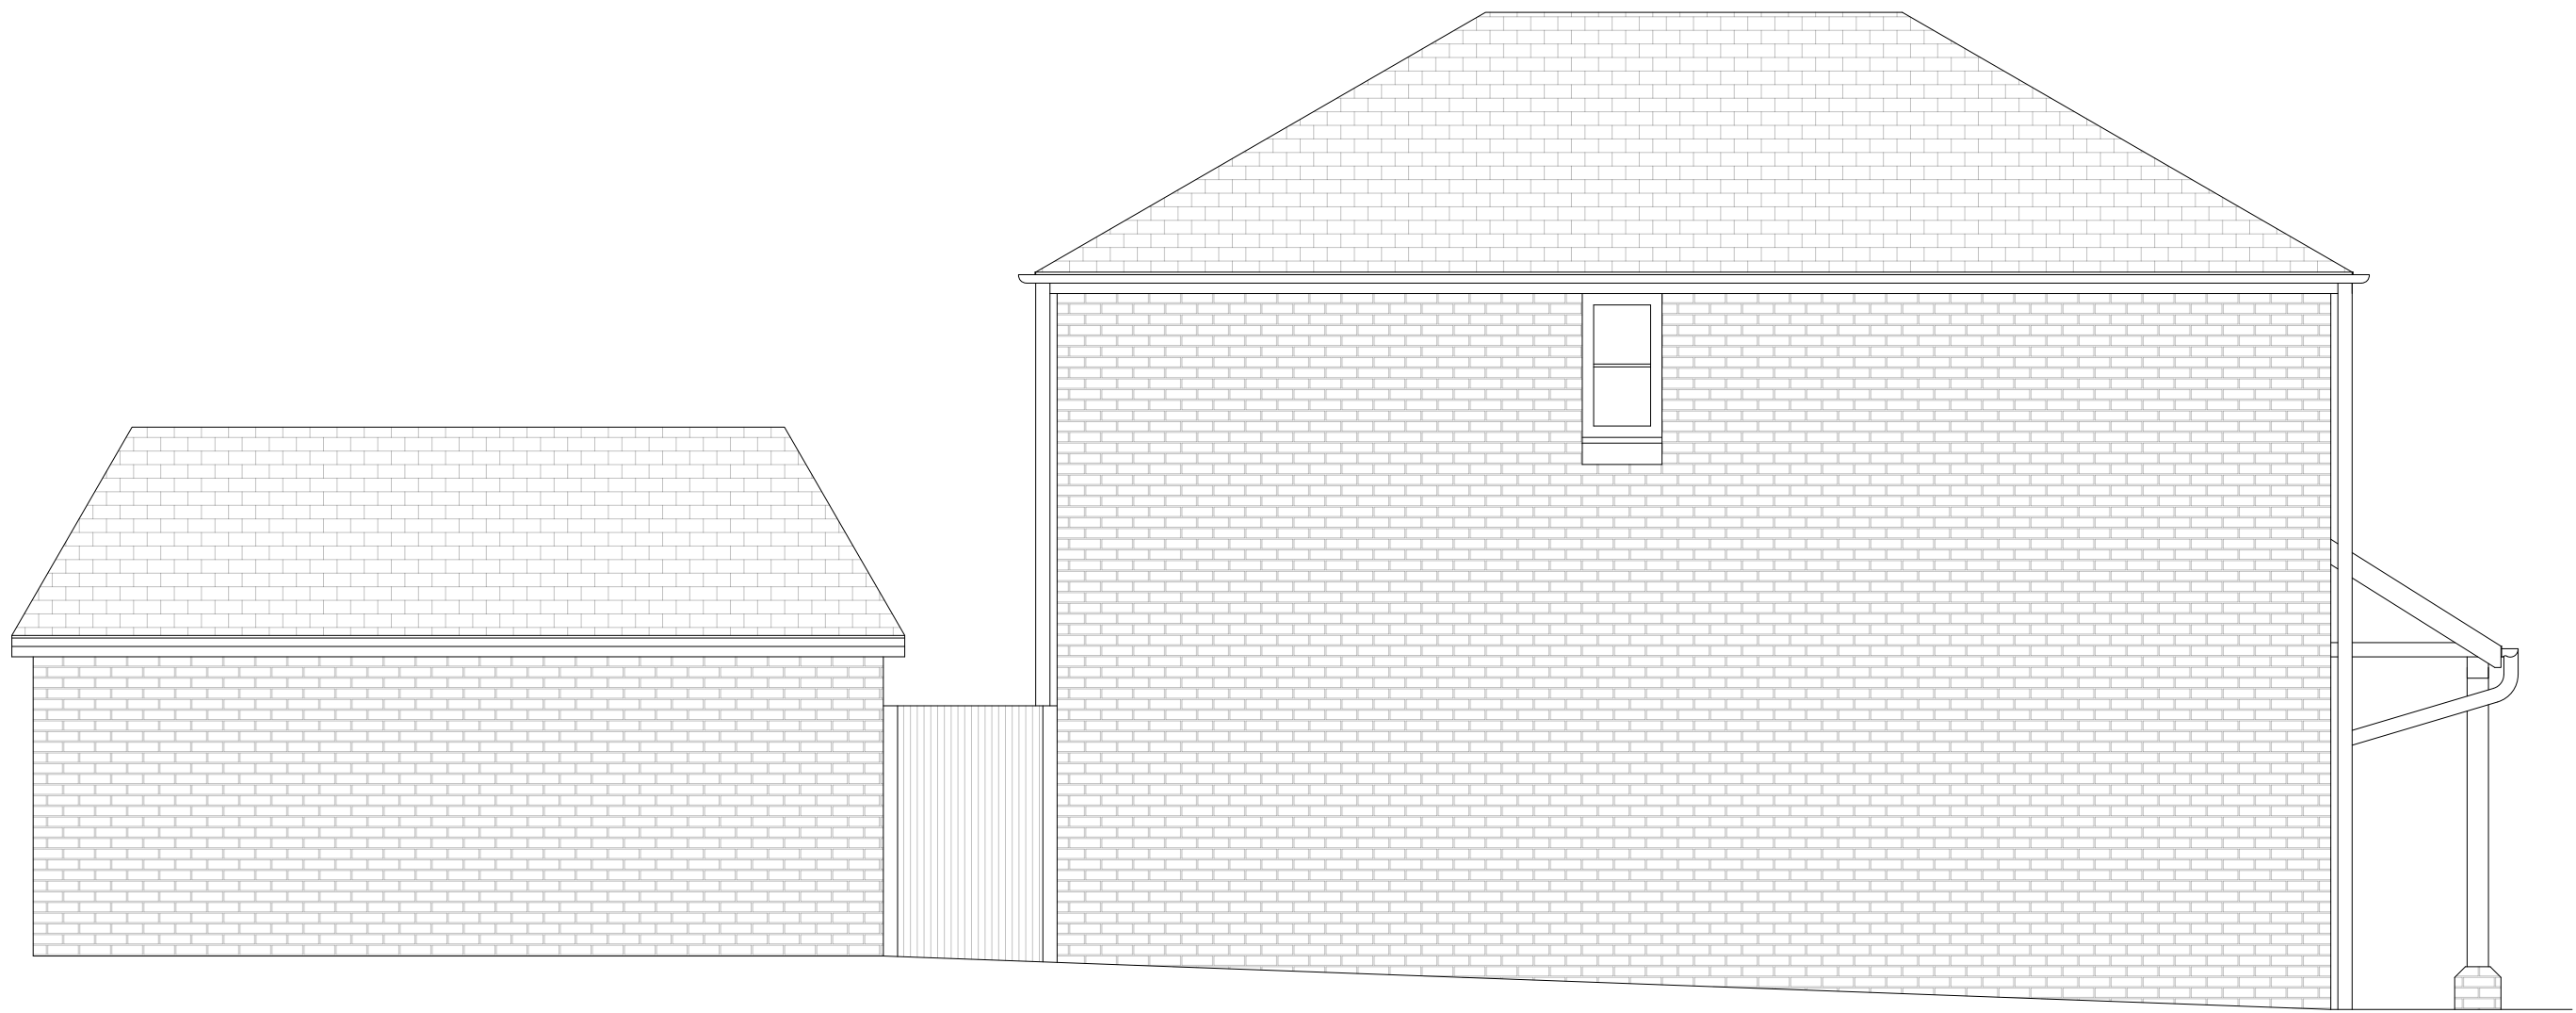


EXISTING SIDE (EAST) ELEVATION
(SCALE 1:50)



EXISTING REAR (SOUTH) ELEVATION
(SCALE 1:50)




PROPOSED FRONT (NORTH) ELEVATION
(SCALE 1:50)

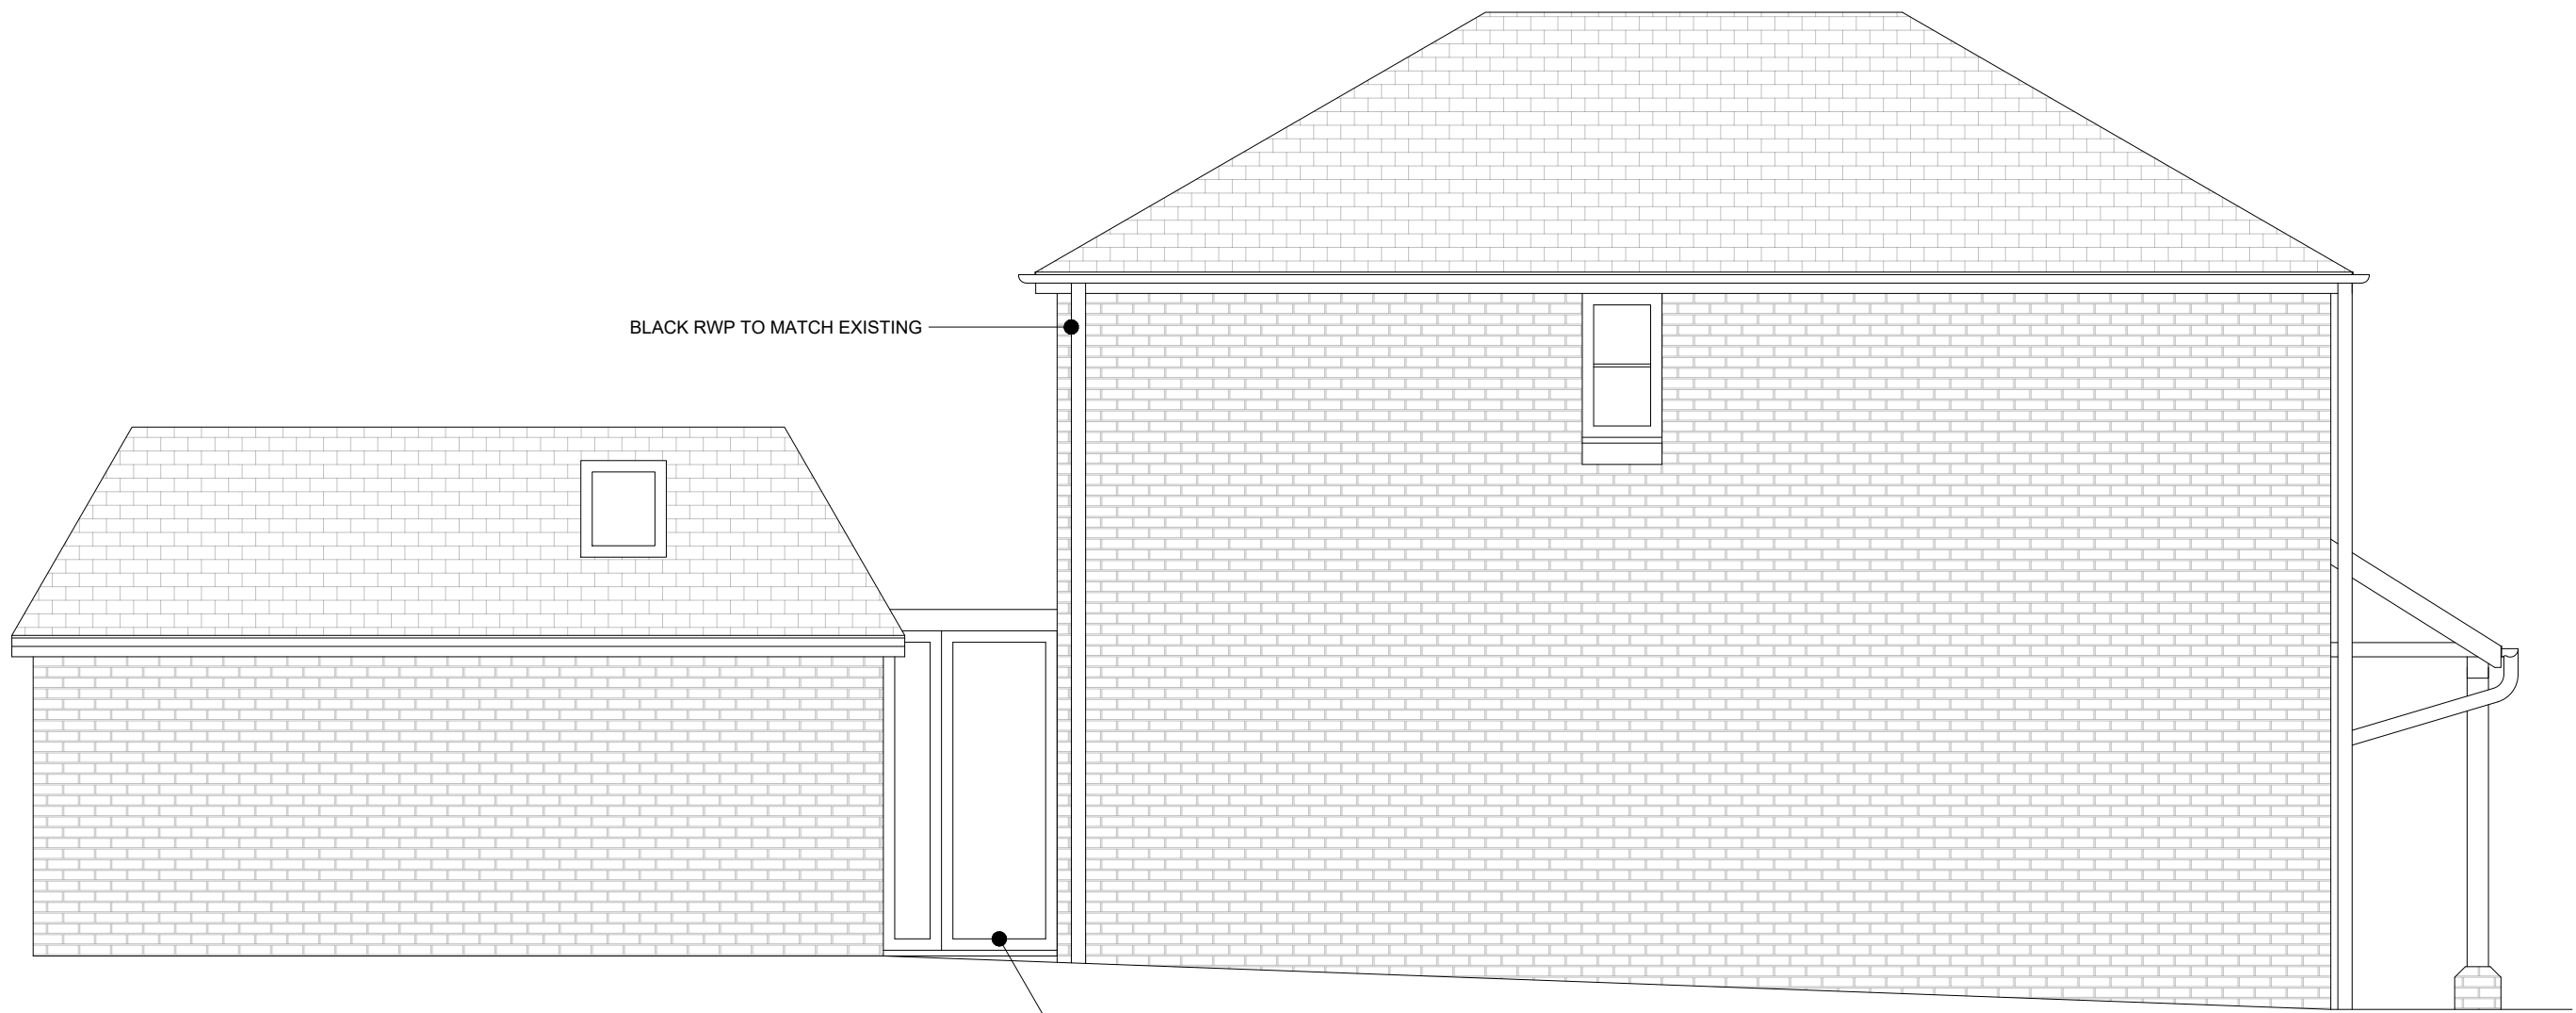


PROPOSED SIDE (EAST) ELEVATION
(SCALE 1:50)



PROPOSED REAR (SOUTH) ELEVATION
(SCALE 1:50)

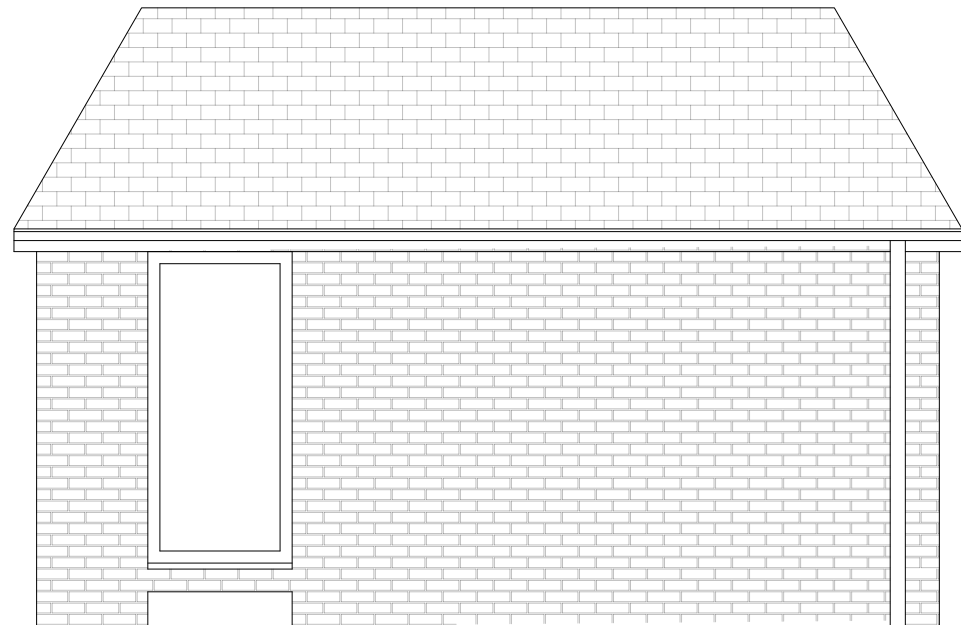

EXISTING SIDE (WEST) ELEVATION
(SCALE 1:50)

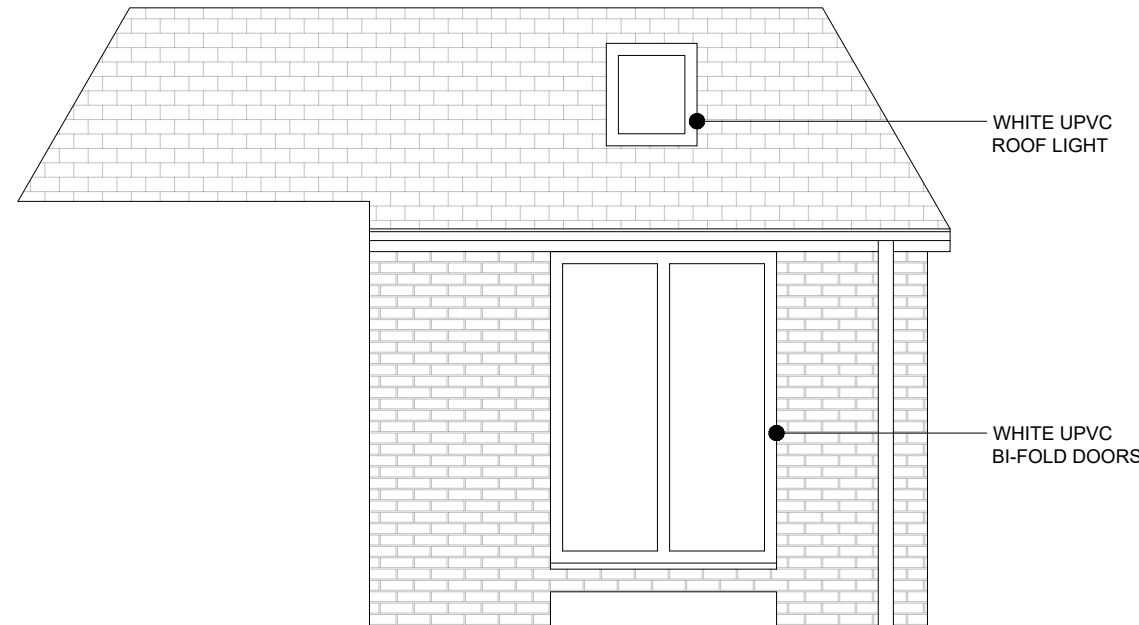

PROPOSED SIDE (WEST) ELEVATION
(SCALE 1:50)

0 0.5 1 1.5 2 2.5m
SCALE 1:50

SUBJECT TO
PLANNING APPROVAL

P2 P1	WEST ELEVATION ADDED INITIAL ISSUE		05/03/2026 01/12/2025	
REV			DATE	
CLIENT				
MRS LAURA CROSSLAND				
PROJECT				
14 BEAKER WAY, SALISBURY				
TITLE				
ELEVATIONS				
		Building Design Engineers Telephone: 07766286809 Email: jpalmer@2psdesign.co.uk Website: www.2psdesign.co.uk		
SCALE	DATE	DWG NO	REV	
1:50 @ A1	DEC '25	00635/02	P2	
DRAWN	CHKD			
JP	KP			