



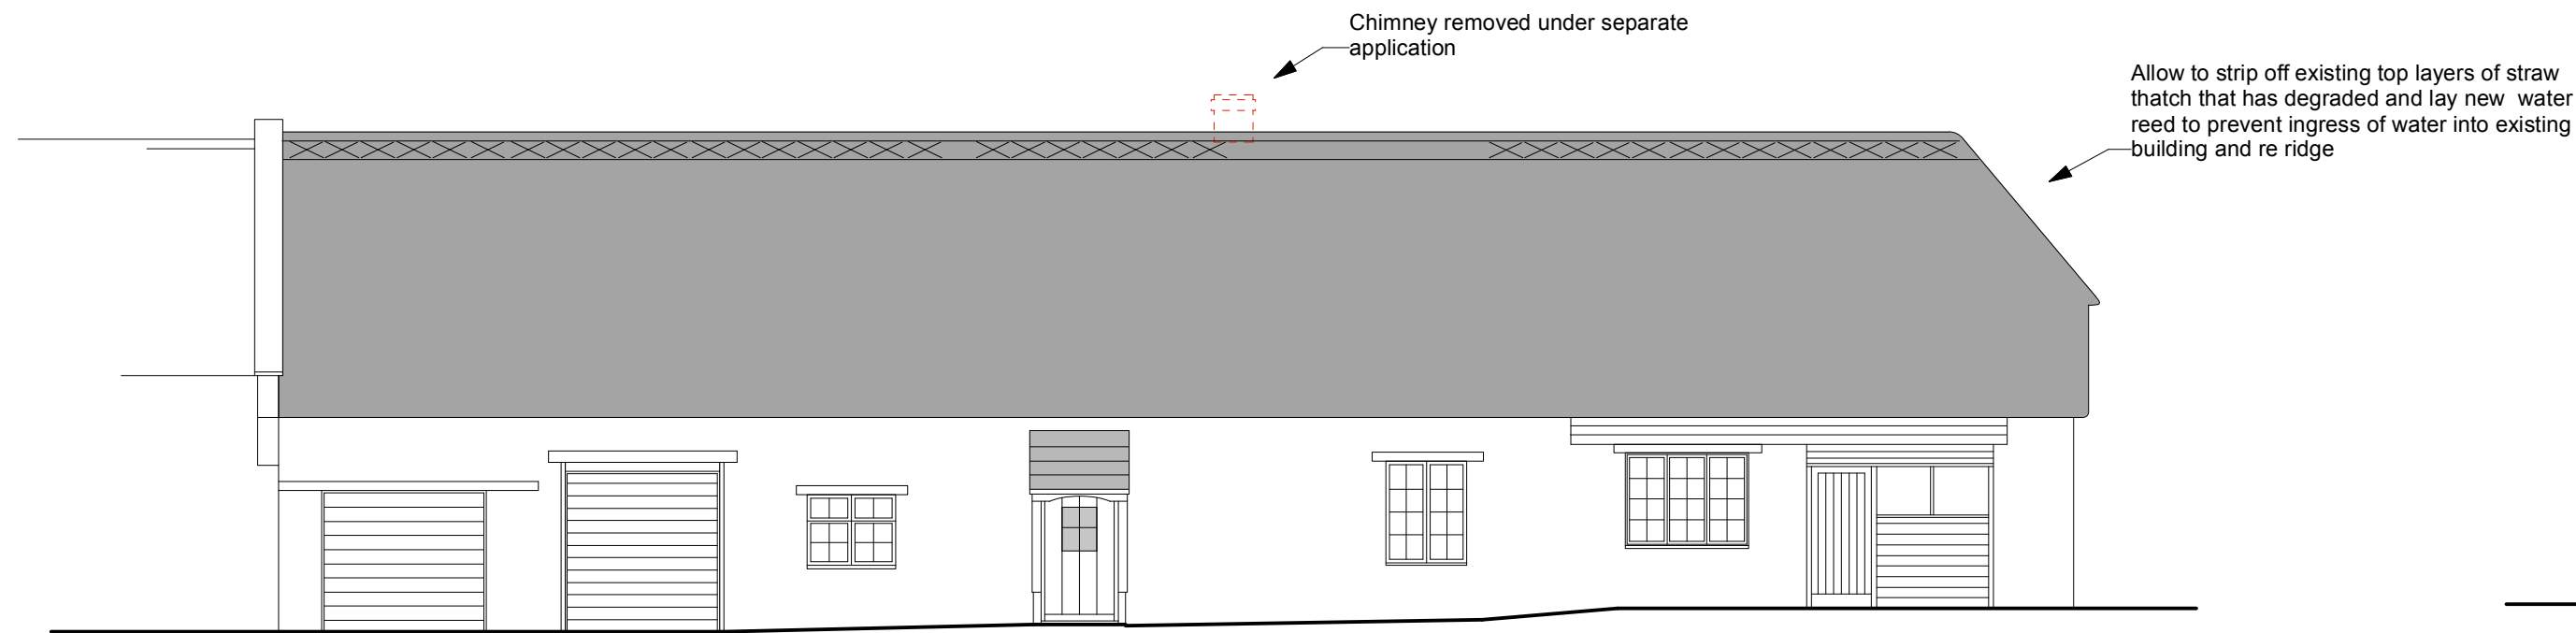


West Elevation 1:100

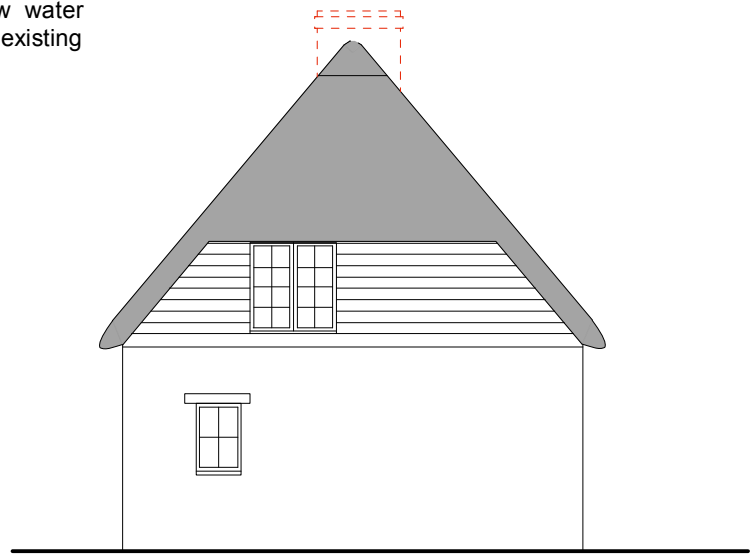


South Elevation 1:100

Allow to strip off existing top layers of straw thatch that has degraded and lay new water reed to prevent ingress of water into existing building and re ridge

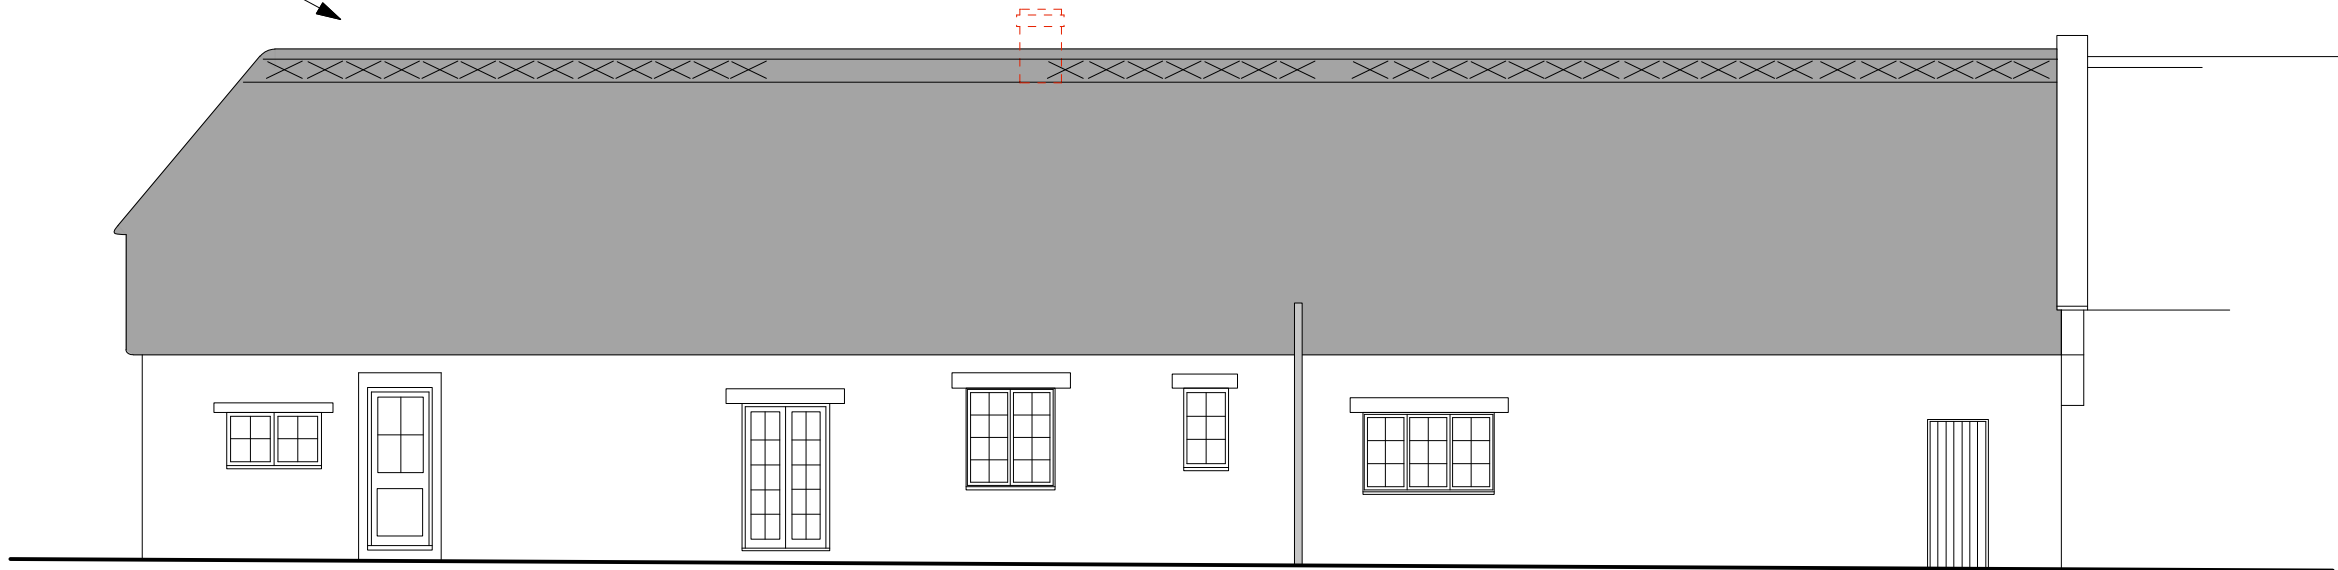

East Elevation 1:100

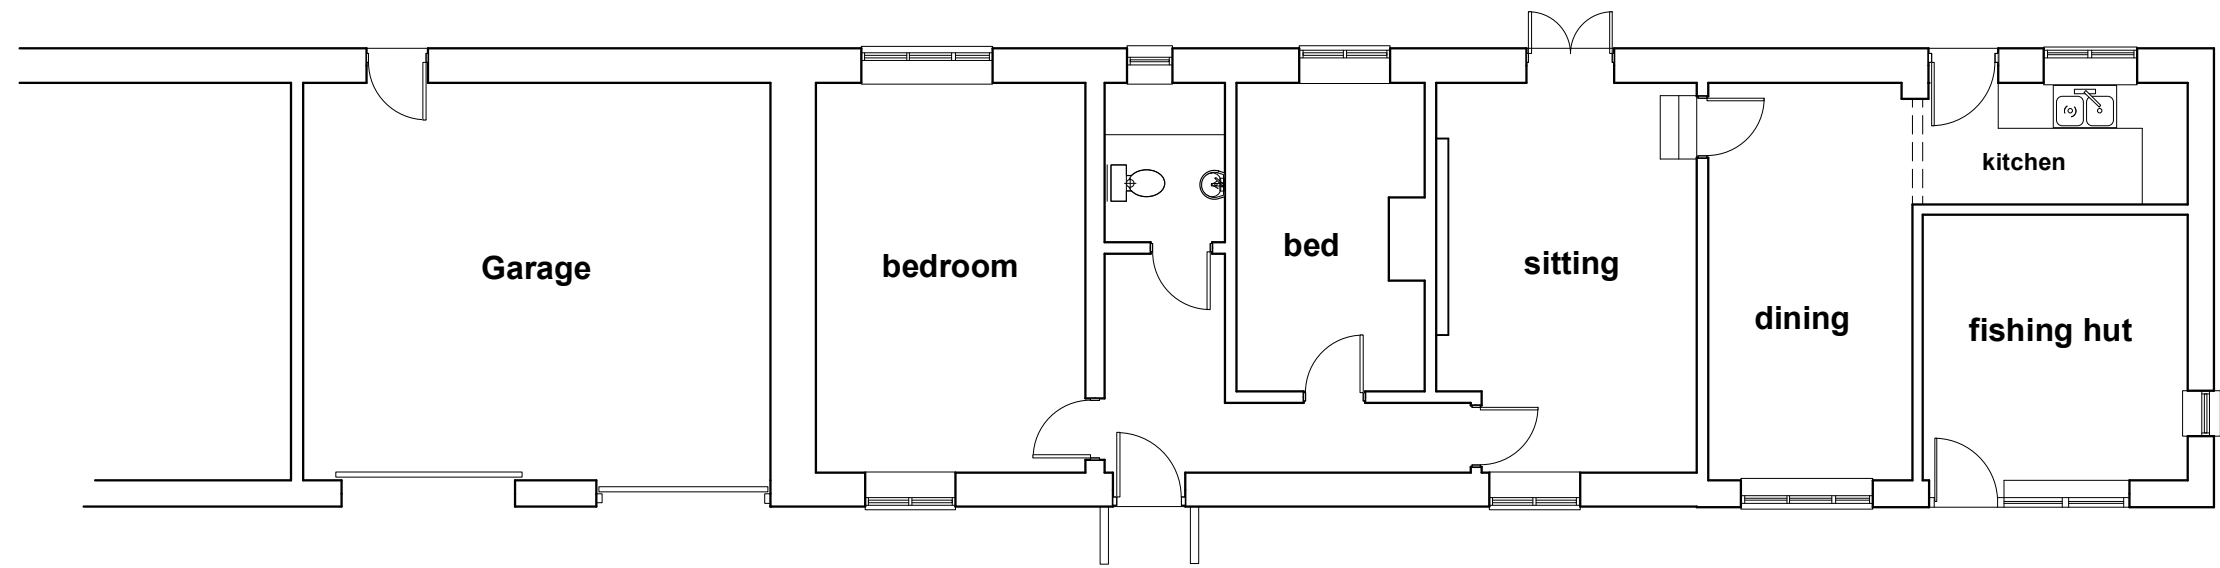

Floor Plan 1:100

0 .5 1.0 2.0 3.0 4.0 5.0
1:100

Job Title
Manor Barn Manor Farm House
Wylfe Rd, Hanging Langford
Rethatching of Existing Roof
To Manor Barn

Drawing Title
Proposed Floor Plan And
Elevations

Peter Withey
Architectural Designer
123 Clay Street Crockerton
Warminster Wiltshire BA12 8AG
Tele 01985 841111 e-mail witheydesign@btconnect.com

Scale 1:200 @A2 Date March 2026

Drawing No 1262/2