



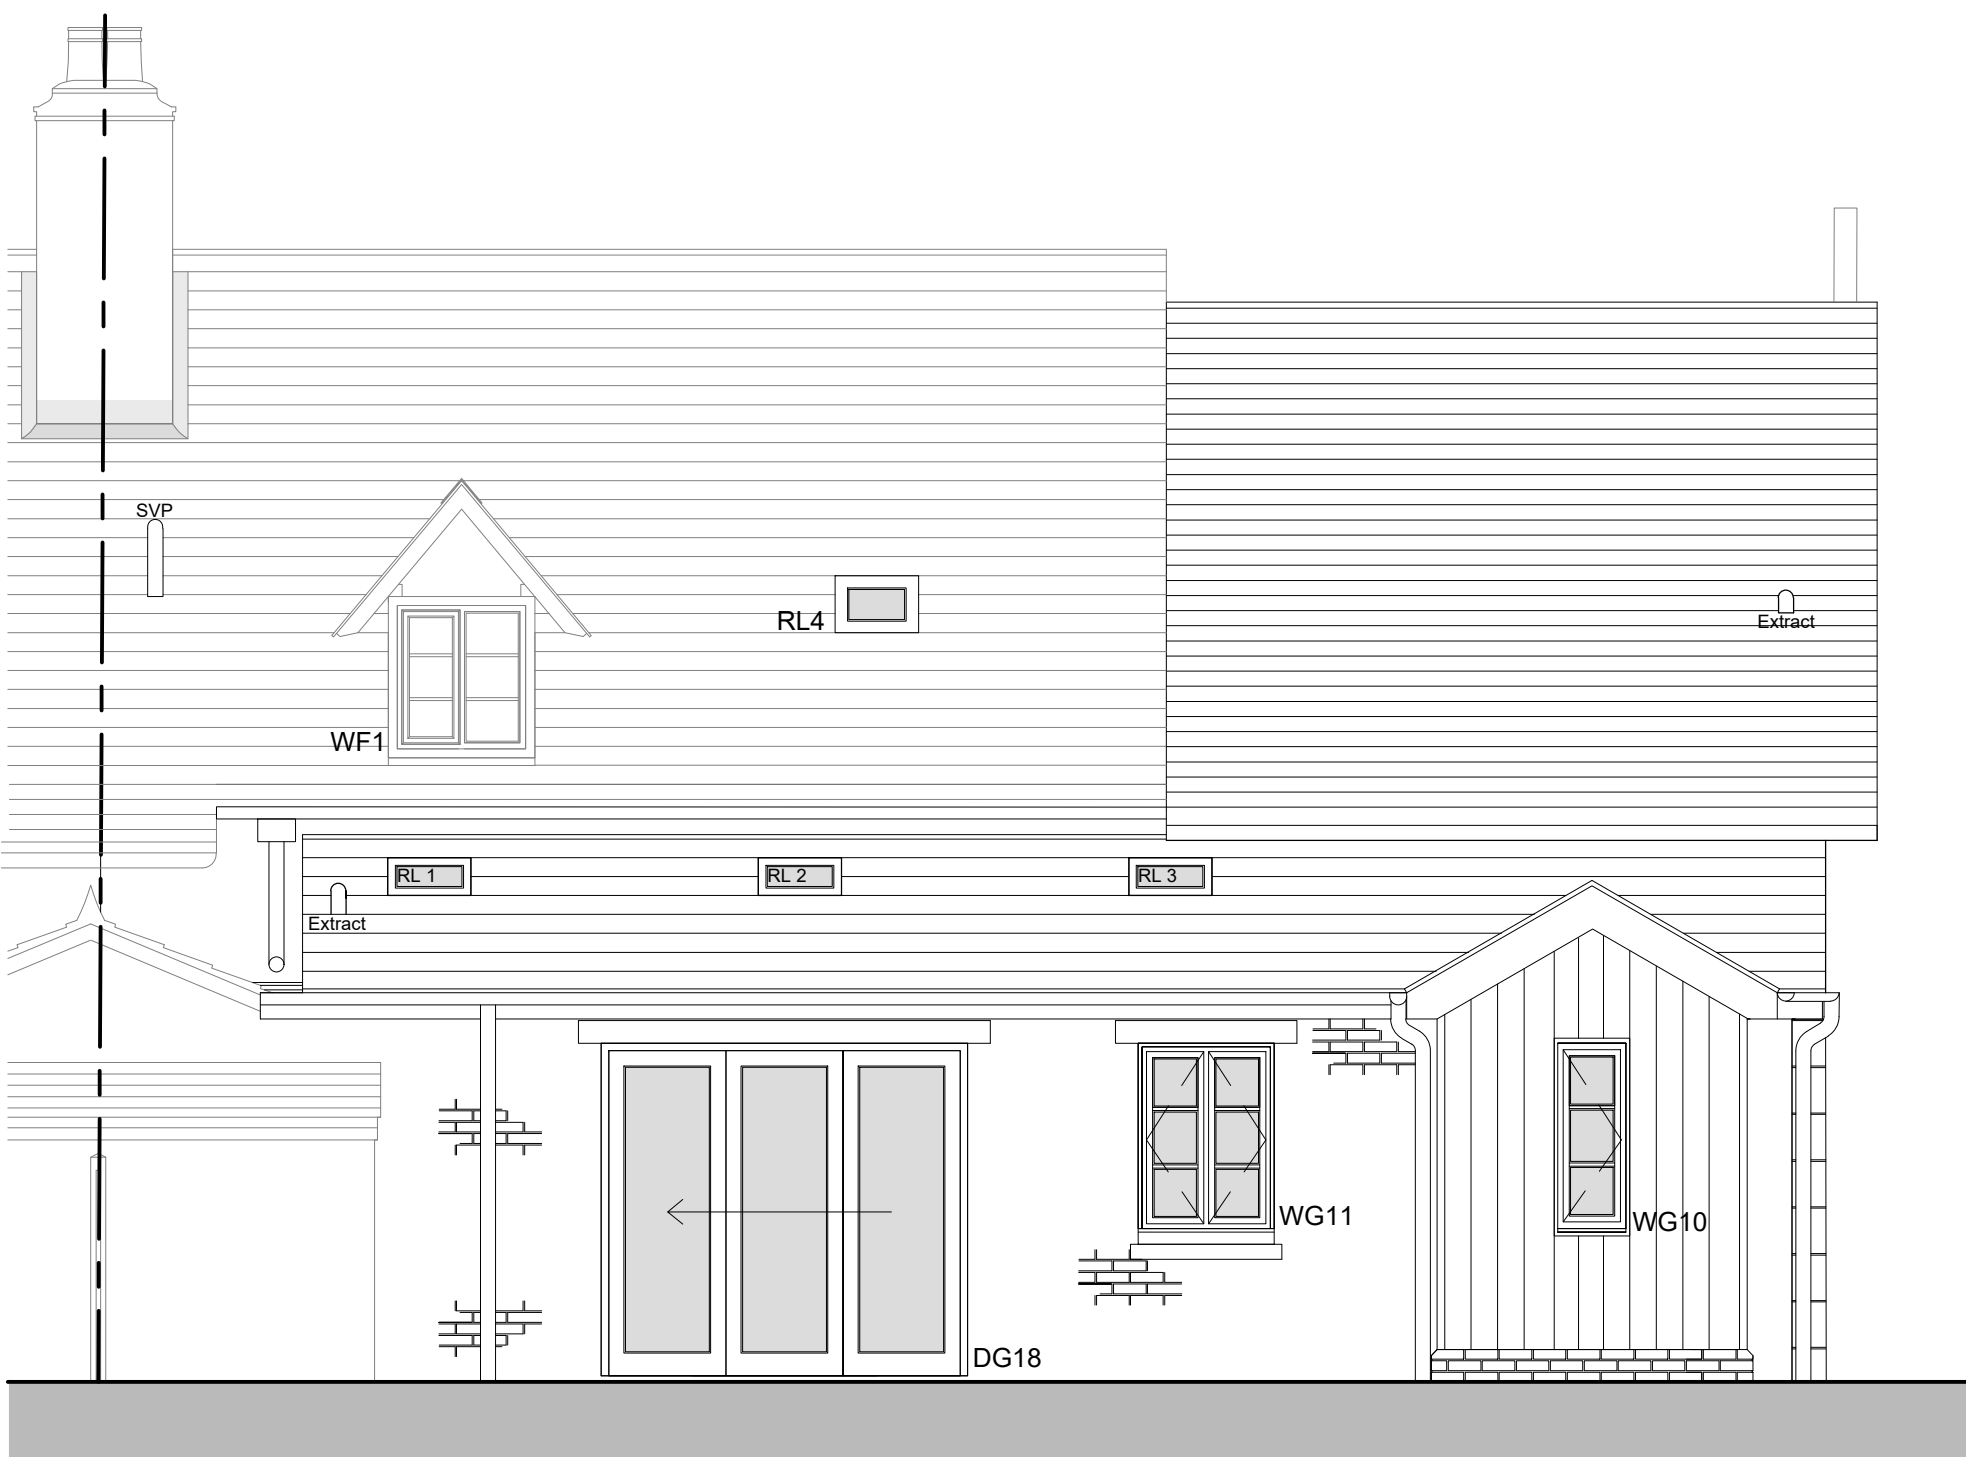


PROPOSED
NORTH WEST ELEVATION
Scale 1:50

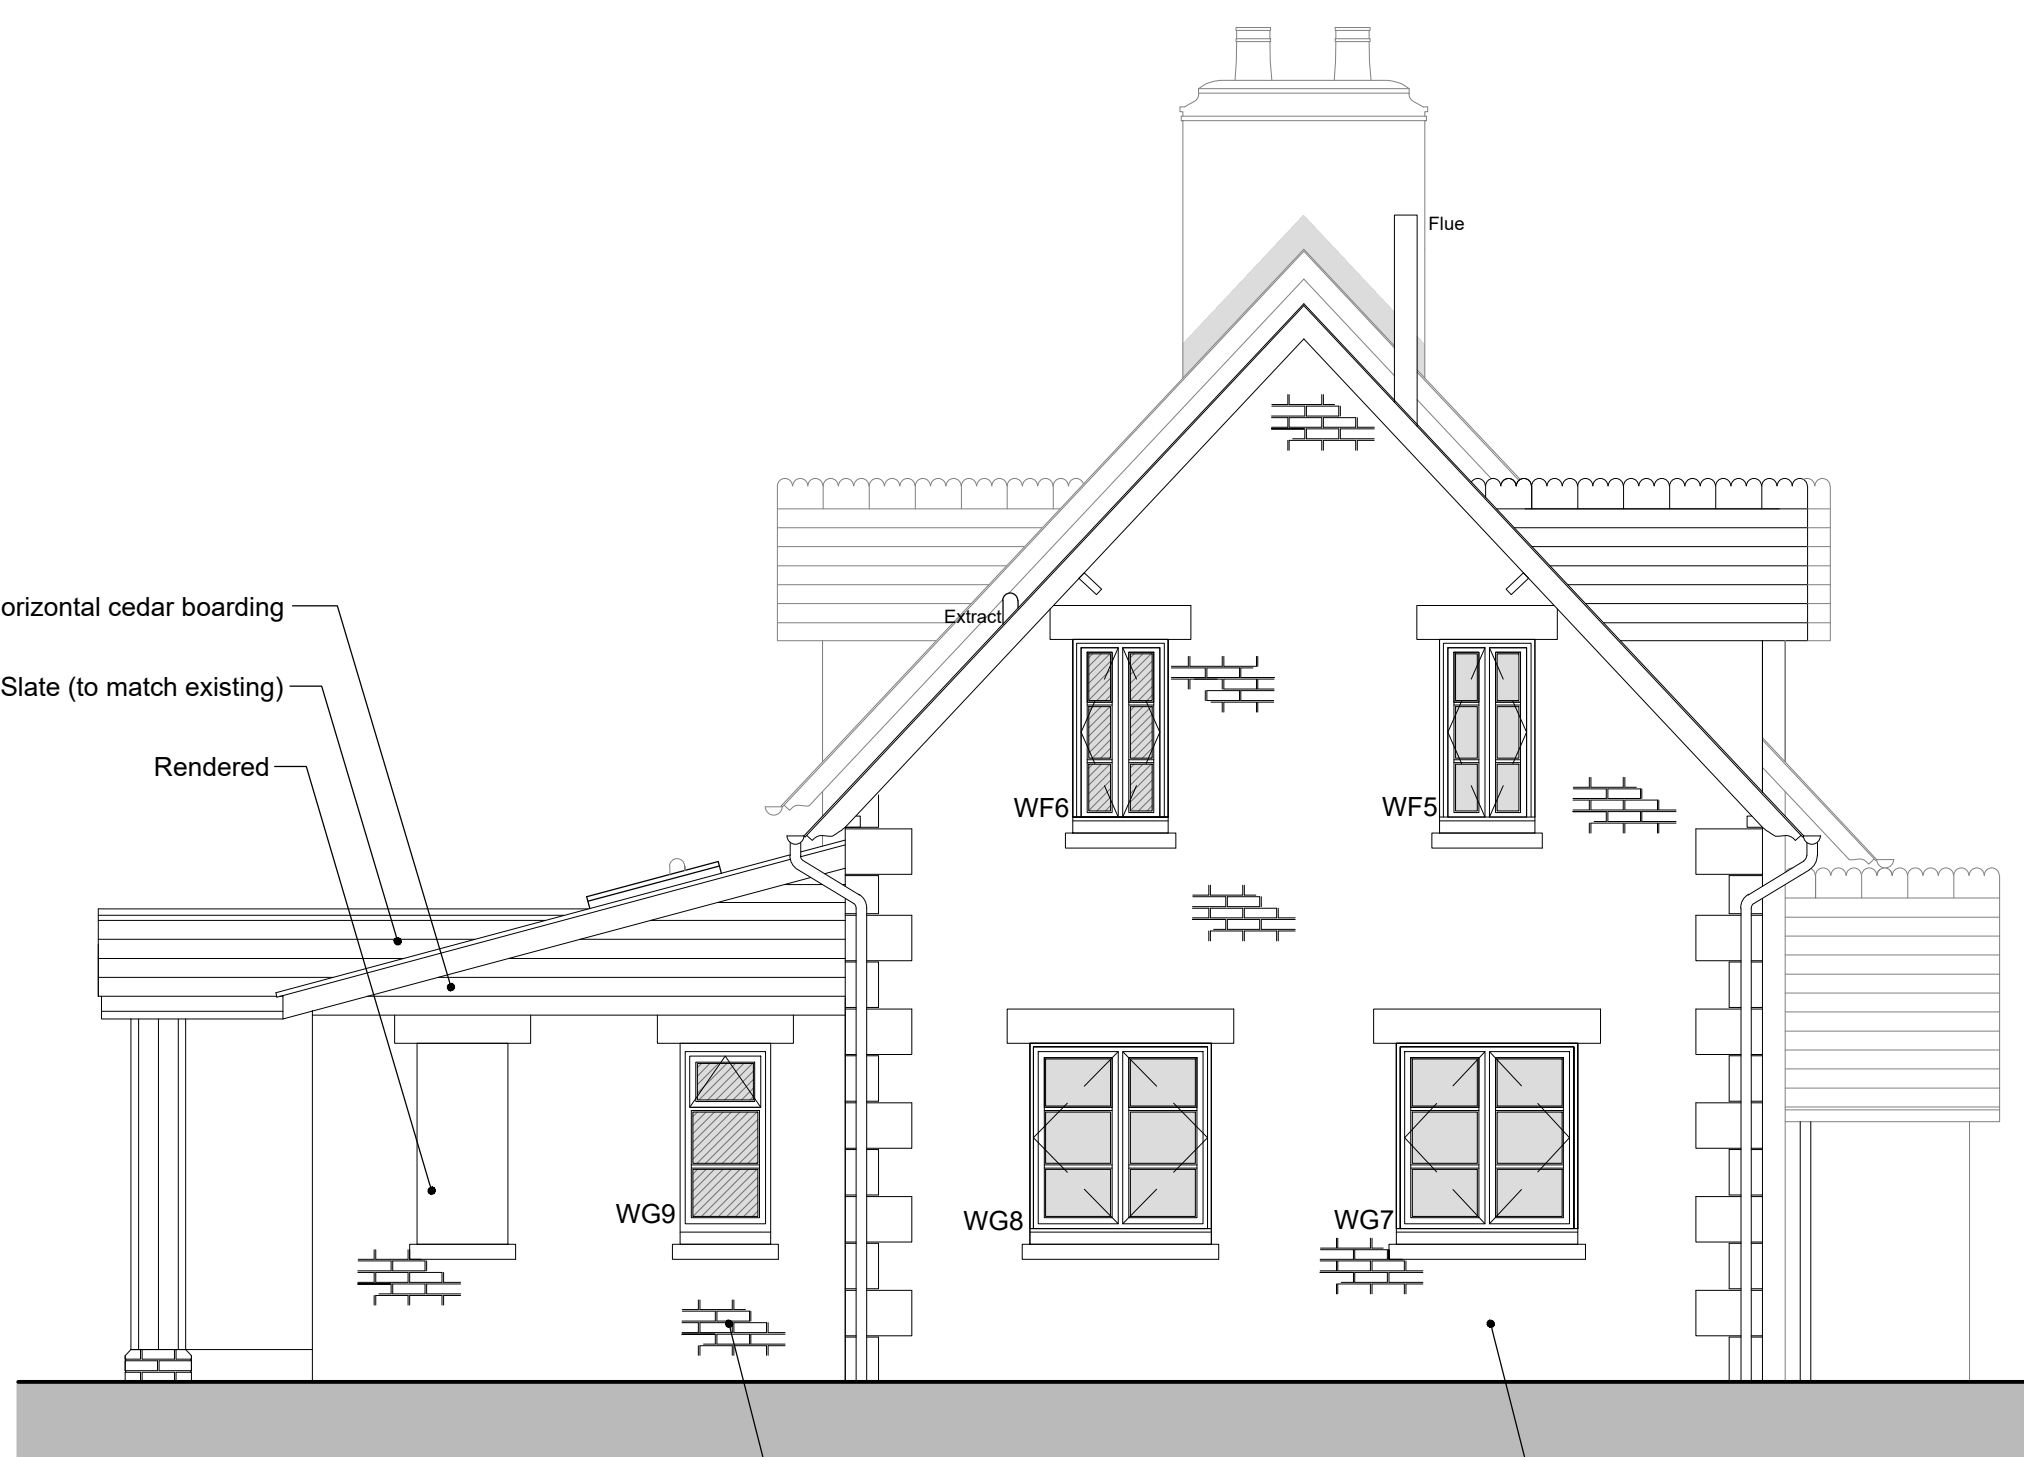


PROPOSED
SOUTH WEST ELEVATION
Scale 1:50




PROPOSED
SOUTH EAST ELEVATION
Scale 1:50

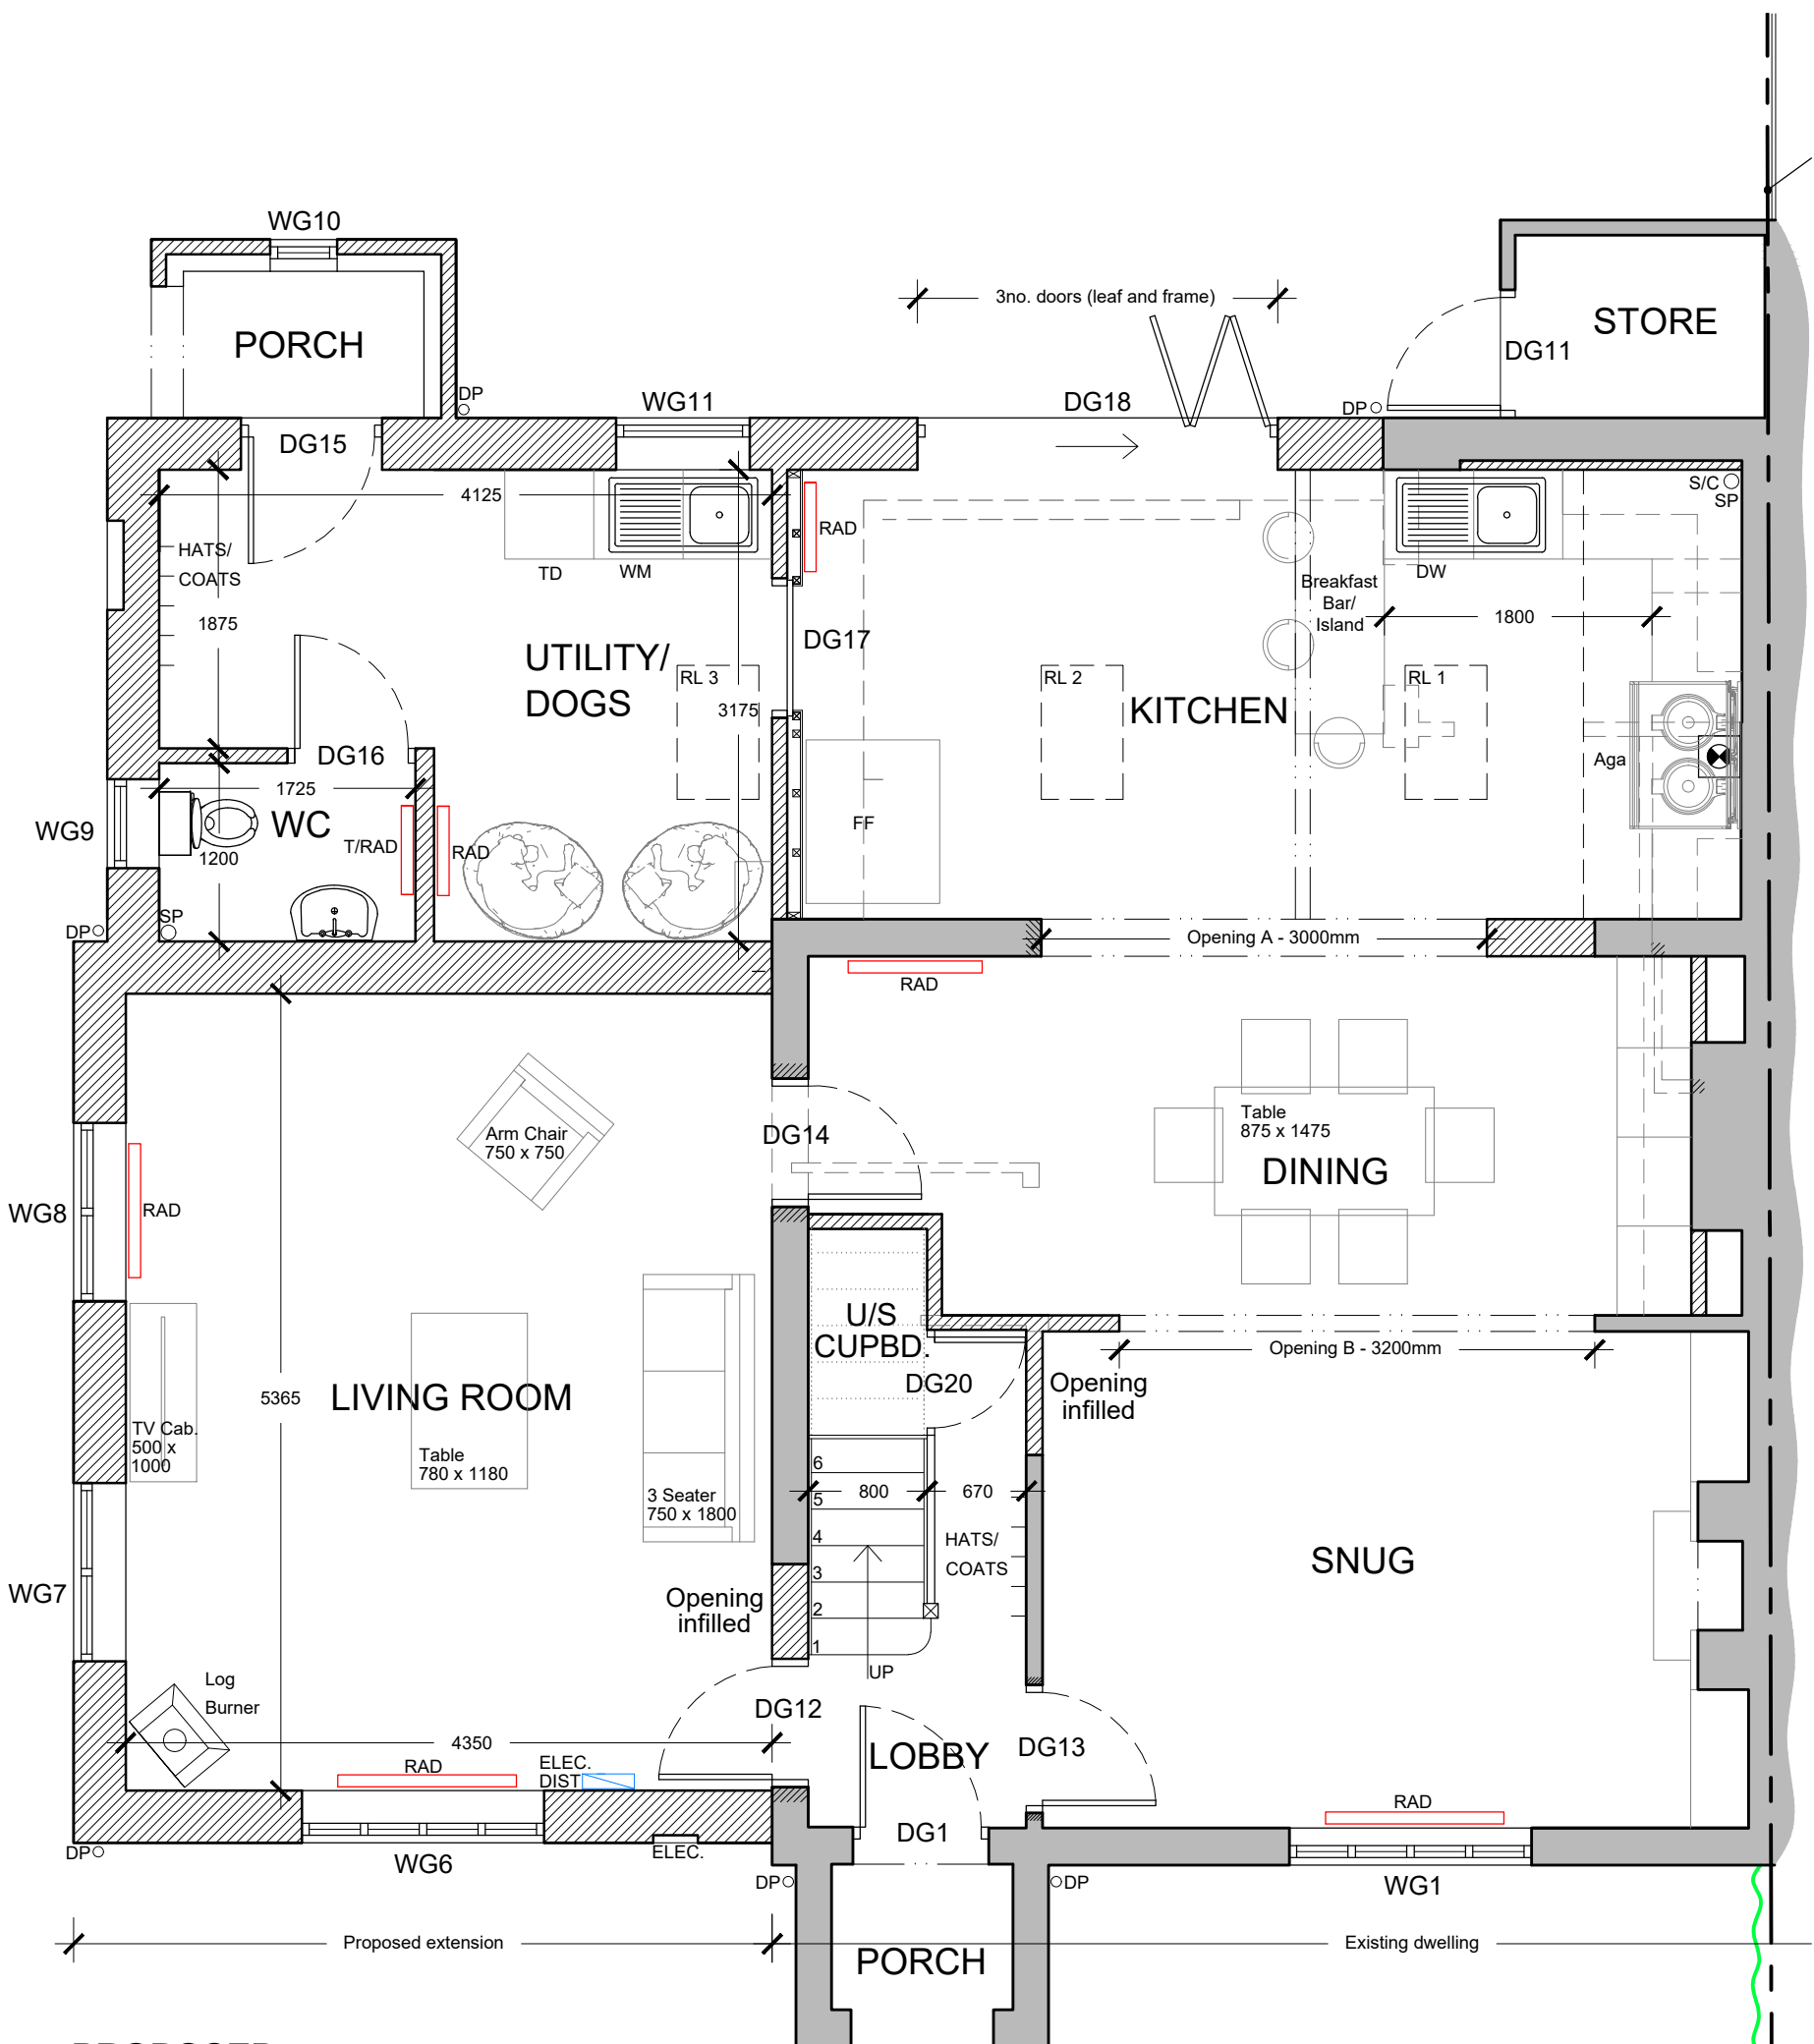

PROPOSED
GROUND FLOOR PLAN
Scale 1:50

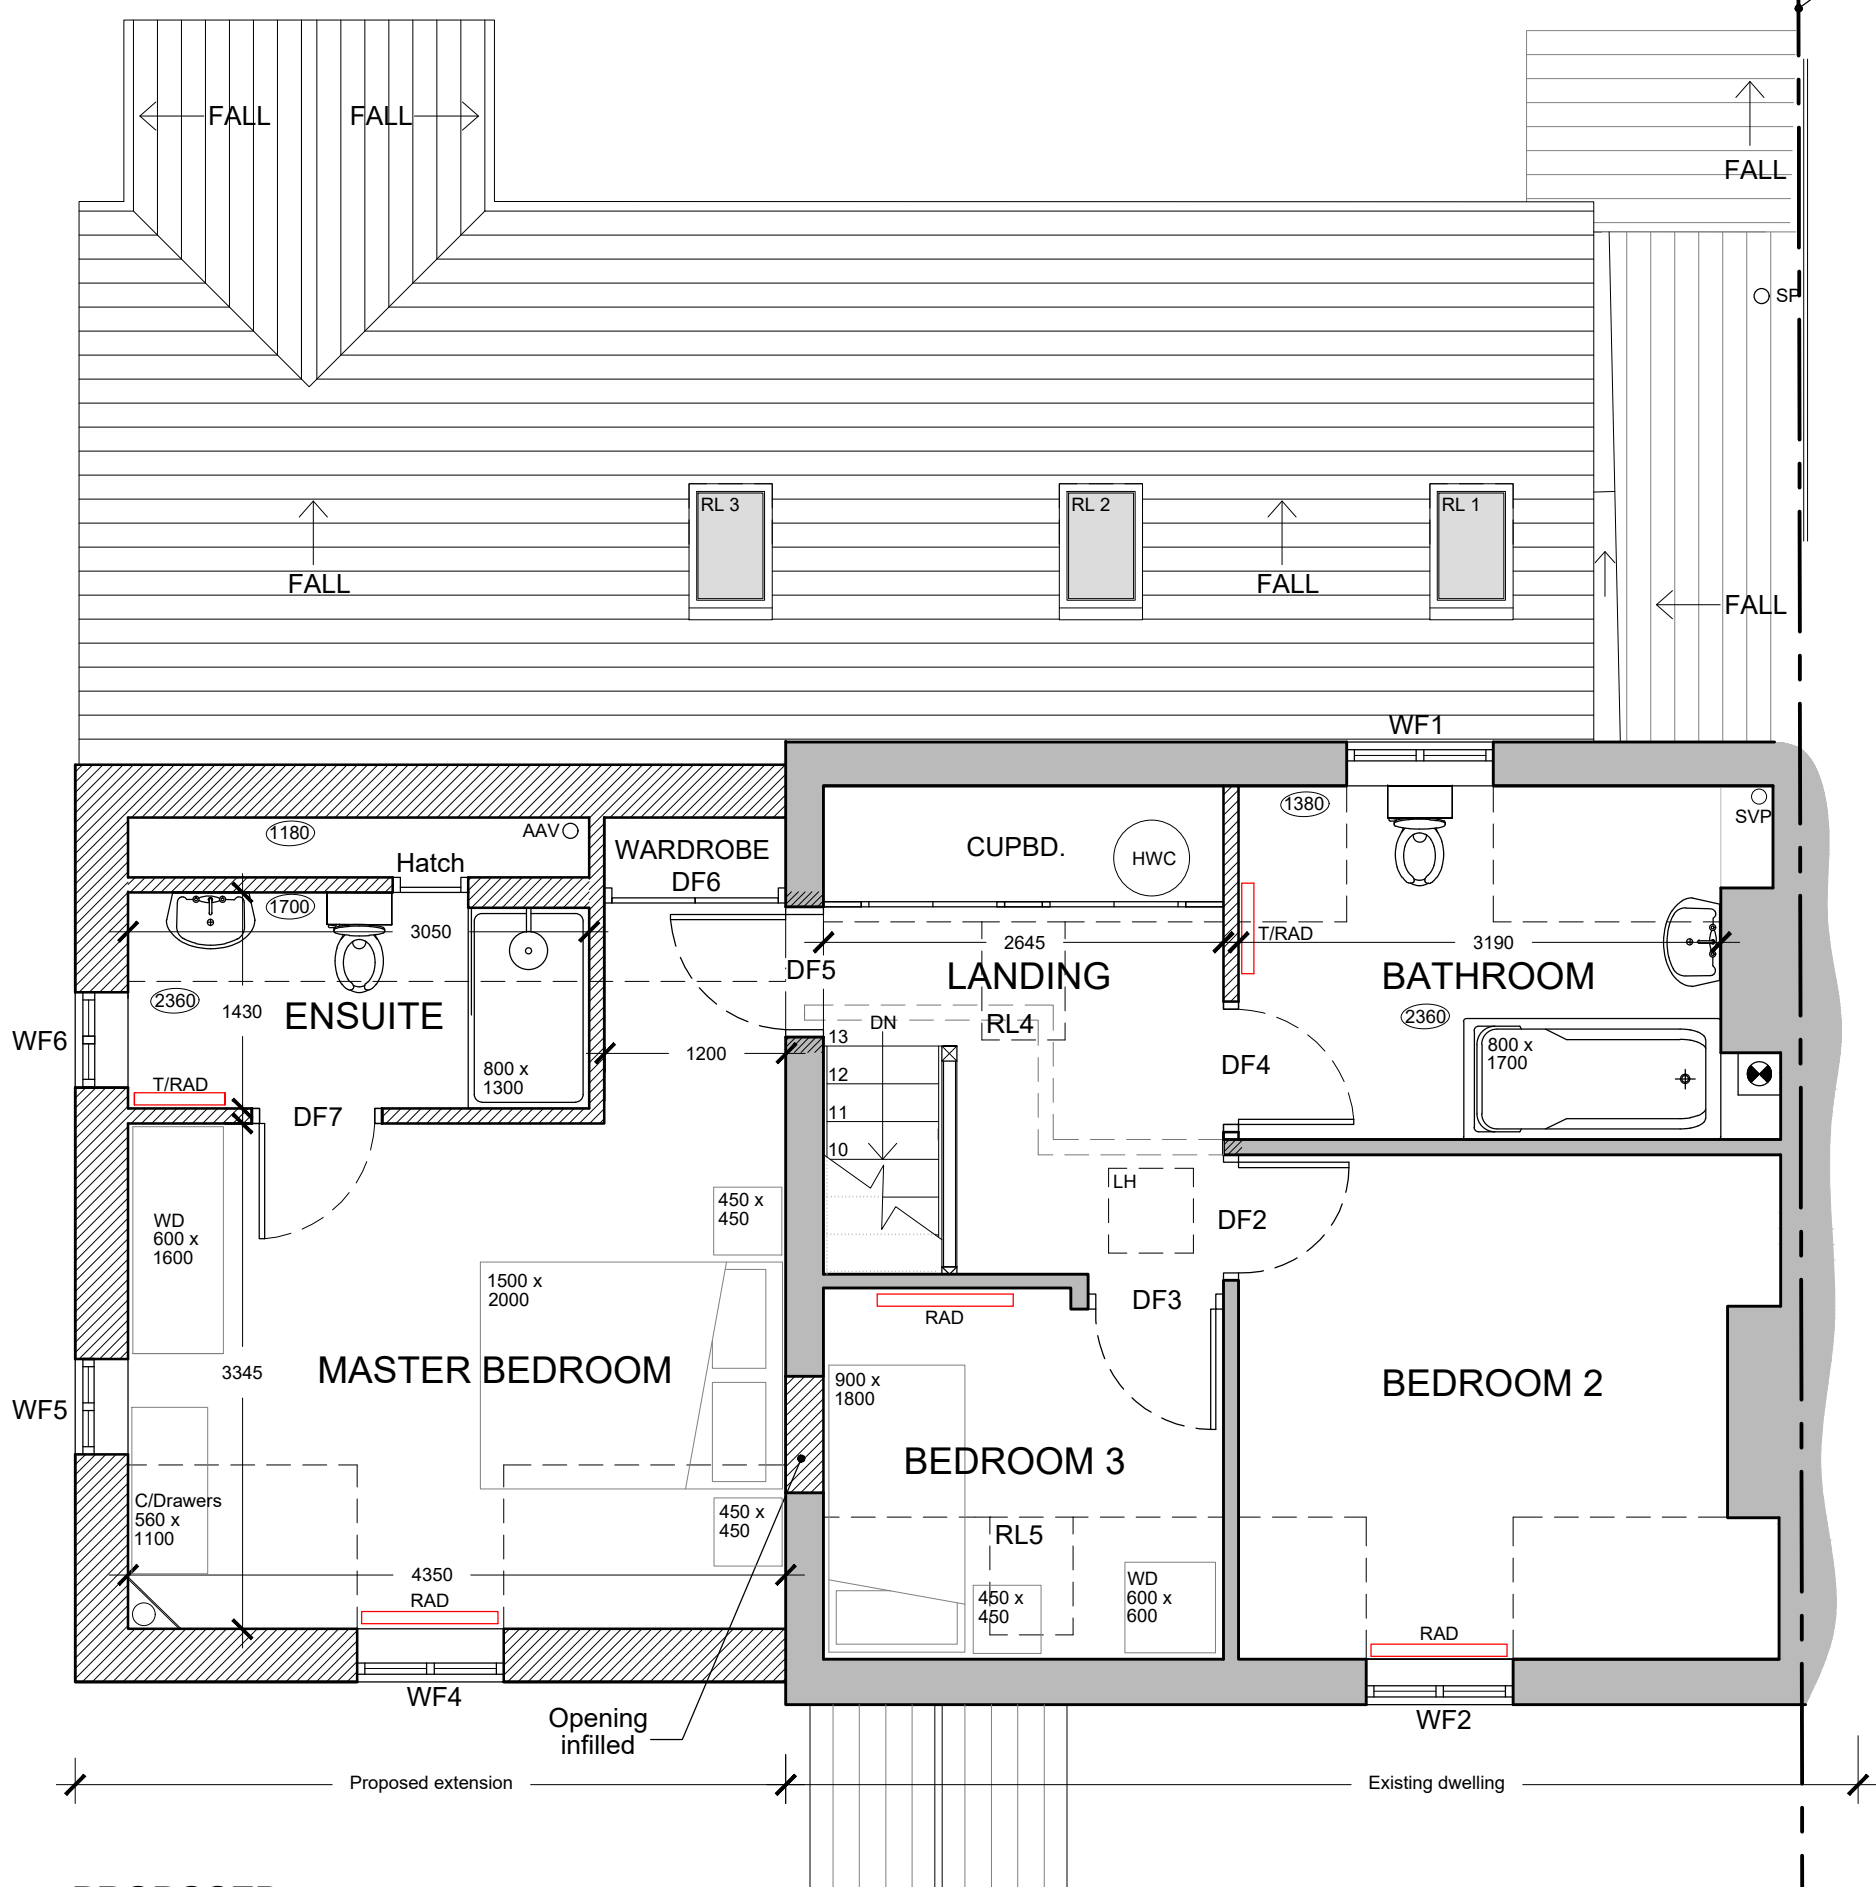

PROPOSED
FIRST FLOOR PLAN
Scale 1:50

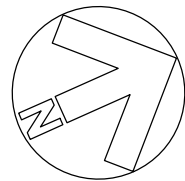

0 1m 2m 3m

Scale bar (1:50)

D	10.03.2026	Walls and roof of two storey extension stepped in.	JG
C	23.01.2026	Minor text amendments.	JG
B	20.01.2026	Fenestration and rooflights amended.	JG
A	14.01.2026	Proposed elevations added and amendments to floor plans further to meeting with client 05/01/2026.	JG
Rev.	Date		Init

CLIENT
MR N HUES
4 LODGE COTTAGES, POULSHOT,
NEAR DEVIZES, SN10 1RQ

PROJECT
**EXTENSION AND
REFURBISHMENT**

DRAWING
**PROPOSED FLOOR PLANS
AND ELEVATIONS**

DRAWN:	Date:	Scale:
JG	10/12/2025	1:50 @ A1
Drawing number:	4459-03	Rev. D

DOLMAN
ARCHITECTURAL DESIGNERS BUILDING SURVEYORS
COST CONSULTANTS CDM PRINCIPAL DESIGNERS
Sussex House
Bath Road
Devizes
Wiltshire SN10 2AF
Tel: 01380 729456
Web: www.dolmansurveyors.co.uk
Email: info@dolmansurveyors.co.uk