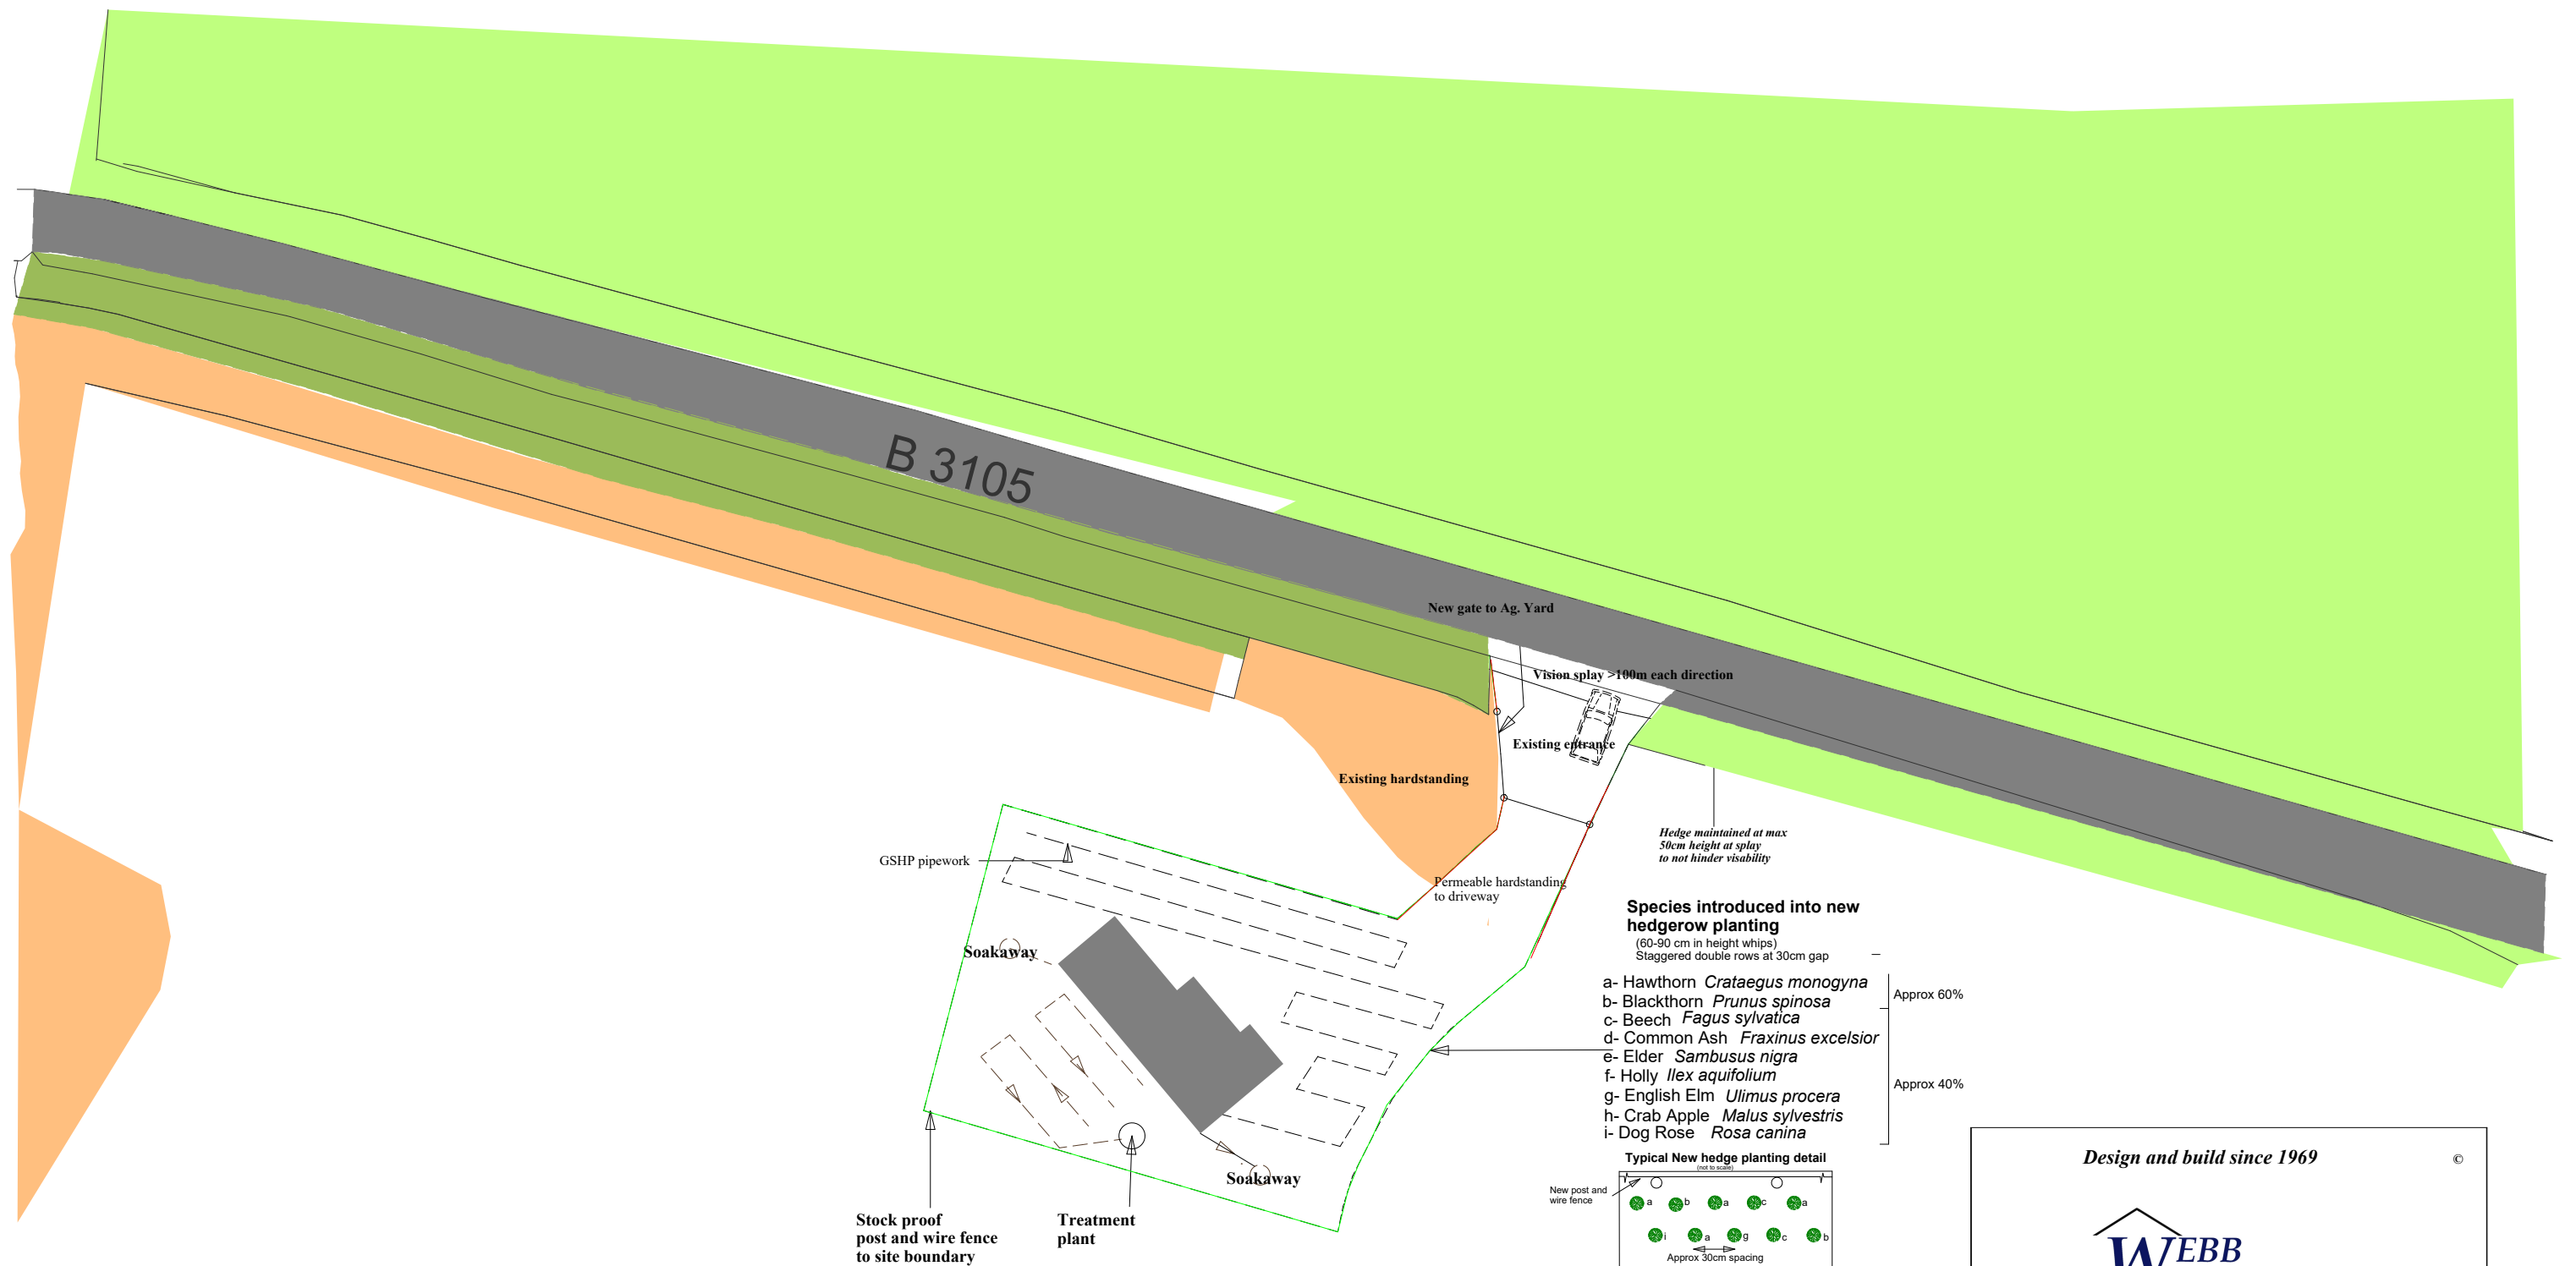


Ground source heat pump to provide all domestic hot water and heating

Solar panels to south elevation roof

New hedge planting to site boundary

Development to provide net biodiversity/ecology enhancement

Design and build since 1969

WEBB CONTRACT

Proposed sustainable new dwelling at Forewoods Common, Holt, Trowbridge, Wilts, BA14 6PJ

Block Plan Amm 9/3/26

Scale: 1:500 @A3

Drawing No. 2 of 4

Drawn by: Ed Webb BSc (Hons)

Webb Contract
Trellech Grange
Chepstow
NP166QW

*all dimensions and information within are believed to be correct. Any discrepancies to be notified to Webb Contract. All measurements to be clarified on site.