


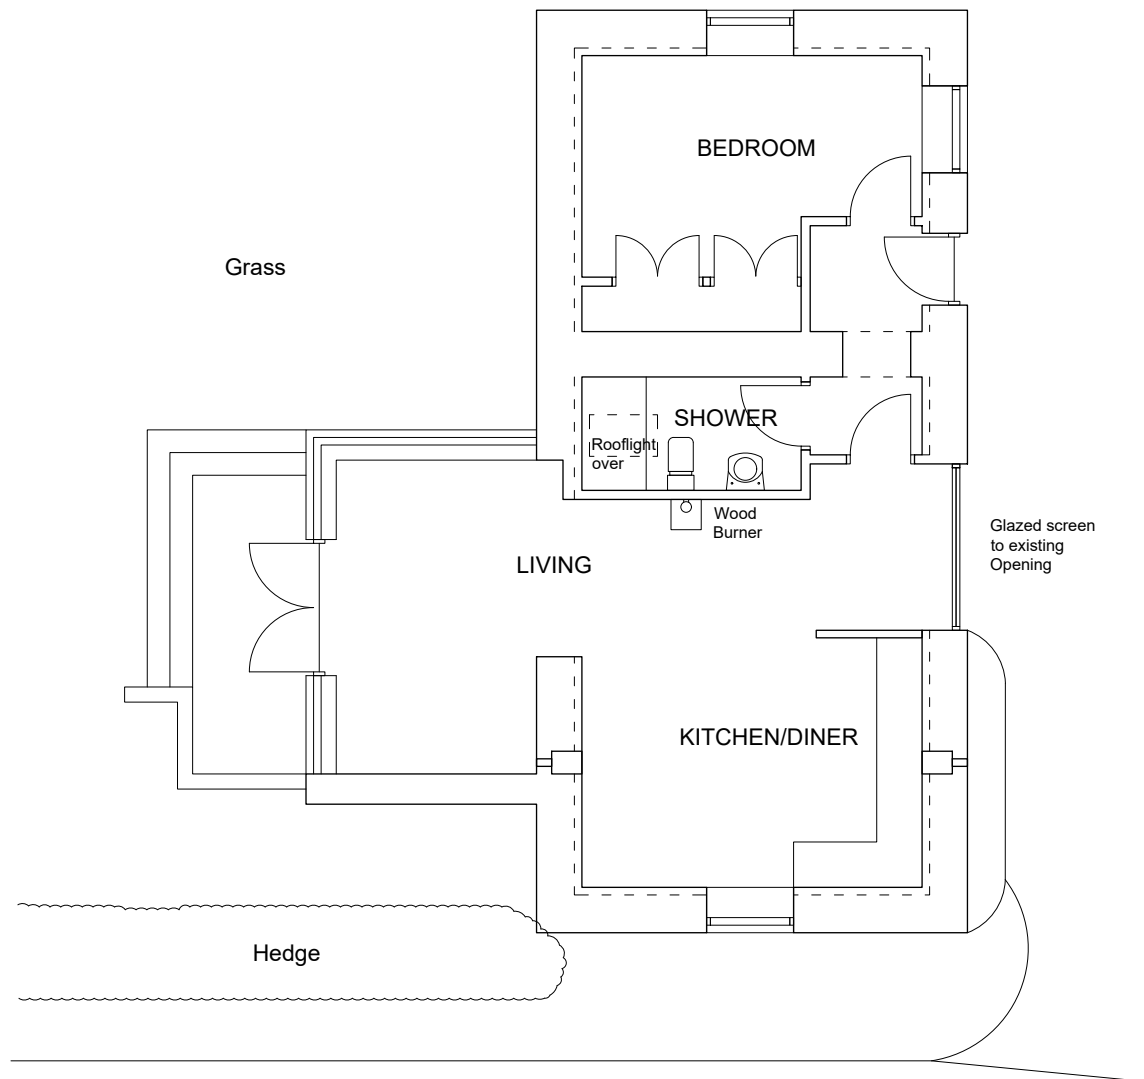


FLOOR PLAN




EAST ELEVATION




WEST ELEVATION

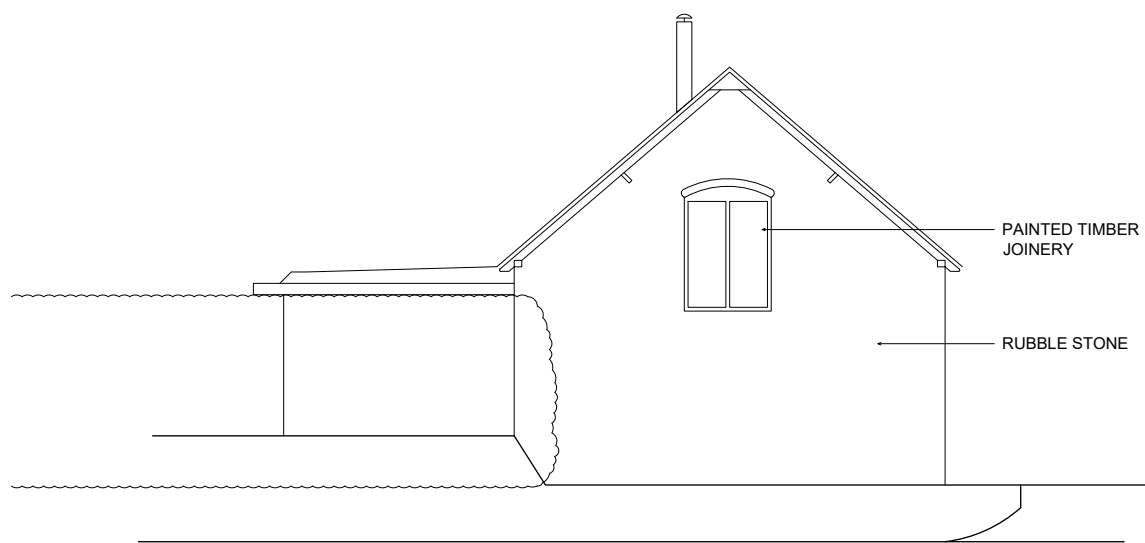

SOUTH ELEVATION

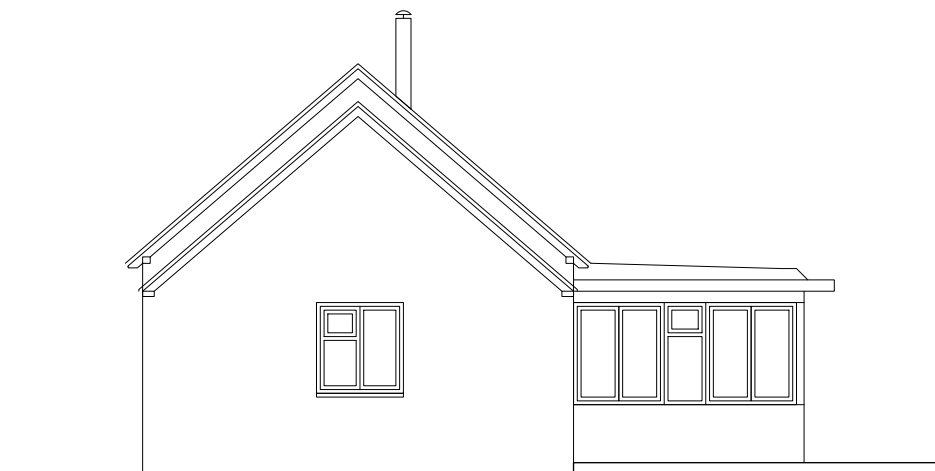

NORTH ELEVATION

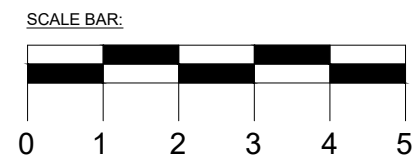

DRAWING NAME:	
Floor Plan & Elevations	
DRAWN BY:	
PROJECT NAME:	
Date: 02/26/2026	
Drawing Number: TSB 003	
SCALE: 1:100 @ A3	
Sheet Number:	
A103	
POUND HALL FARM (THE STONE BARN)	