

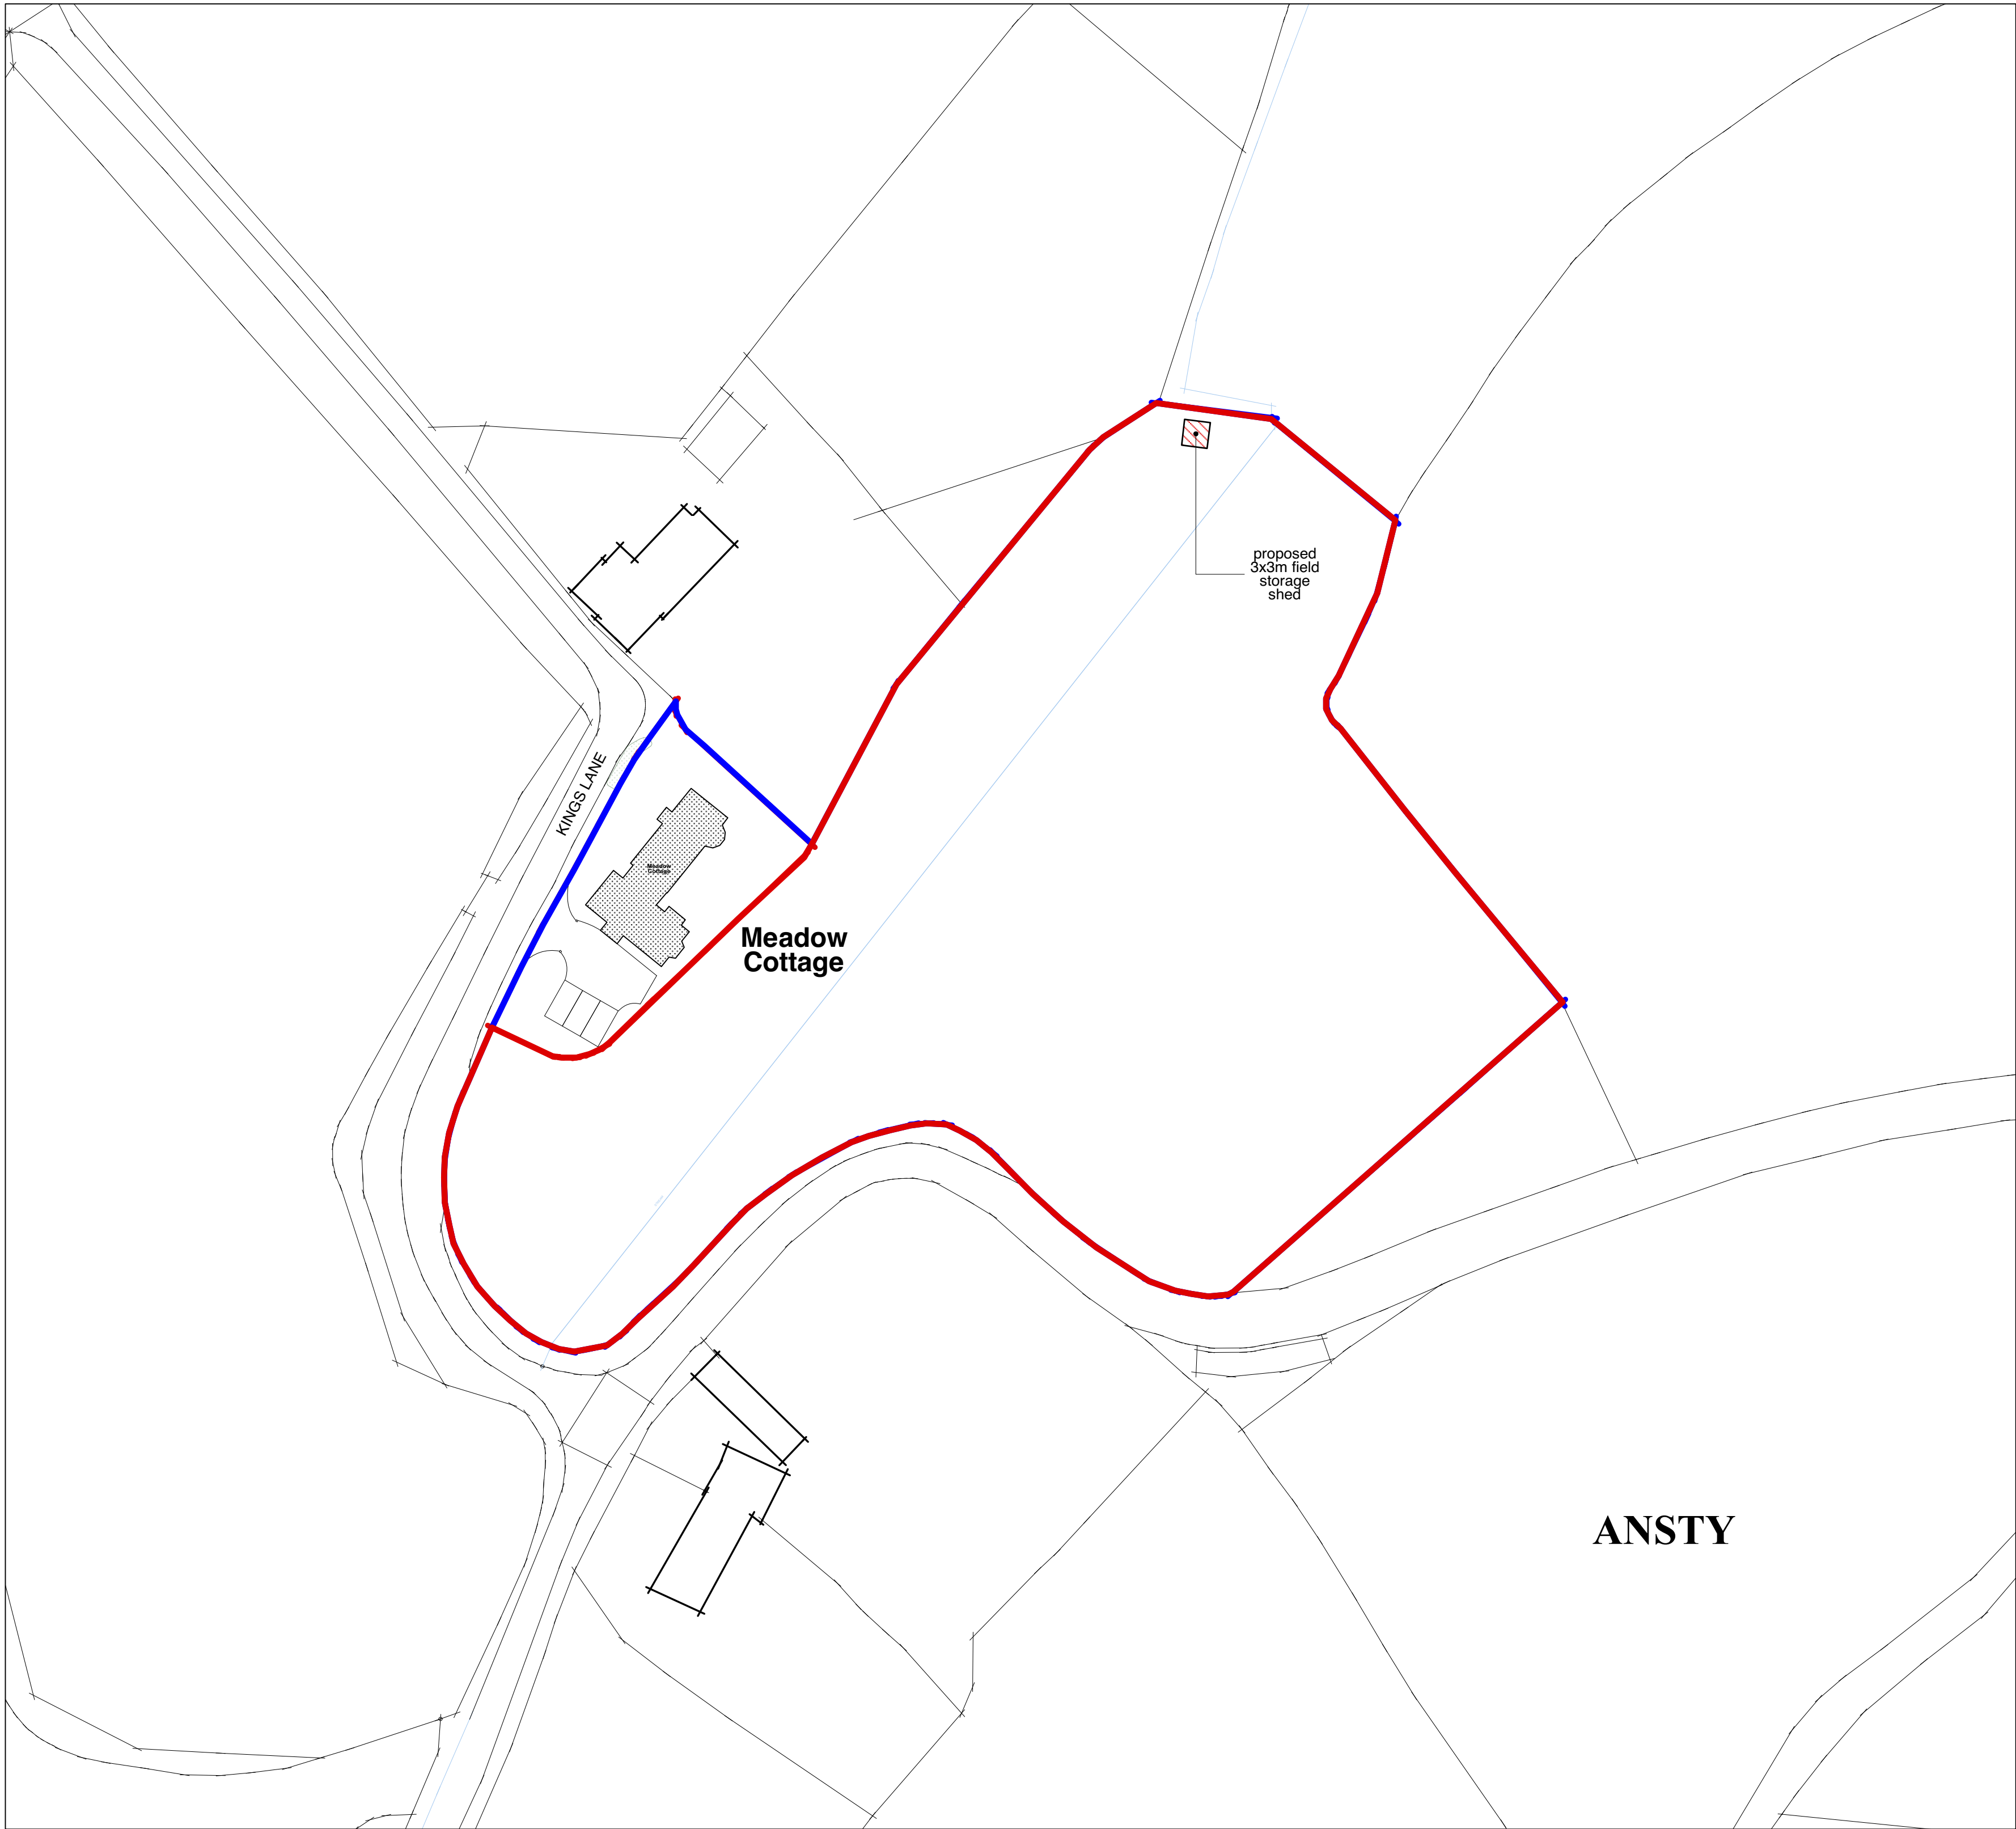
 


Site Plan:

 


Location Map:

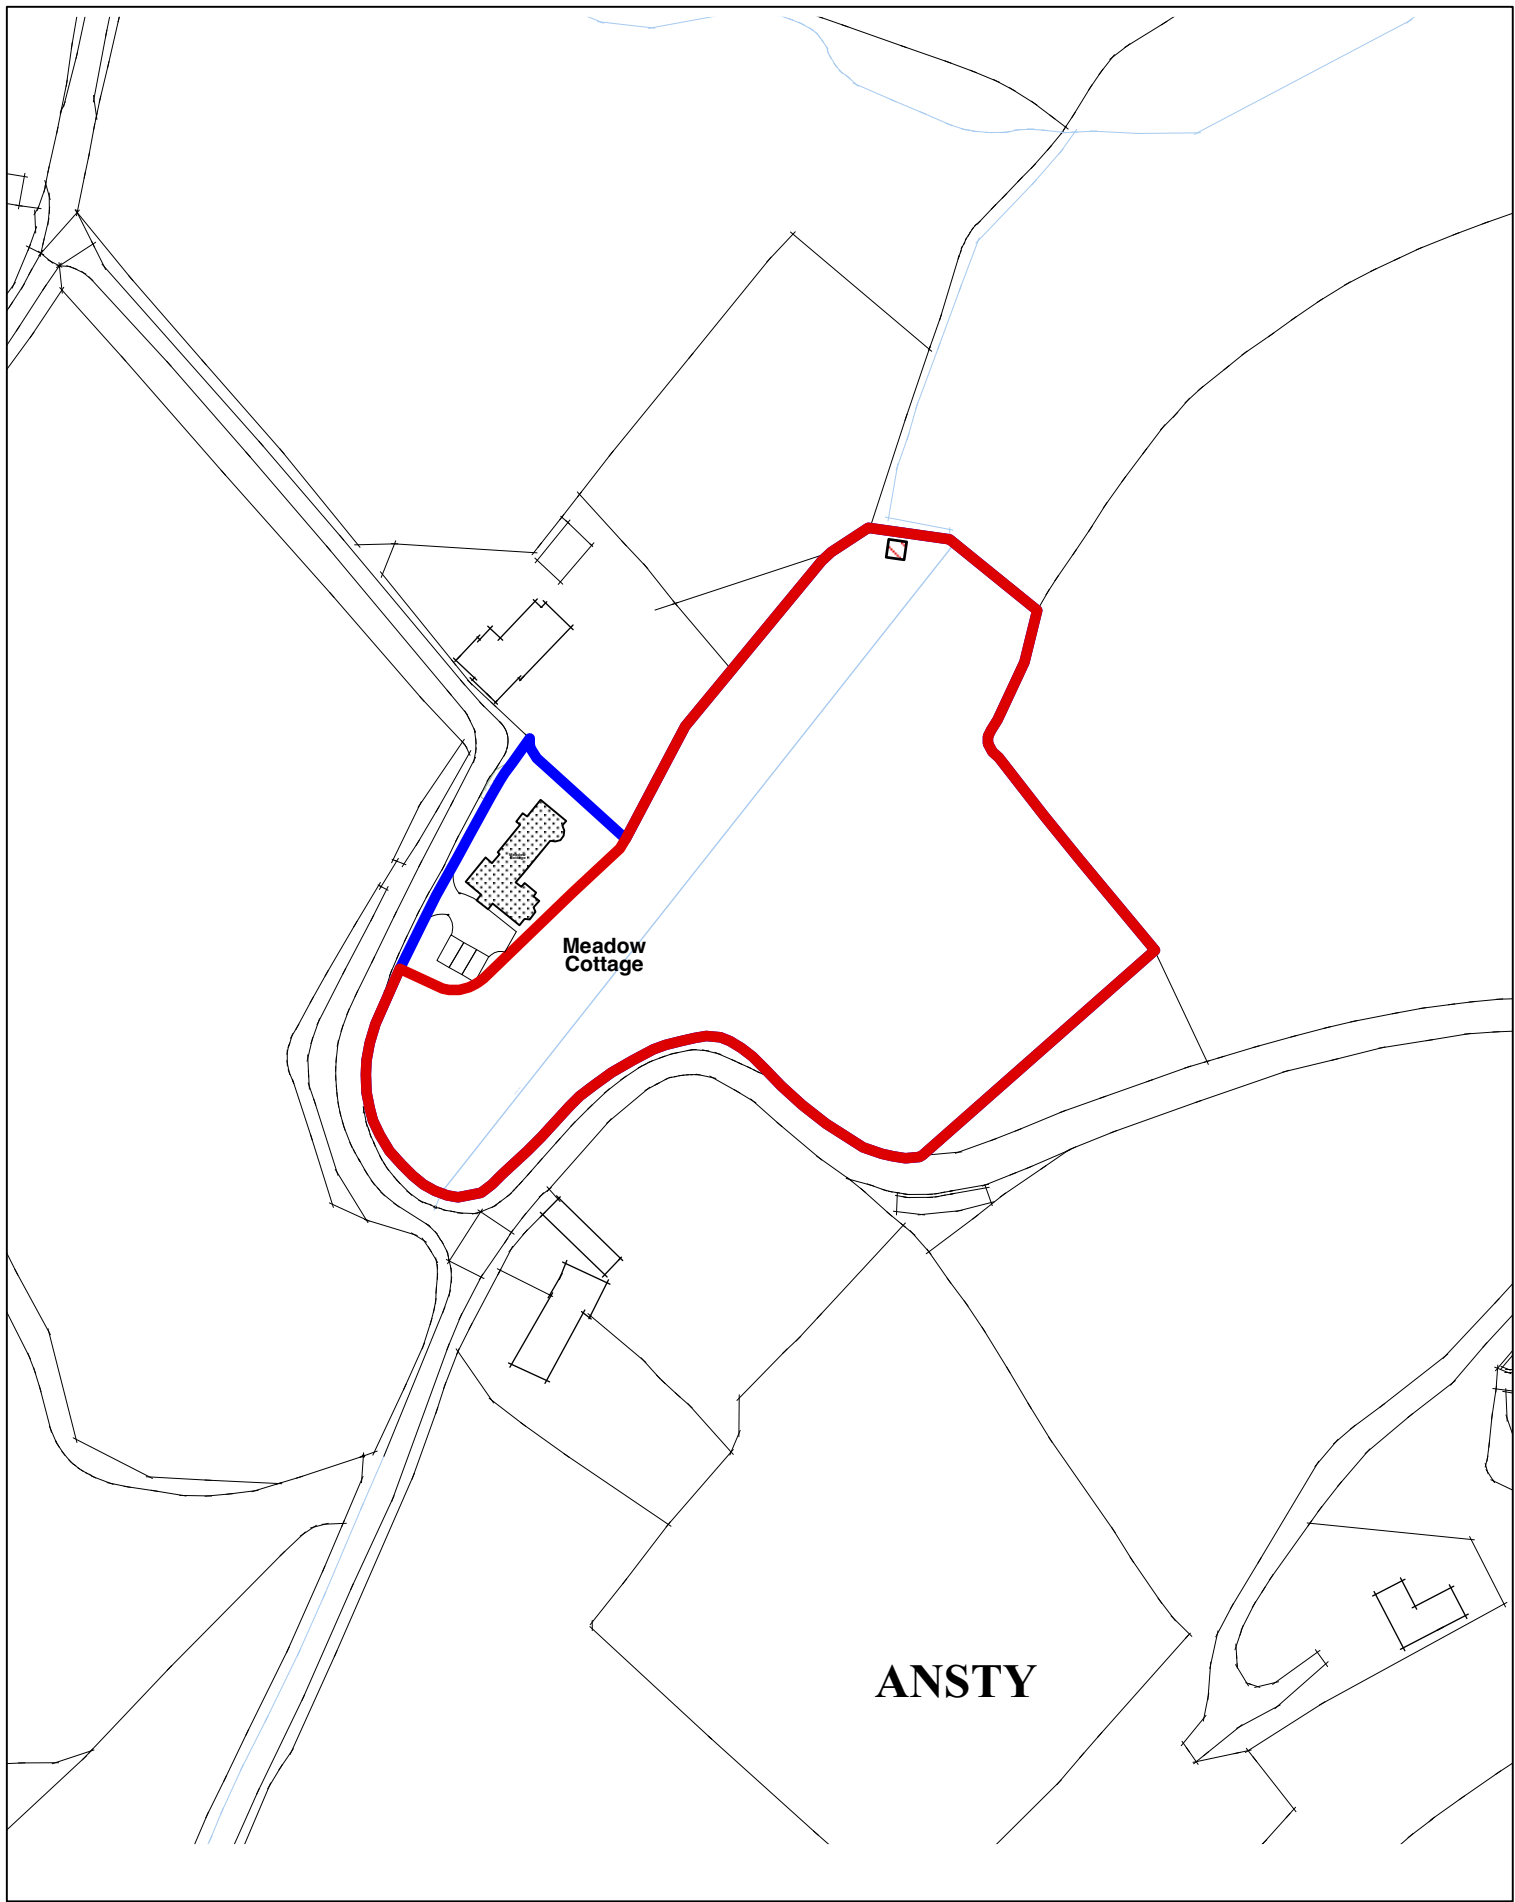

KEY:

- = existing building fabric
- = proposed building fabric
- = proposed demolitions

THESE DRAWINGS ARE FOR PLANNING PURPOSES ONLY  
ALL MEASUREMENTS MUST BE CHECKED ON SITE.  
THESE DRAWINGS ARE NOT FOR CONSTRUCTION

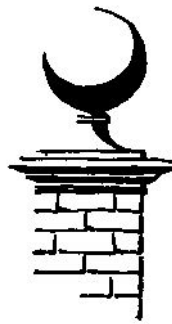

**TFH REEVE**

ARCHITECTURAL DESIGN · CONSULTANCY  
SURVEYS · RESTORATION  
CONSERVATION EXPERTISE

Tel: 01747 828677

DONHEAD MILL  
DONHEAD ST ANDREW  
SHAFTESBURY  
DORSET SP7 9EP

FAX: 01747 829205  
e-mail: mail@dalbyreeve.co.uk

CLIENT: Mr & Mrs Oliver Jackman  
JOB: Meadow Cottage, King's Lane, Ansty,  
Salisbury, Wiltshire, SP3 5QA

SCALE: as shown  
DATE: 08/2022  
DRAWN: TFR  
CHECKED: TFR

DWG: Site Plan and Location Map - Field Shed

DWG N°: 1484/31A