




FLOOR PLAN

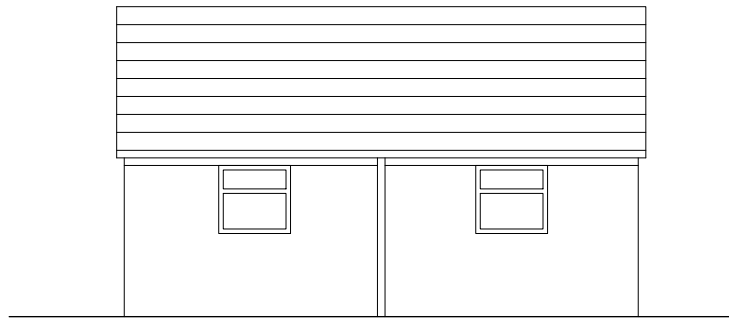


NORTH ELEVATION

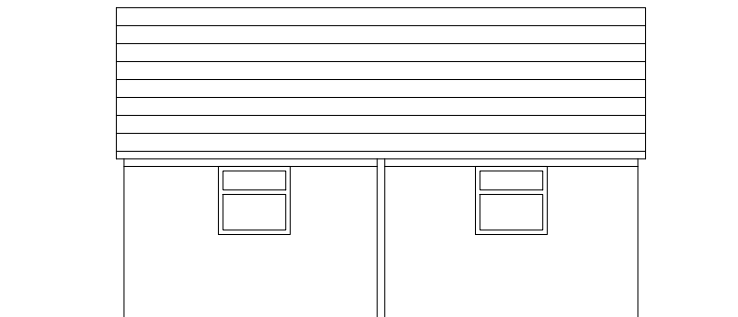


SOUTH (ROAD) ELEVATION

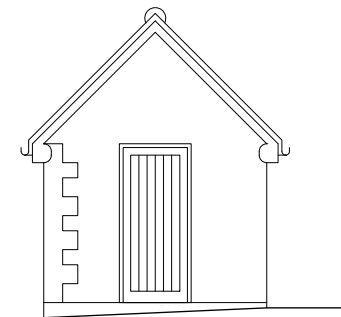

EAST ELEVATION

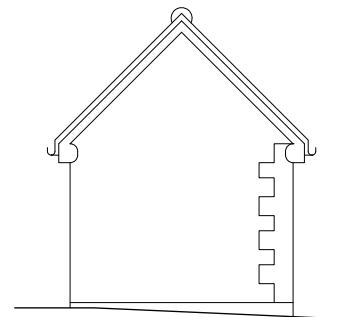

WEST ELEVATION

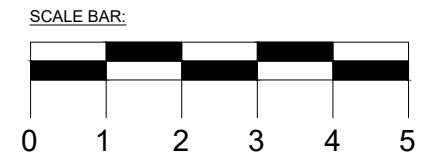

DRAWING NAME:	
Floor Plan & Elevations	
DRAWN BY:	
PROJECT NAME:	Date: 02/26/2026
	Drawing Number: TTB 003
	SCALE: 1:100 @ A3
	Sheet Number:
POUND HALL FARM (THE TINY BARN)	
A103	