





South elevation 1:50



North elevation

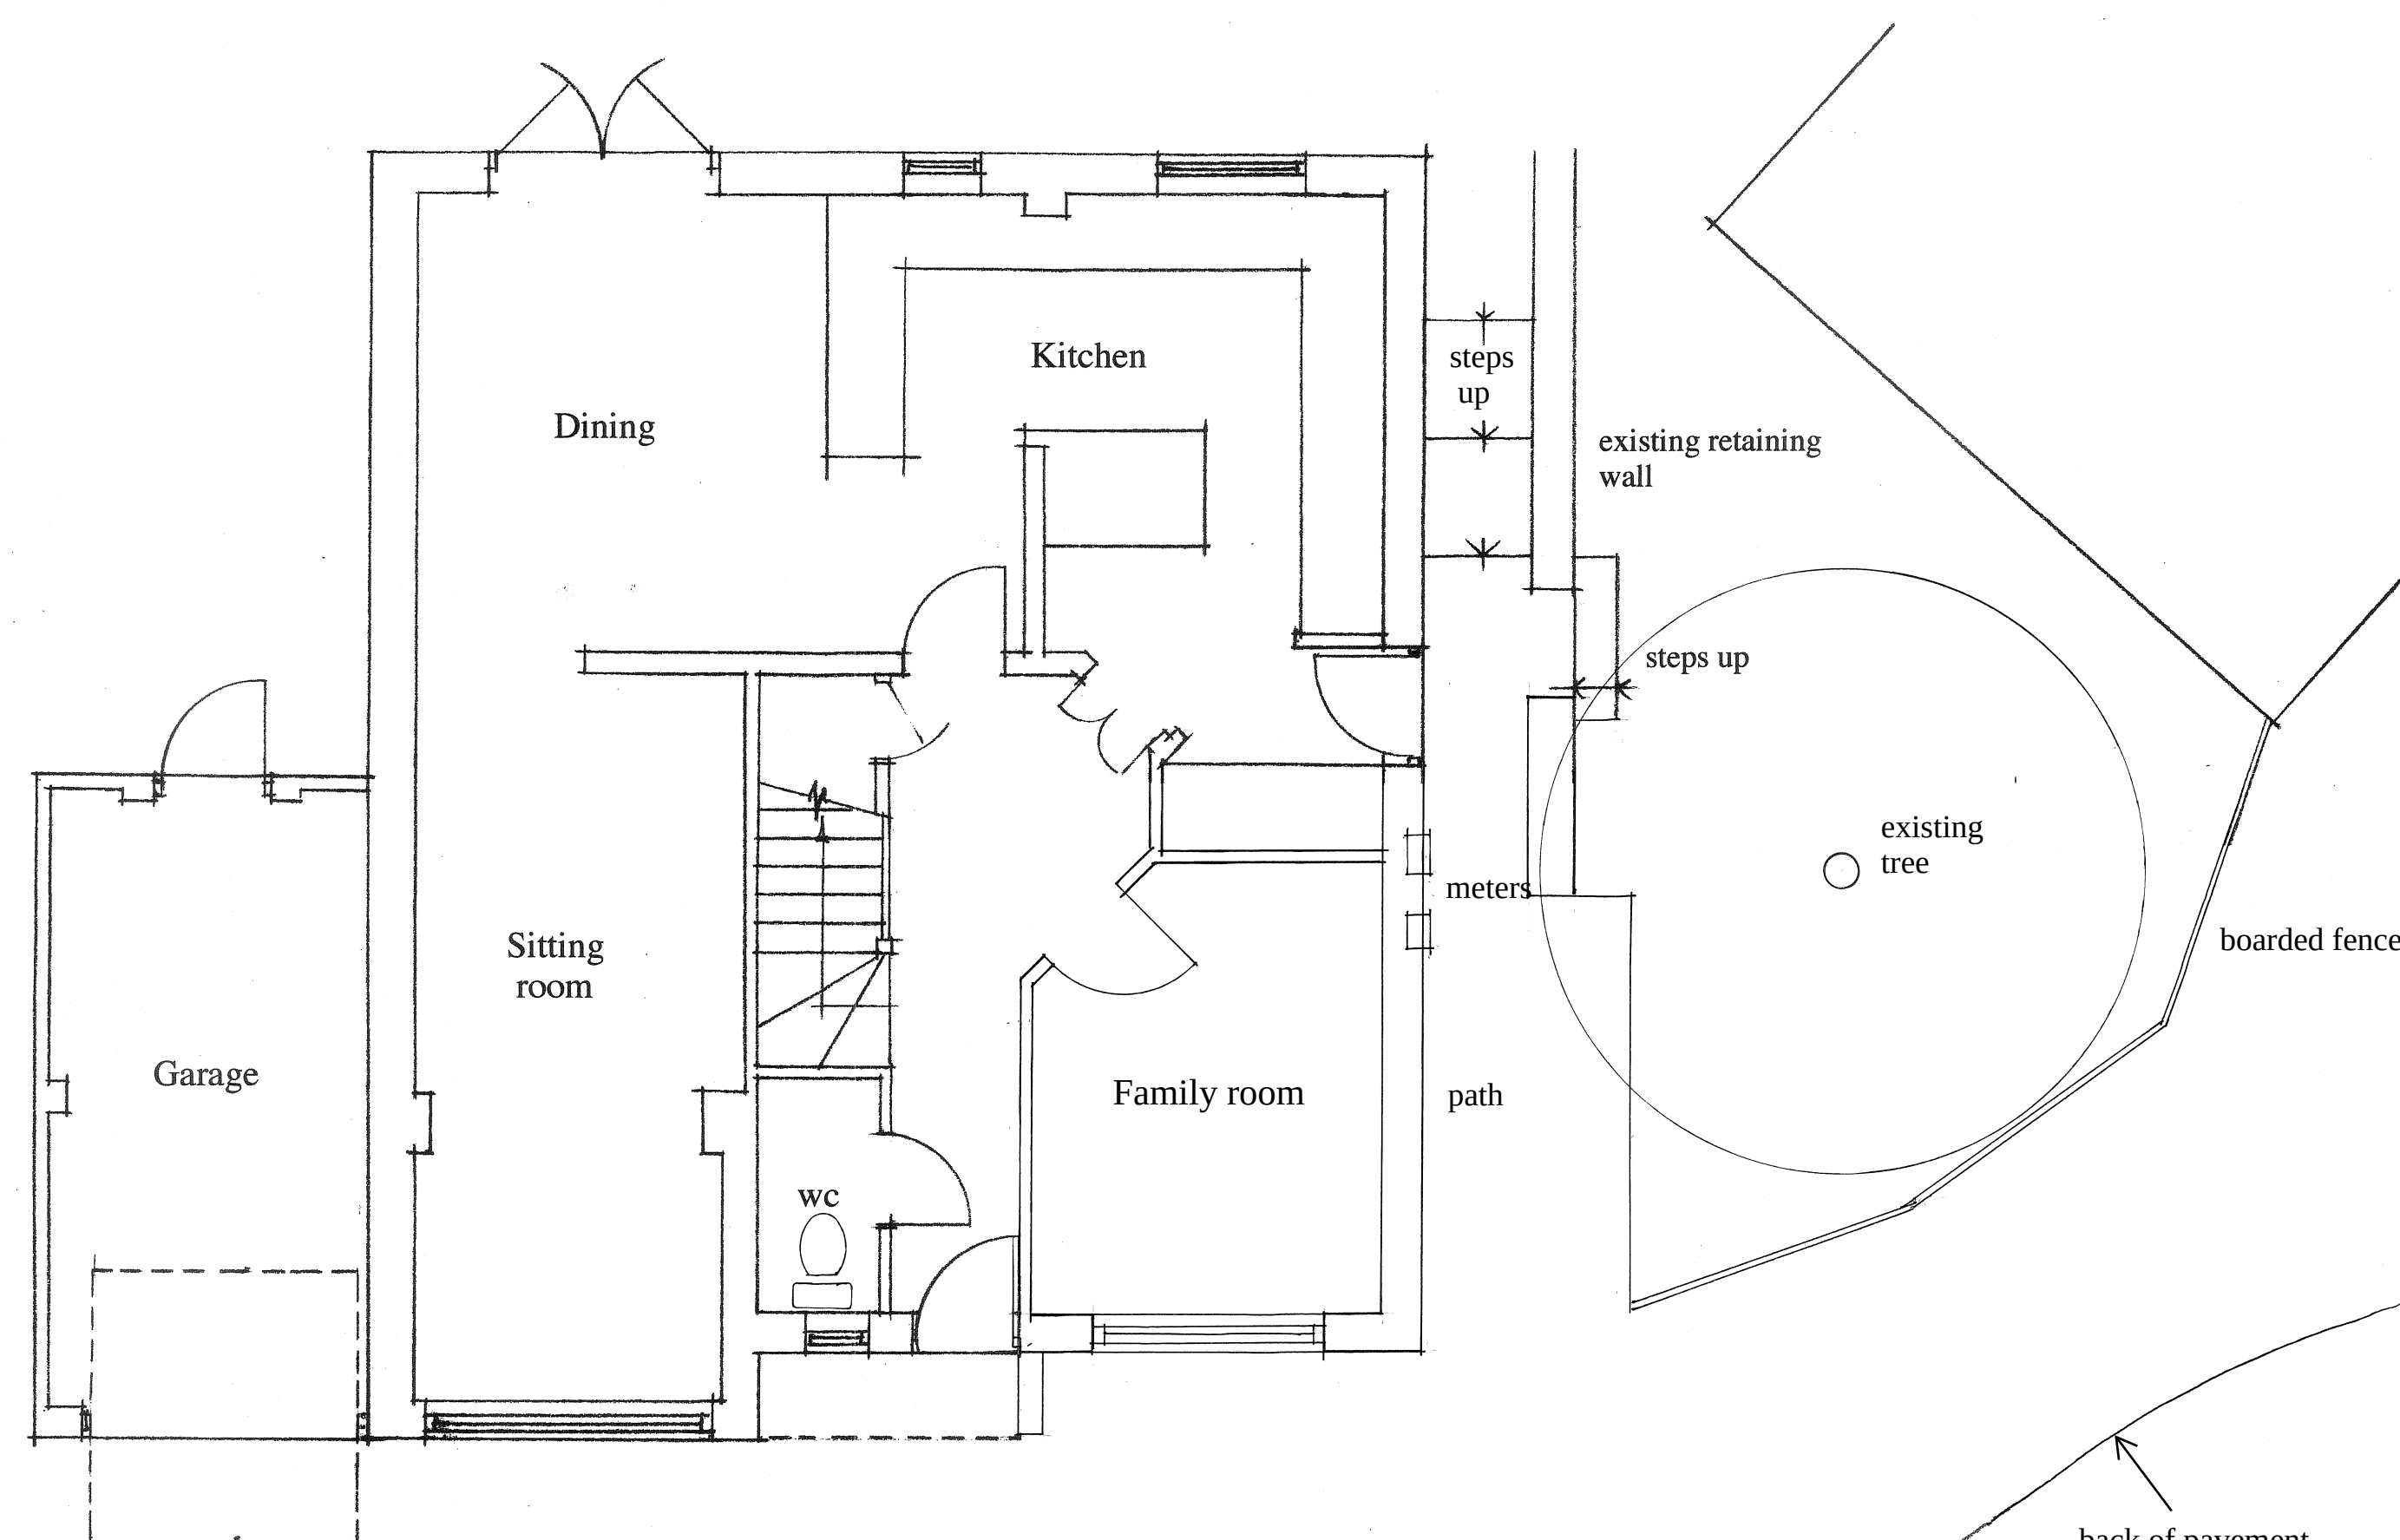

Existing Ground Floor Plan 1:50

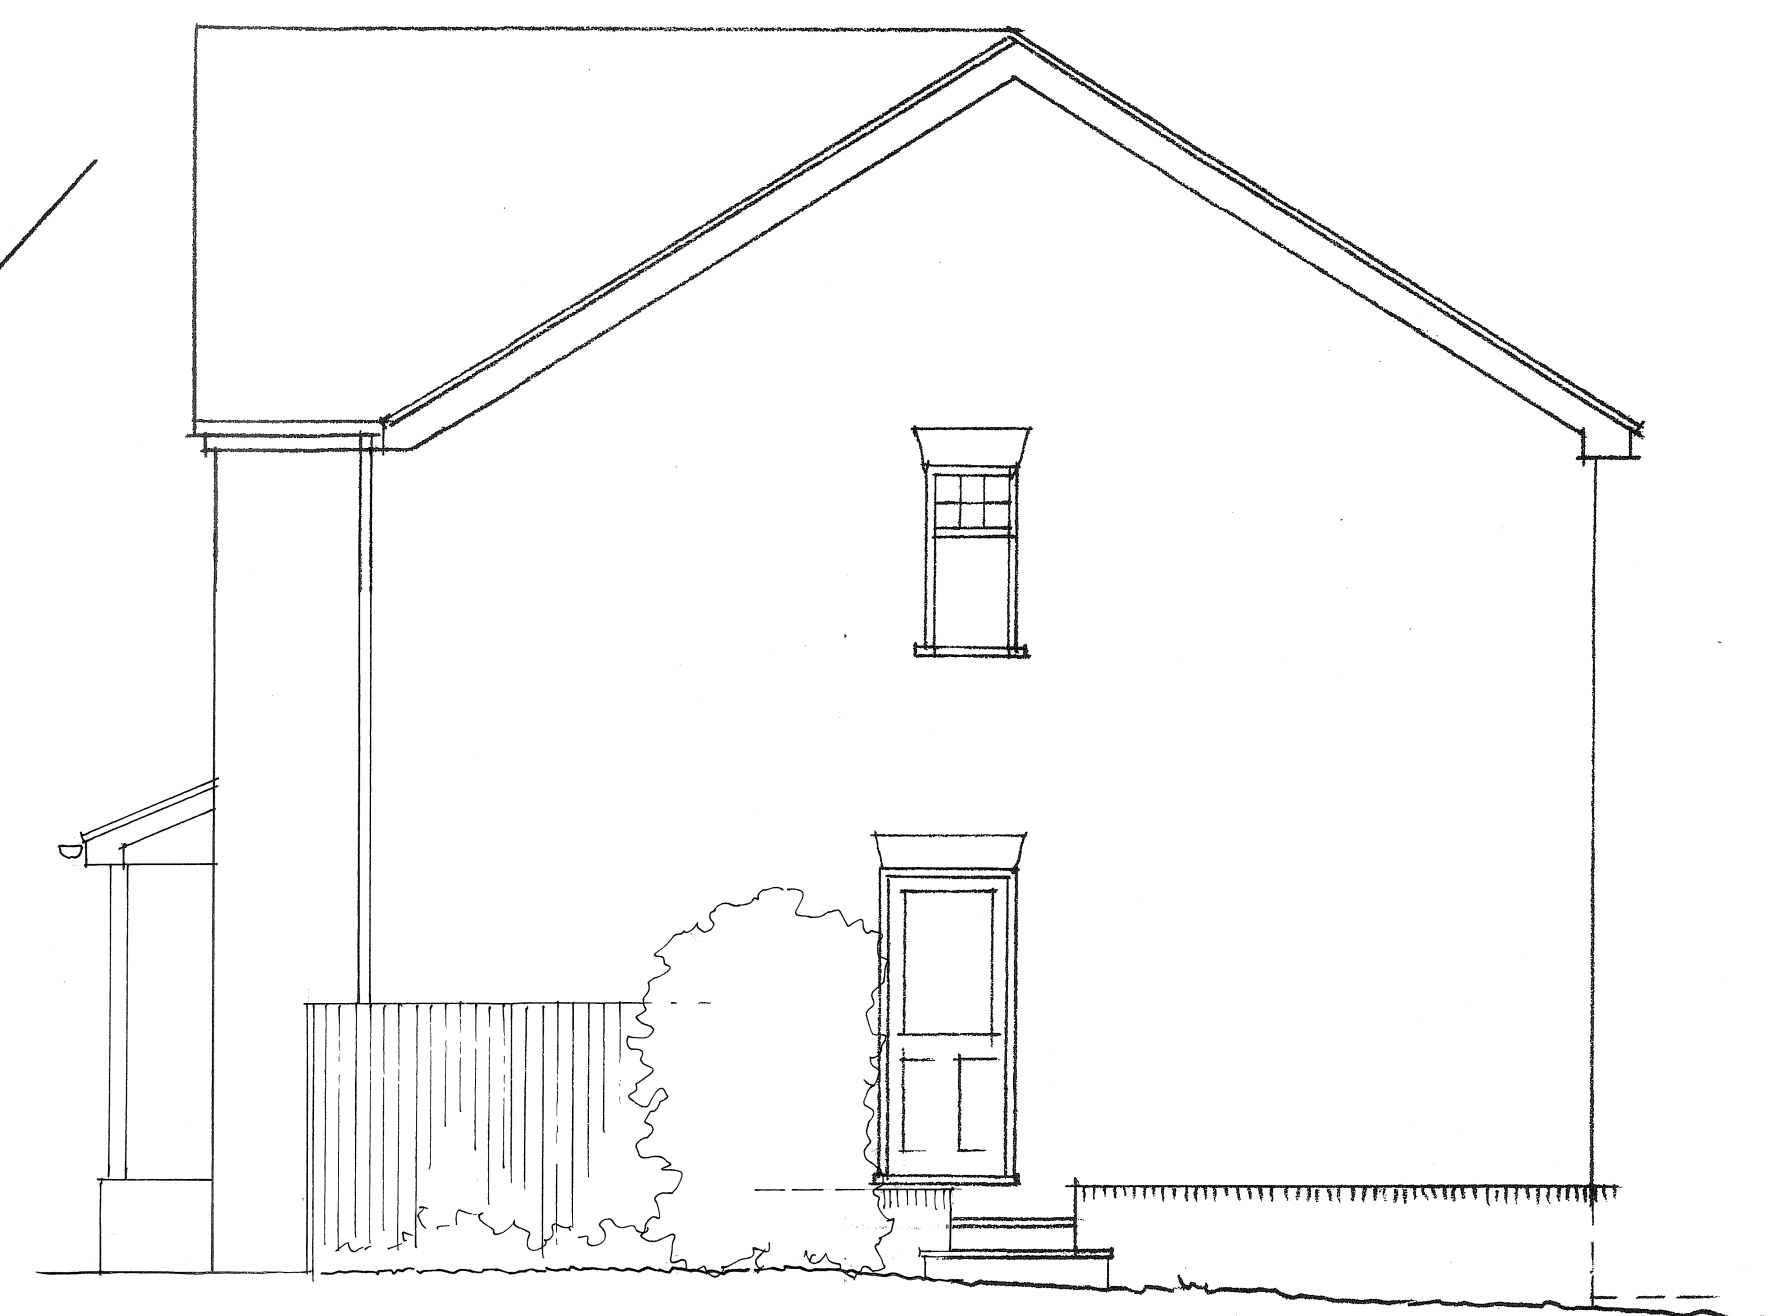

East elevation

Rev A 01/03/2026: Bay window amended.
Roof pitch adjusted

Client: Mr & Mrs R Hatch
Job: Proposed extension
18 Lime Kiln Way
Salisbury

Dwg: Existing plans and elevations
Scale: 1:50 Date: Jan 2026
Dwg No. 1153/ 01

Mackenzie Osborn Design
Architecture Conservation Planning

Tel: 01722 324798 Mob: 07818 453626
e-mail: mackenzieosborn@btinternet.com
Web: mackenzieosborn.design.com