




South elevation 1:50


Materials:
Walls: Red multi brick to match house
Roof: Brown concrete tile to match house
White upvc rainwater goods and windows to match existing.




North elevation

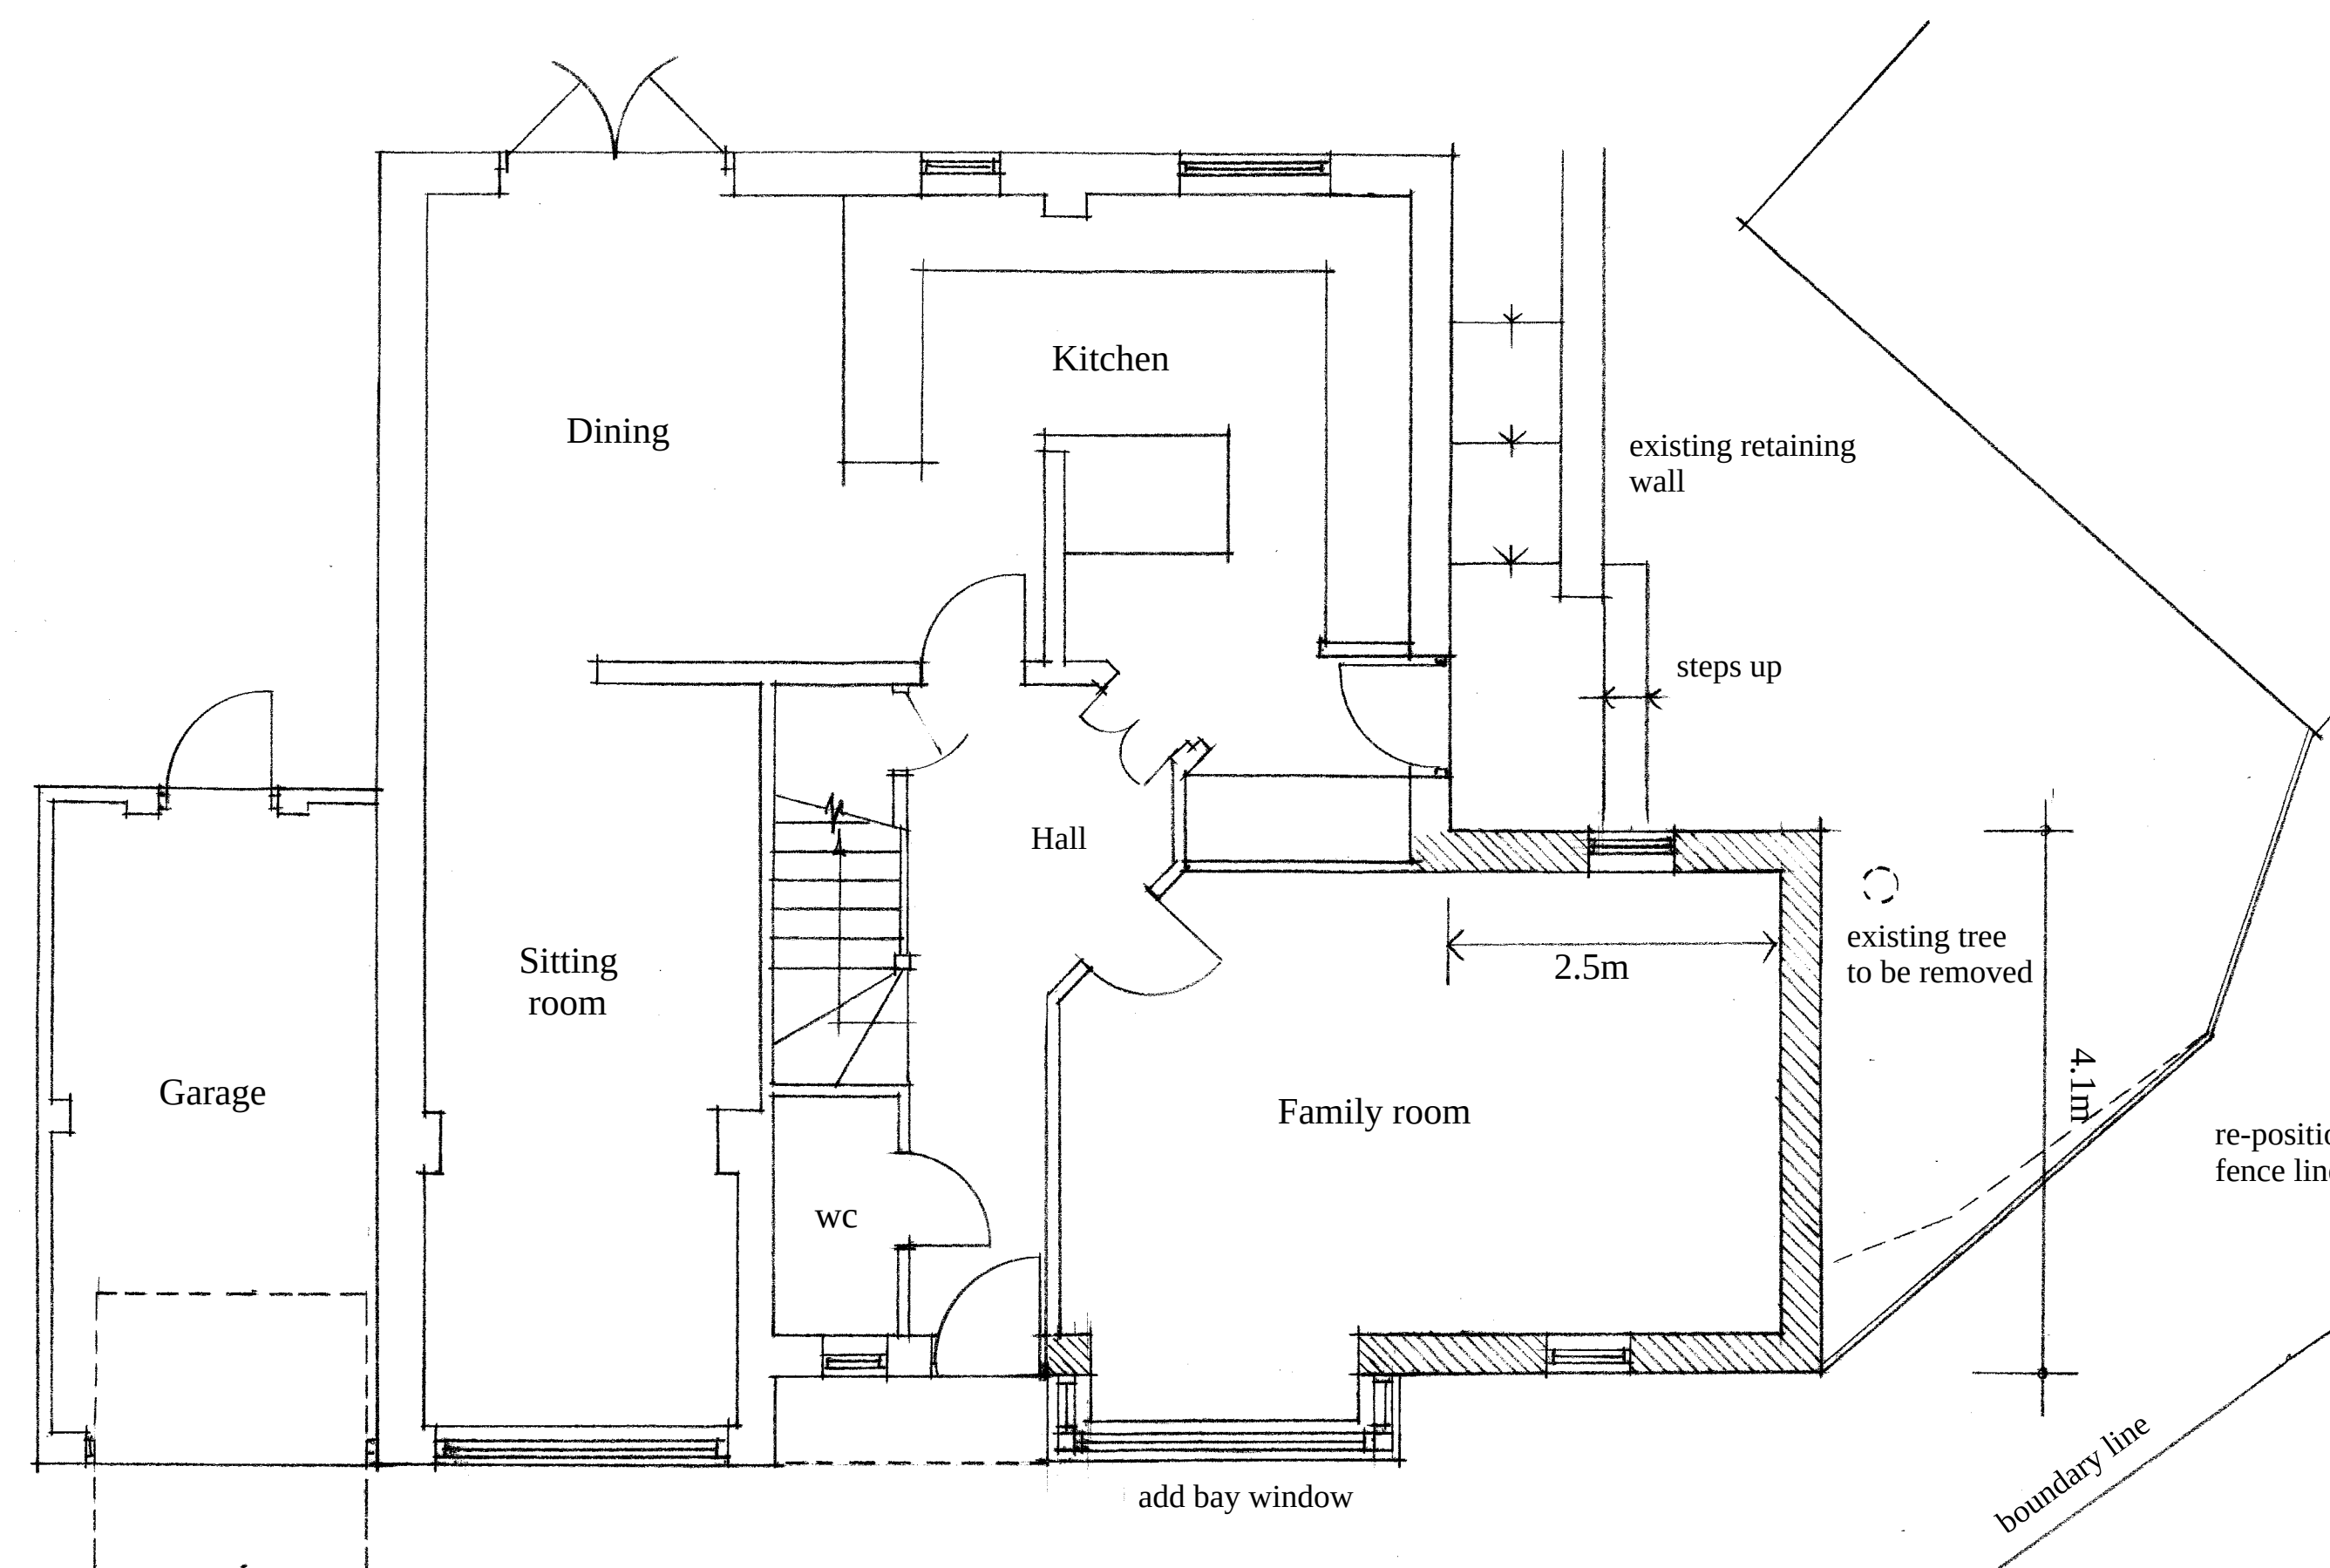

Proposed Ground Floor Plan 1:50

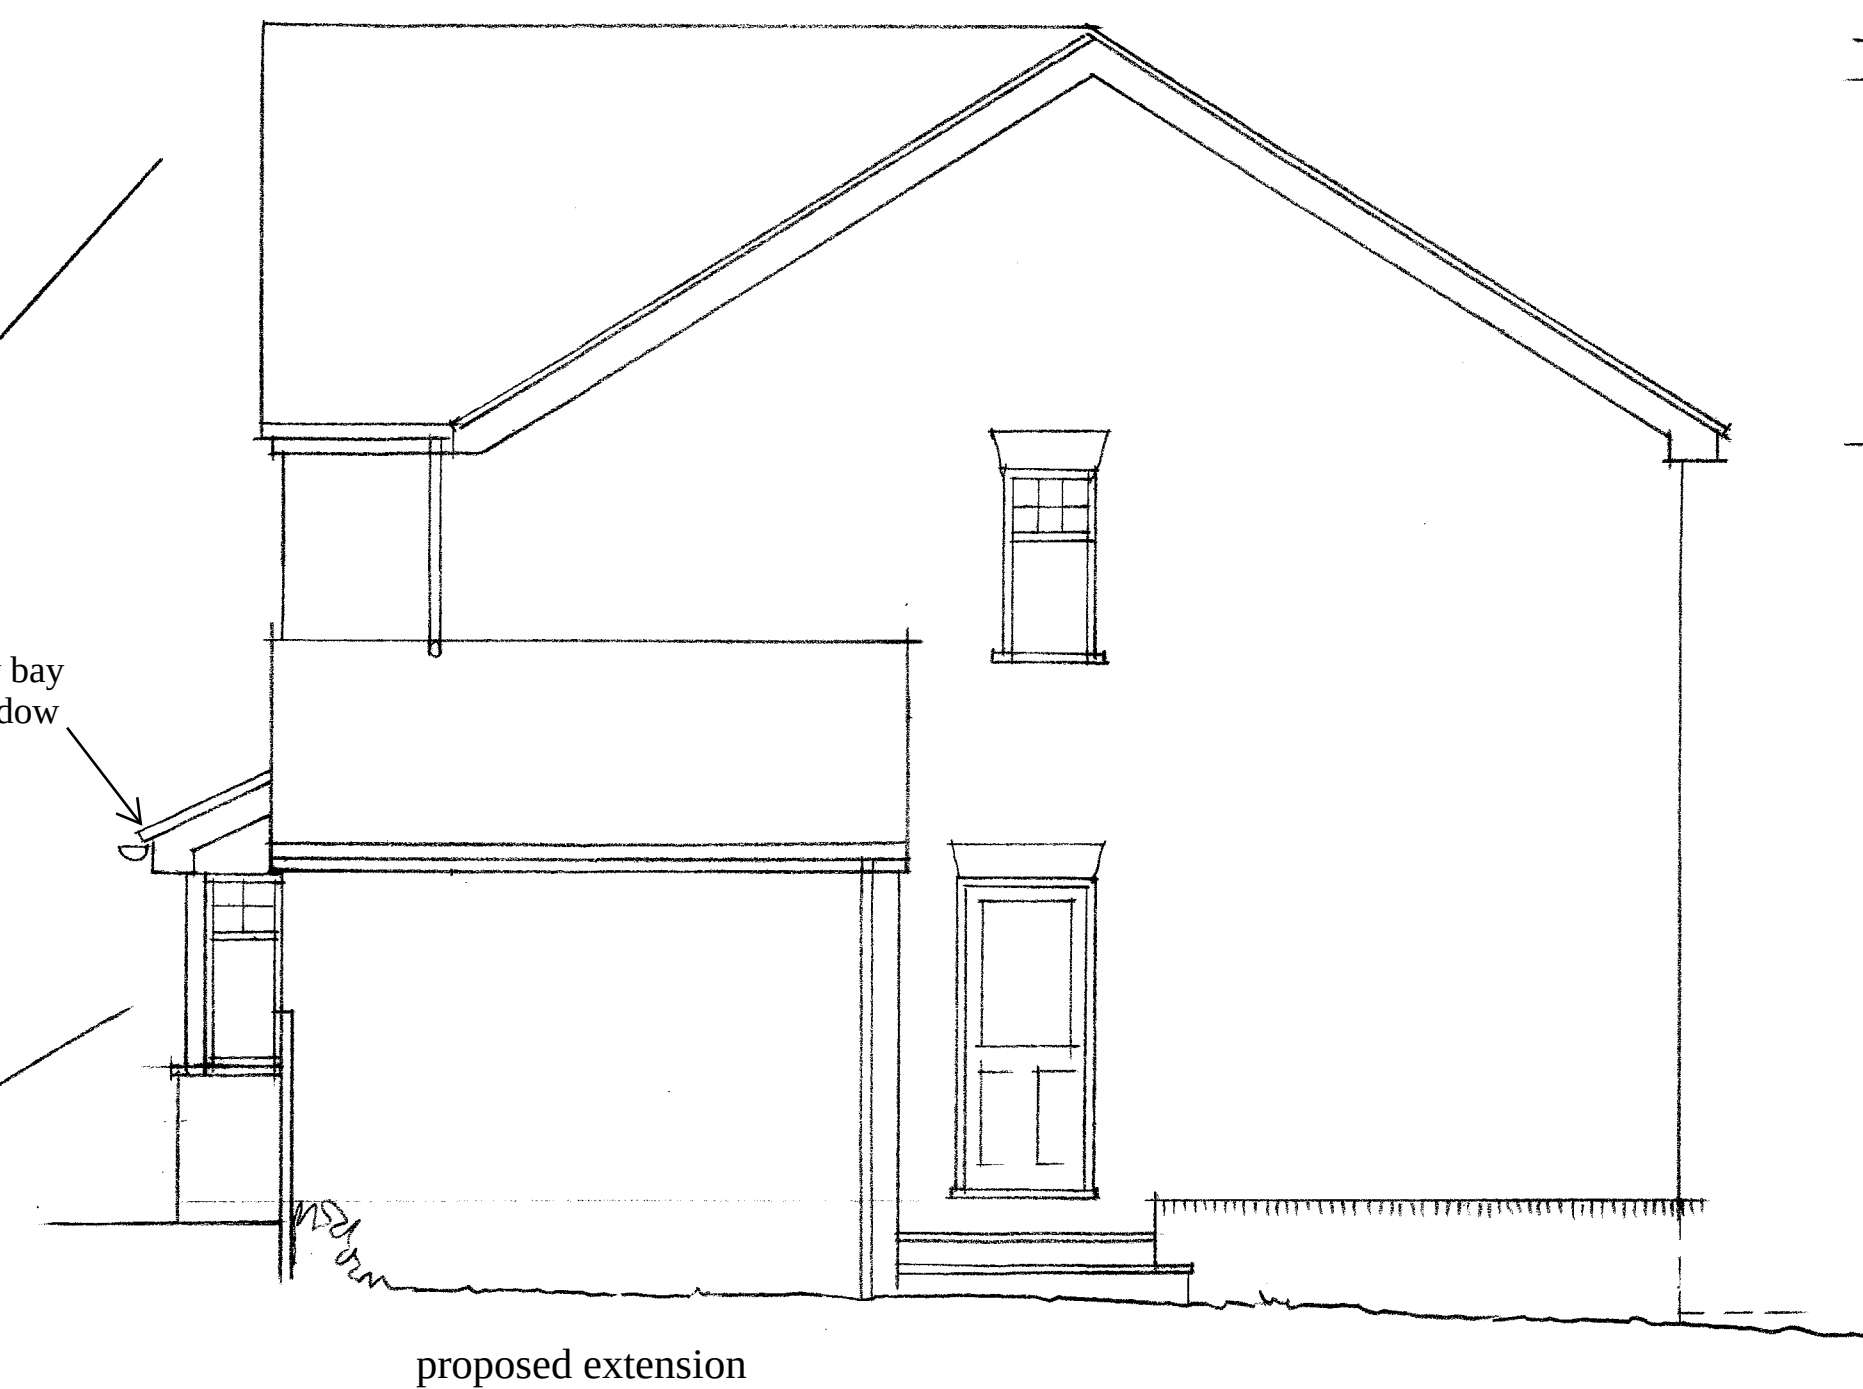

East elevation

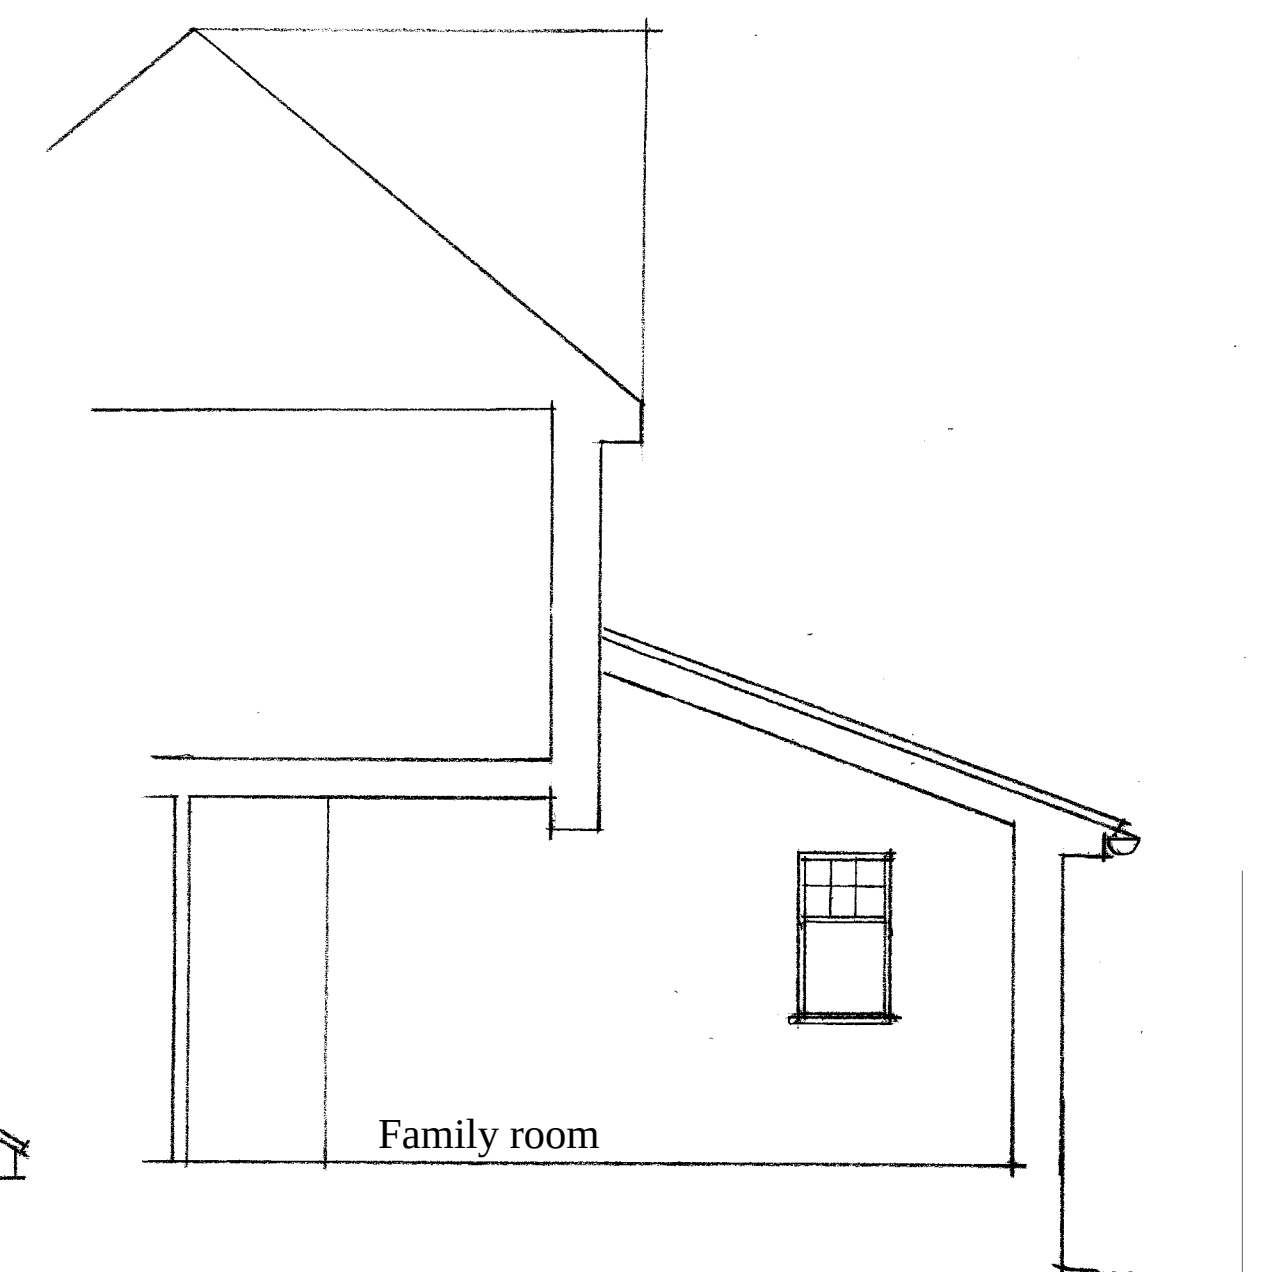

Section through extension 1:50

Rev A 01/03/2026: Bay window amended.
Roof pitch adjusted

Client: Mr& Mrs R Hatch
Job: Proposed extension
18 Lime Kiln Way
Salisbury

Dwg: Proposed plans and elevations
Scale: 1:50 Date: Jan 2026
Dwg No. 1153/02A

Mackenzie Osborn Design
Architecture Conservation Planning

Tel: 01722 324798 Mob: 07818 453026

e-mail: mackenzieosborn@btinternet.com

Web: mackenzieosborn.com

0 1 2 3m