

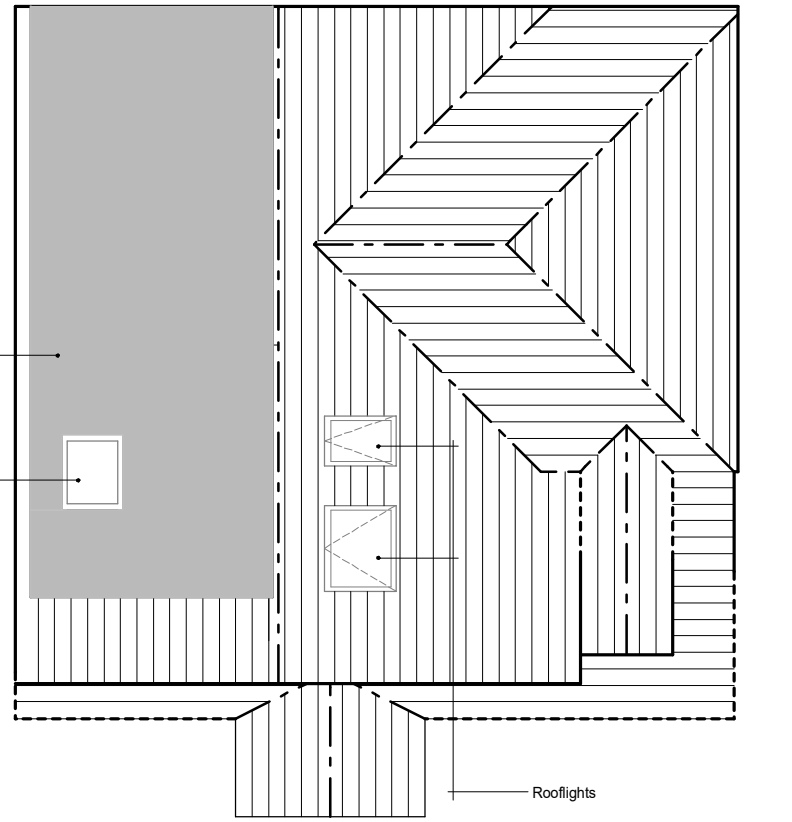



Proposed Elevations

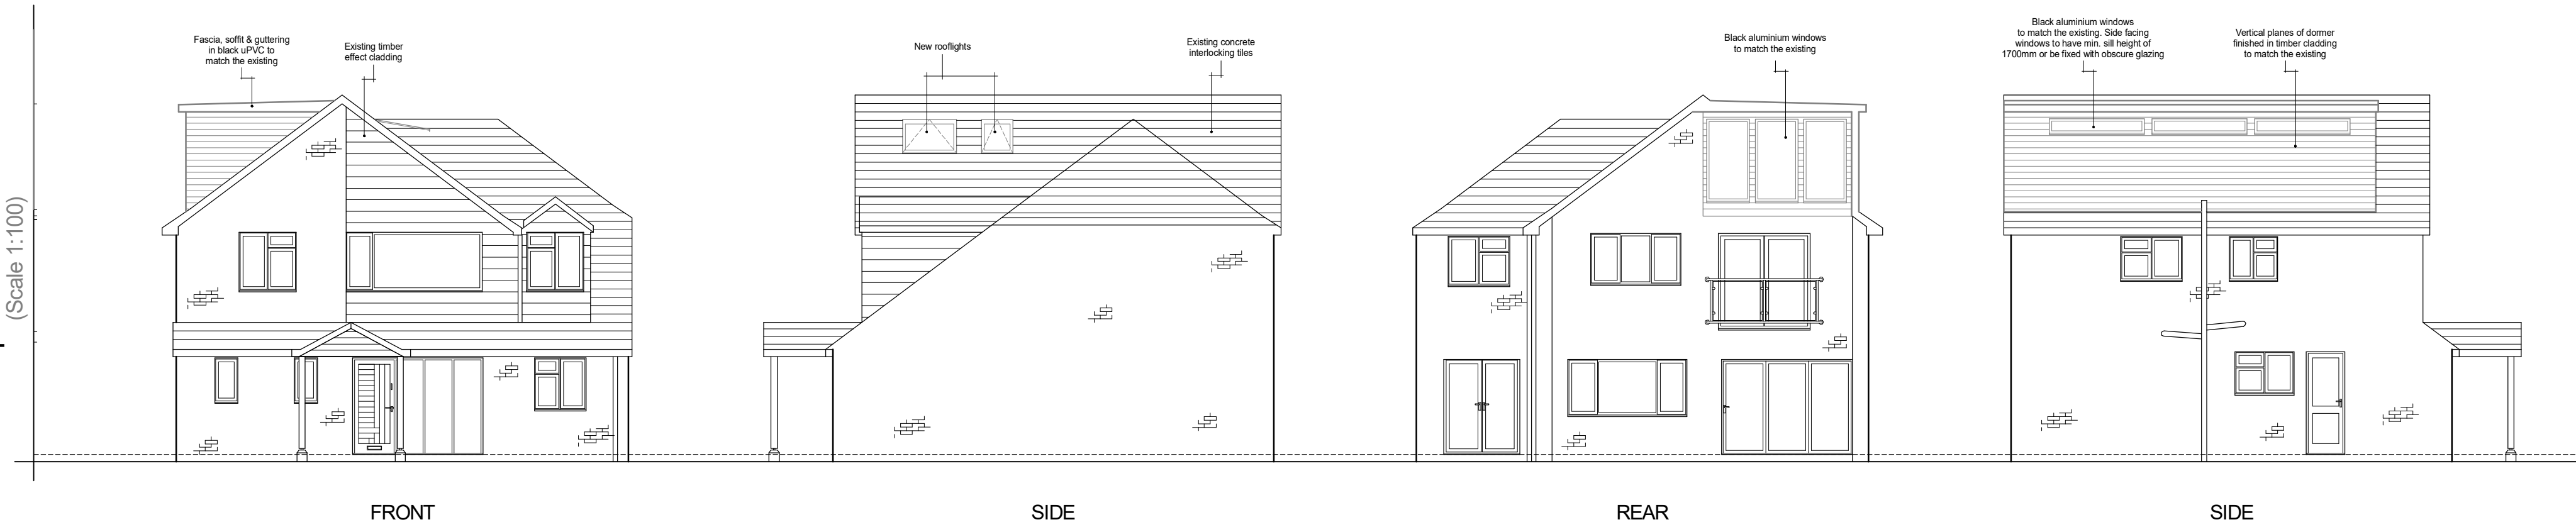


Proposed Roof Plan
(Scale 1:100)

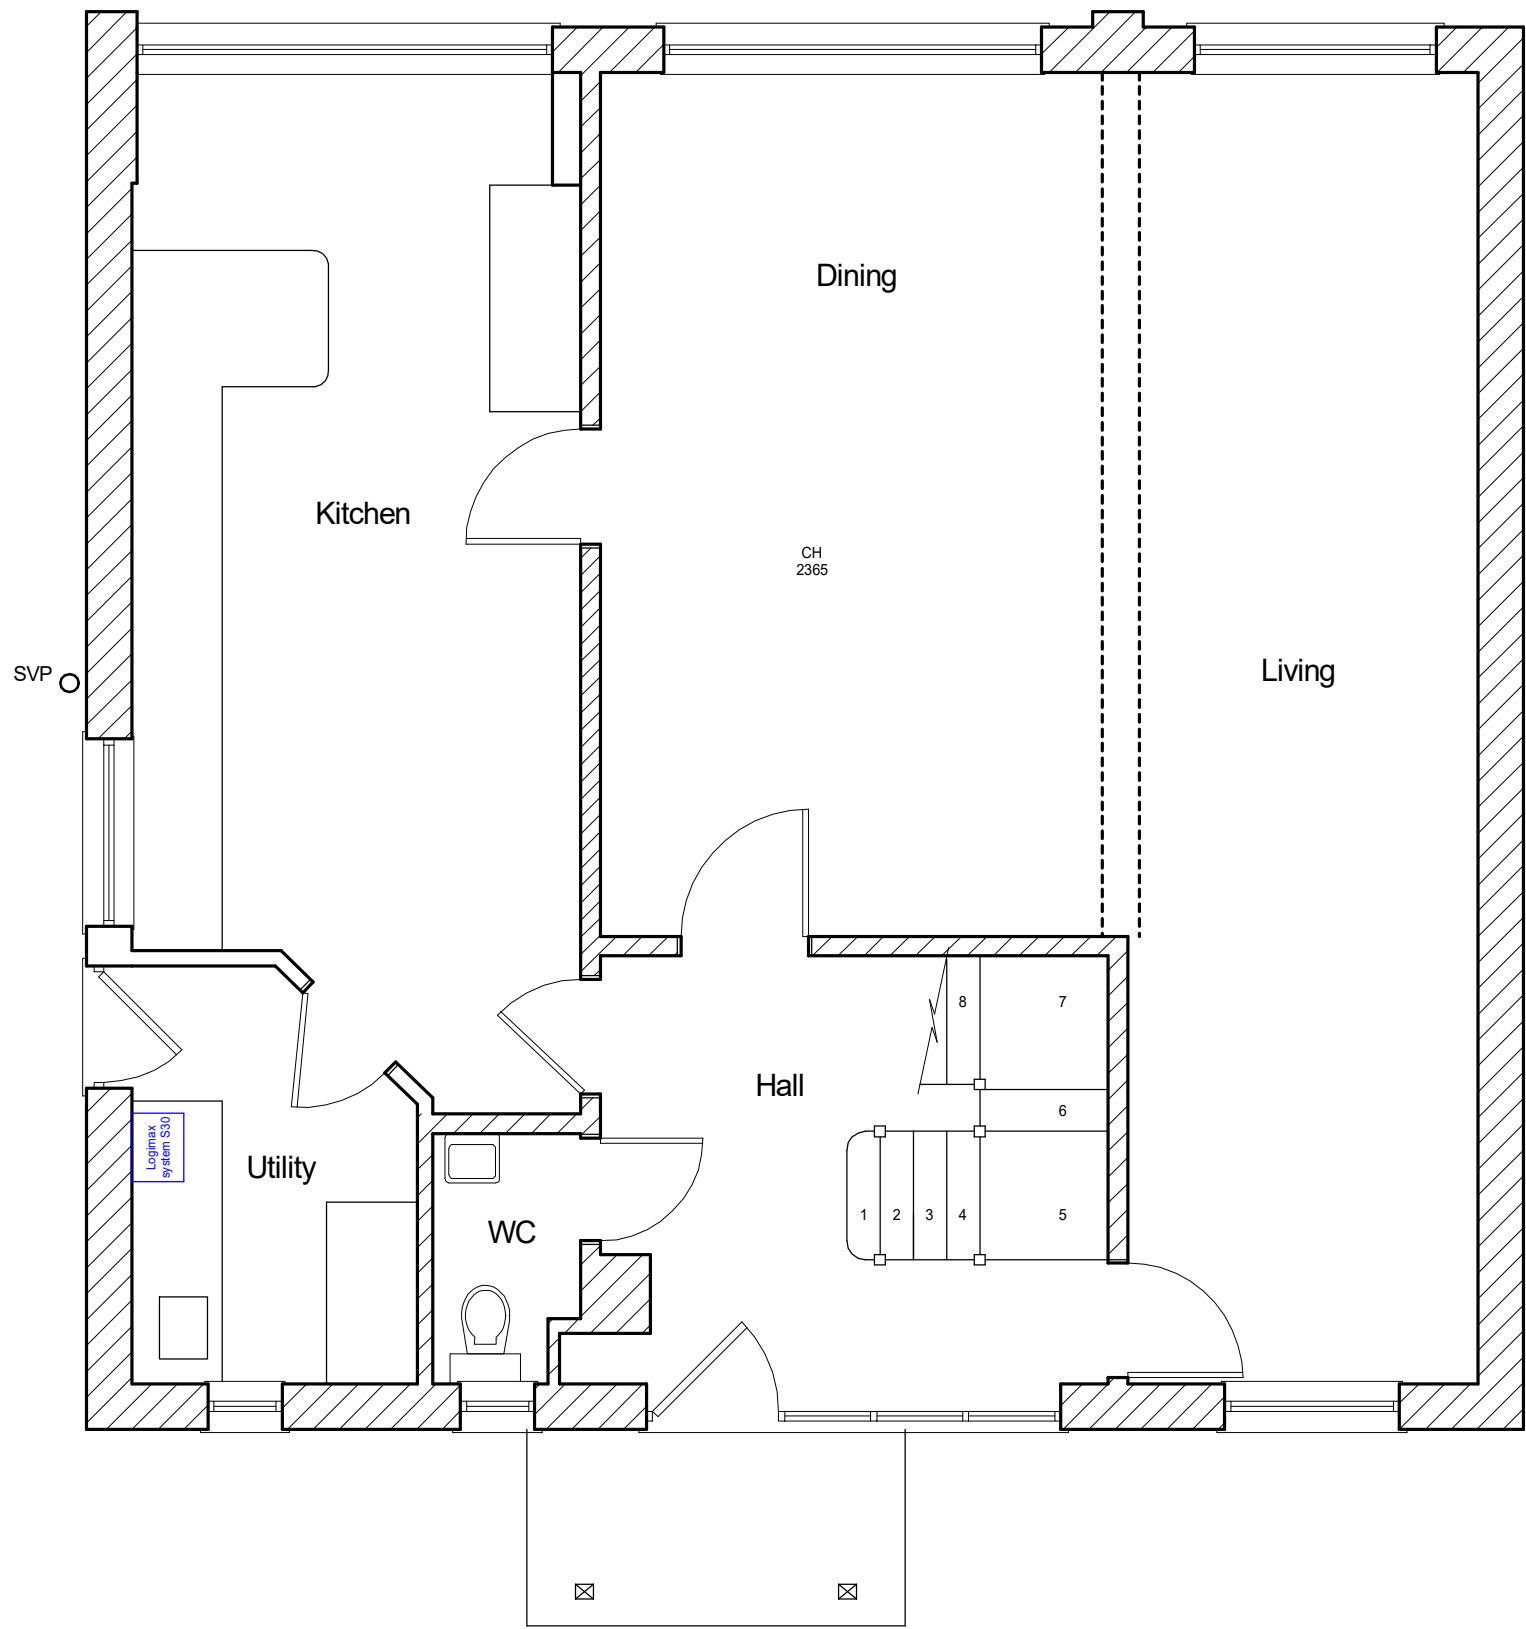


Proposed Ground Floor
(Scale 1:50)

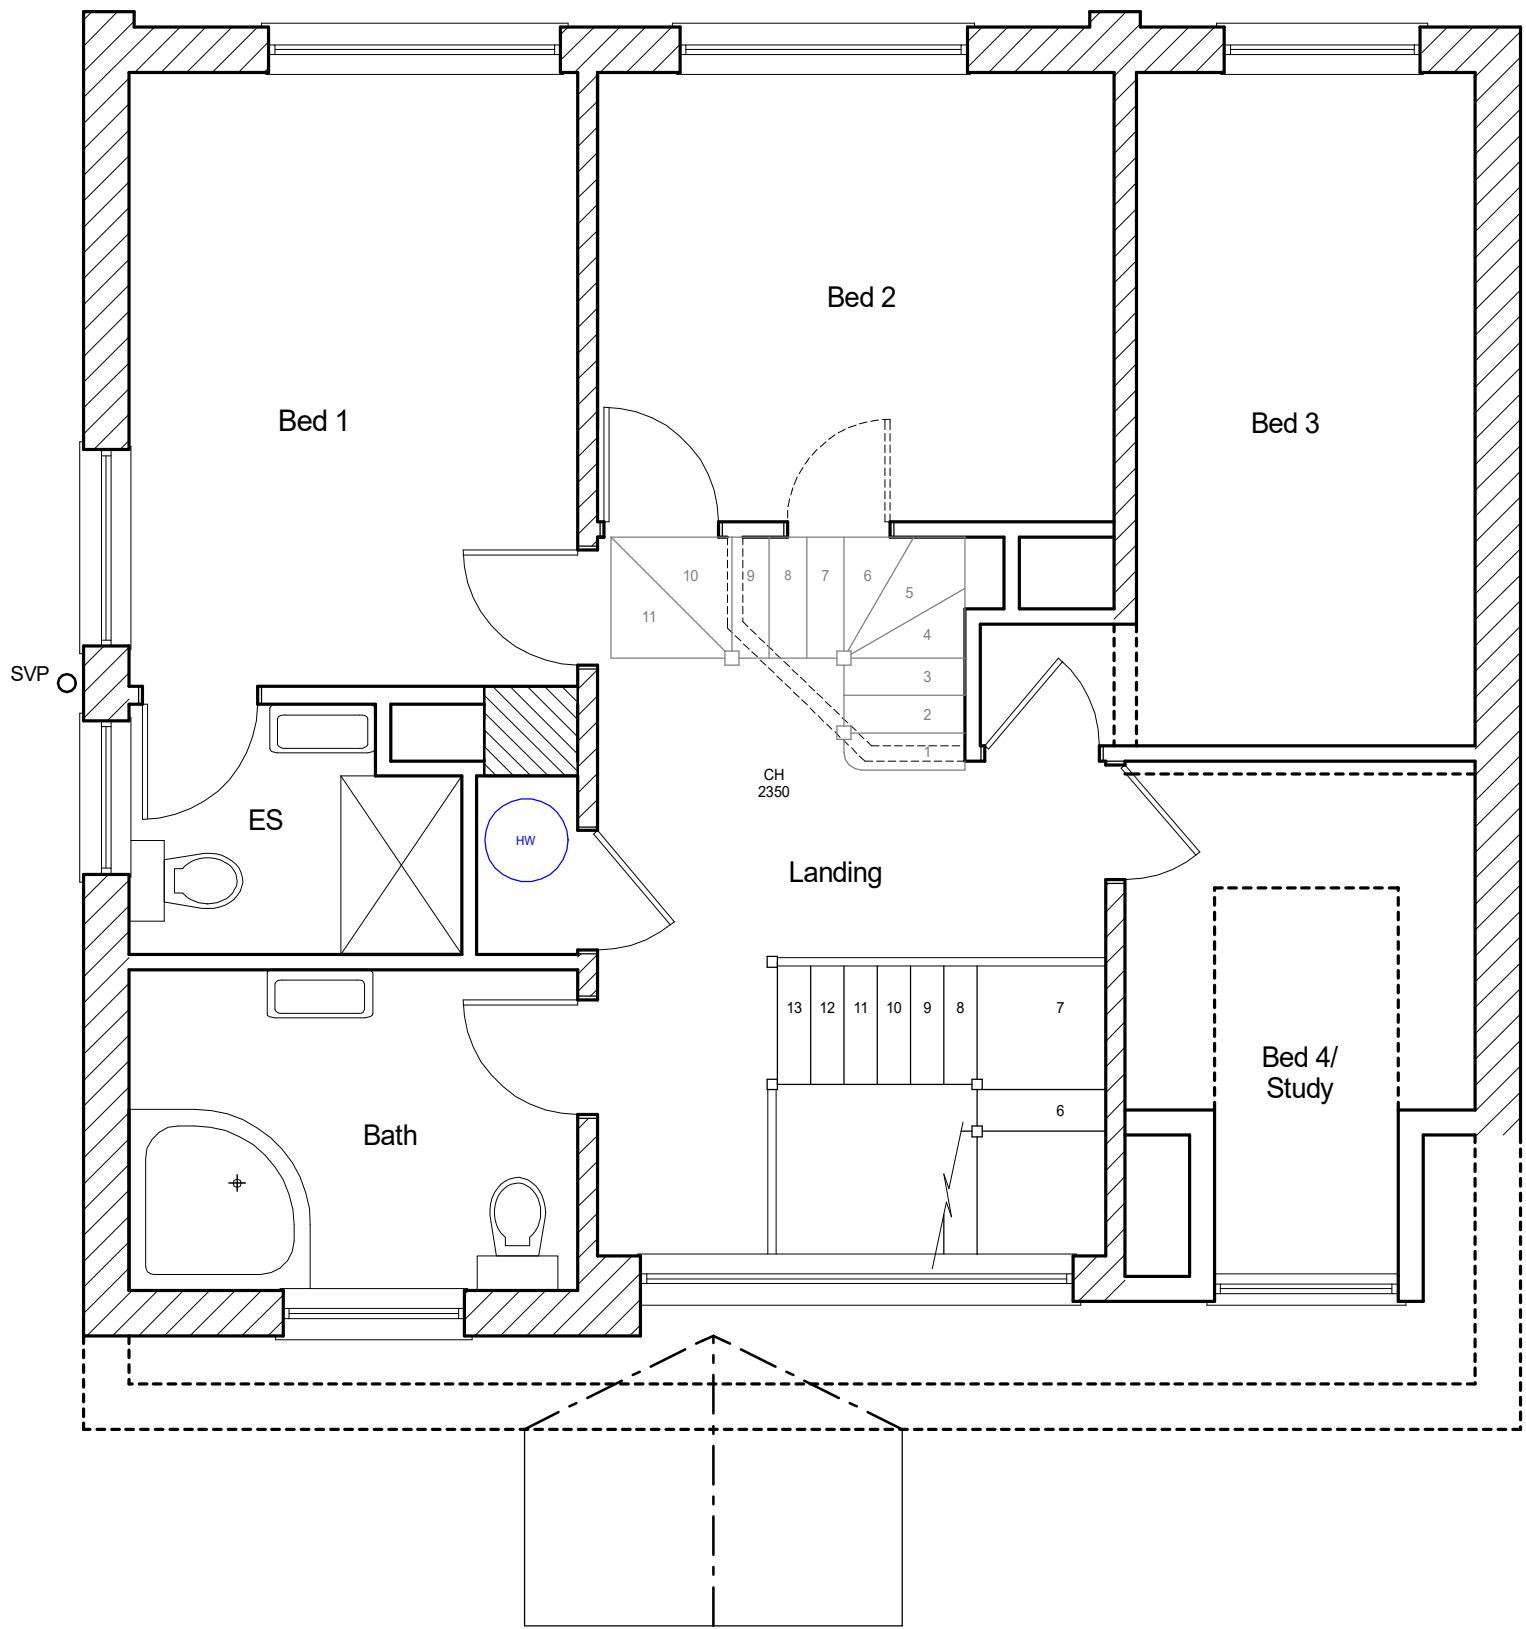

Proposed First Floor
(Scale 1:50)

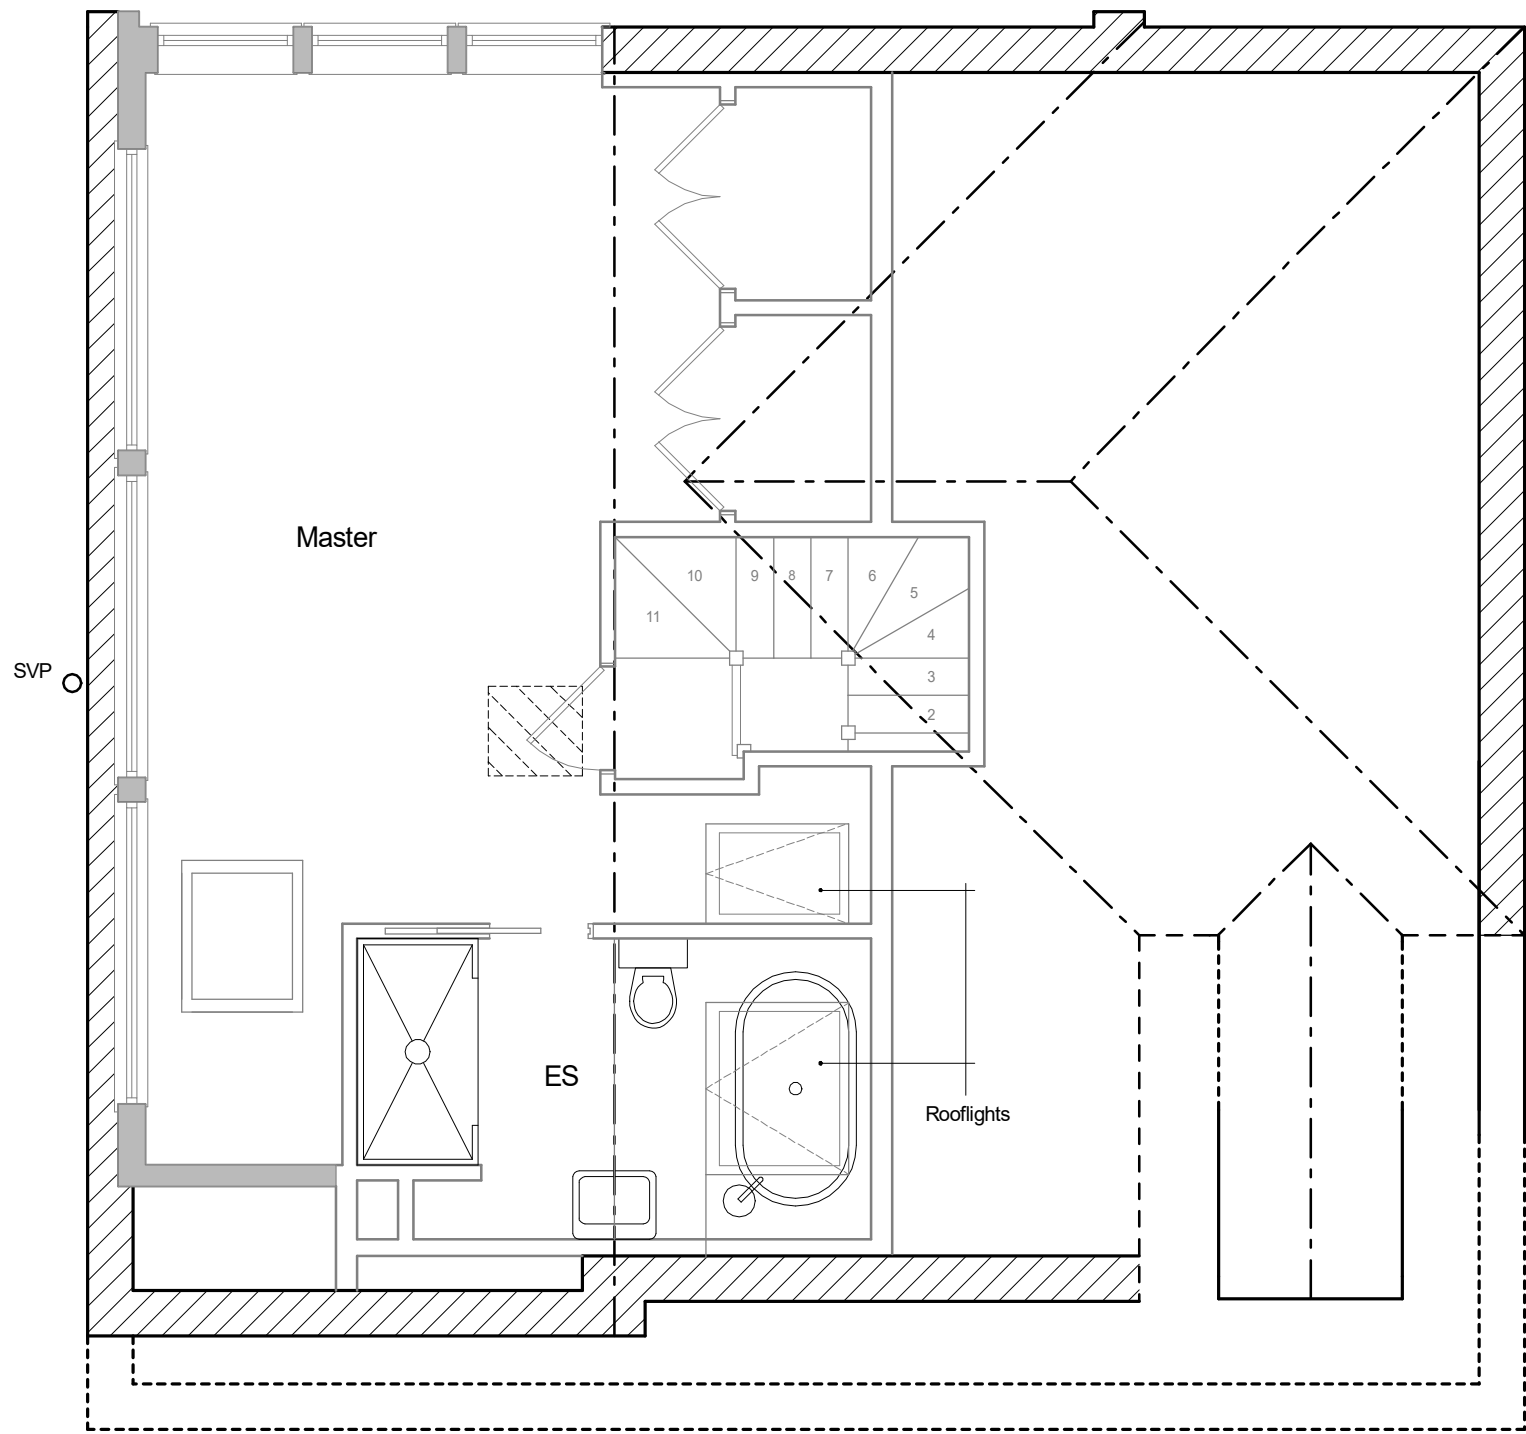

Proposed Second Floor
(Scale 1:50)

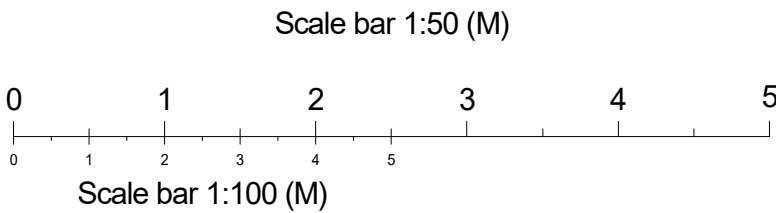

Project: Loft conversion with rooflights & side facing flat roof dormer.	
Address: Fairlands, Coombe Road, Salisbury. SP2 8BT.	
Drawing title: LL229 Planning A Sheet 2 (Proposed)	
Client: Mr & Mrs Coates	Drawn by: GK
Date: March 2026	Drg. No: 229.02.02
Scale: 1:50 / 1:100 @A1	

