



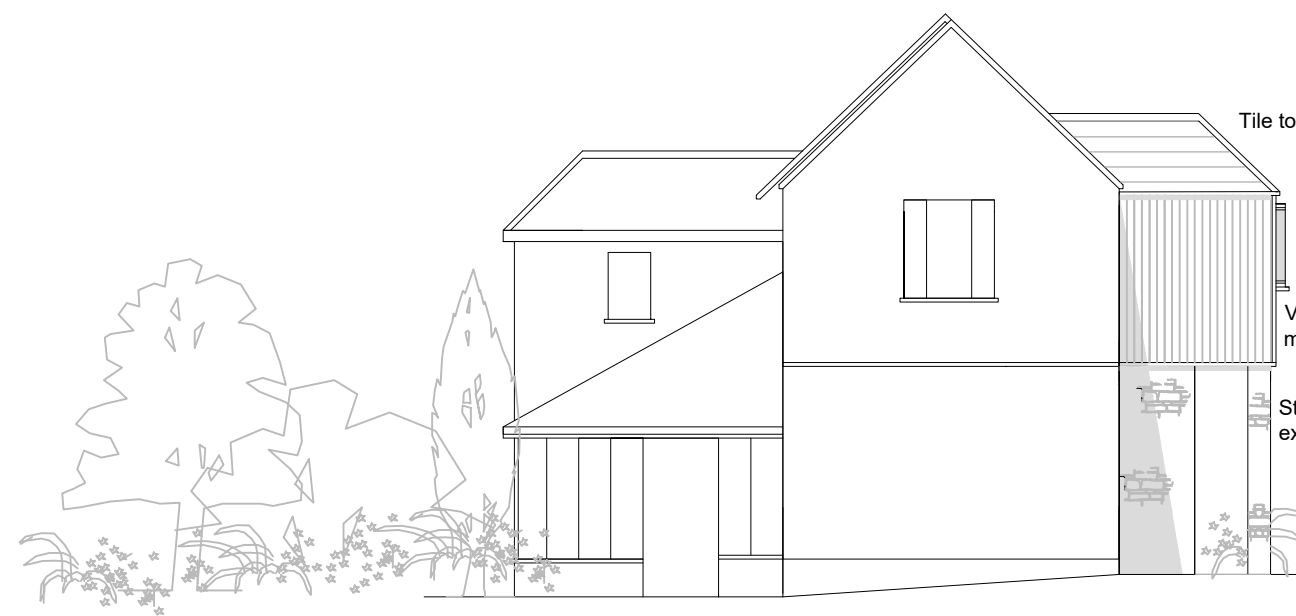

SIDE ELEVATION AS PROPOSED

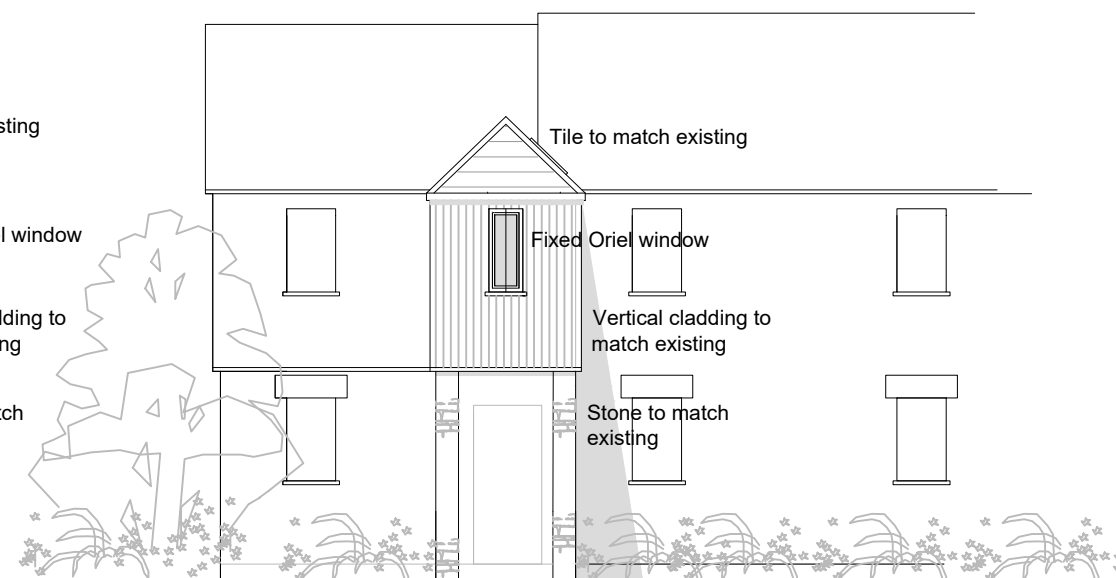

FRONT ELEVATION AS PROPOSED



SIDE ELEVATION AS PROPOSED



ELEVATIONS SCALE 1:100

PLANNING APPLICATION

Client: Mr & Mrs Baker
 Location: North Cottage, Tisbury
 Tisbury
 Proposal: First floor porch exten
 Dwg No: 4
 Rev: D
 Scale: 1:100
 Date: November 2025

North Cottage, Tisbury Row, Tisbury