




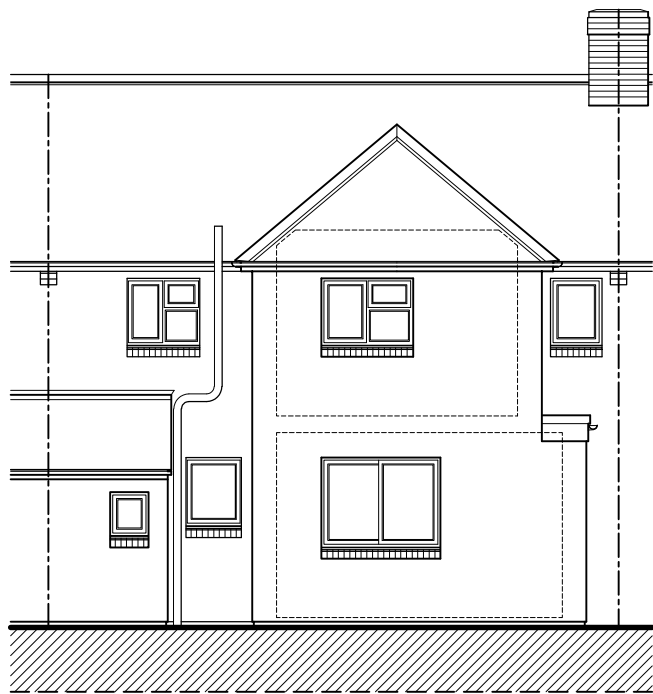

REAR ELEVATION

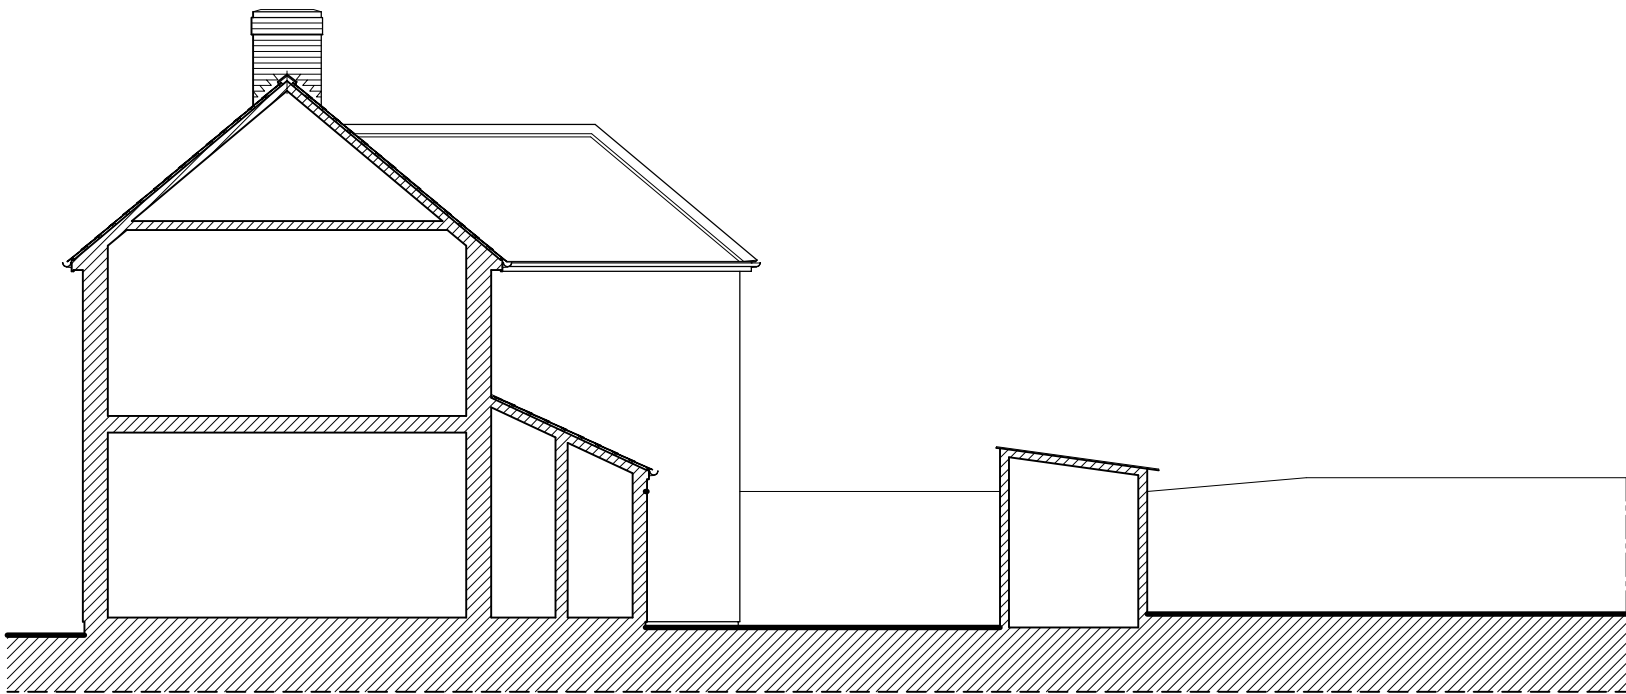


SIDE SECTIONAL ELEVATION

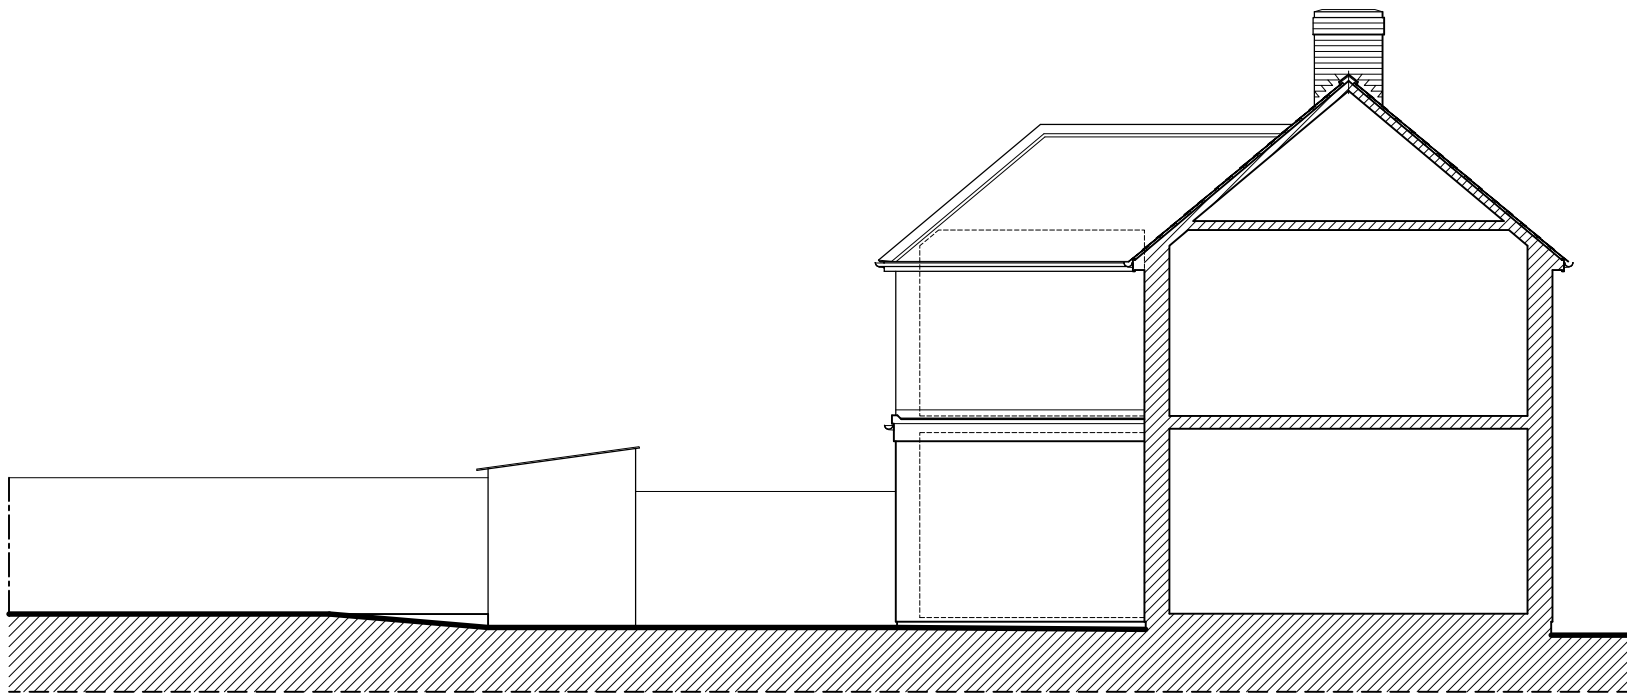


SIDE SECTIONAL ELEVATION


GROUND FLOOR PLAN

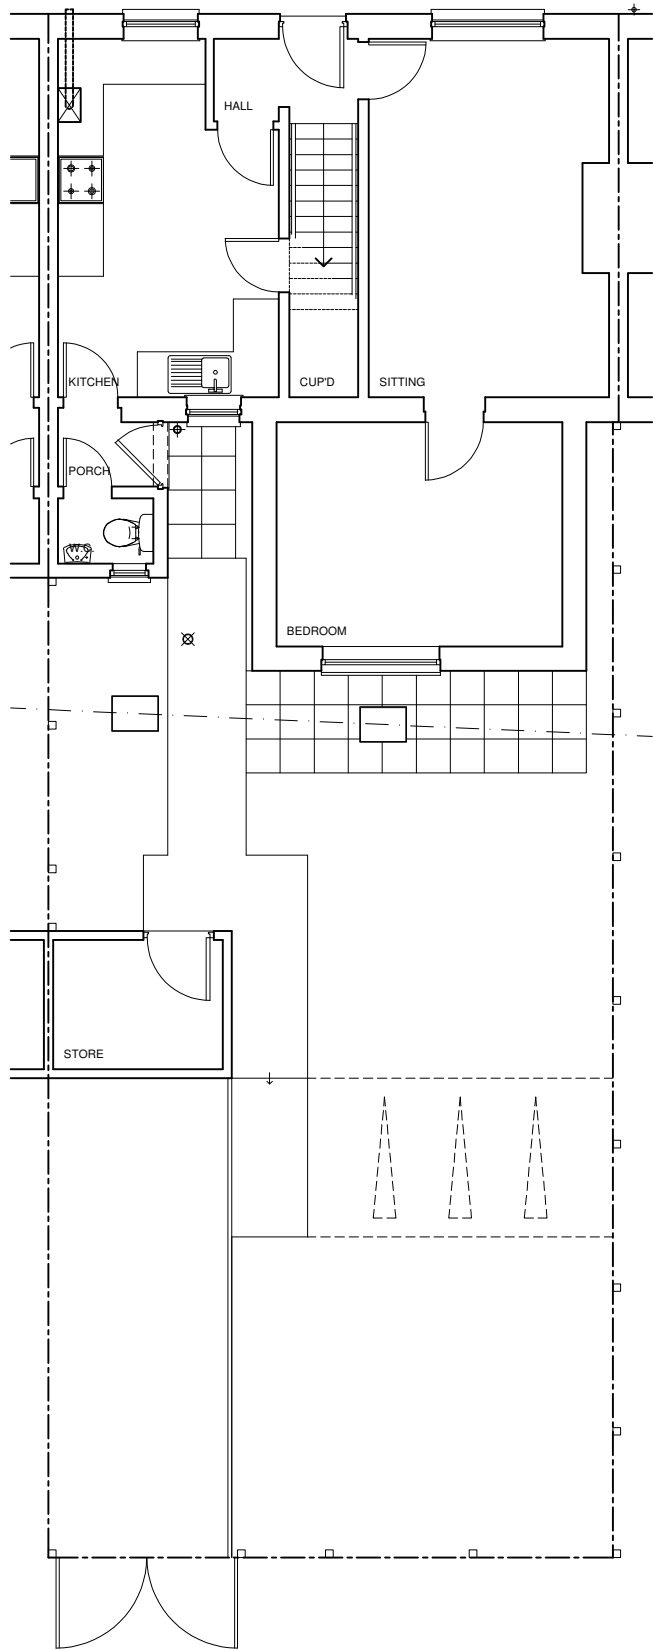

FIRST FLOOR PLAN

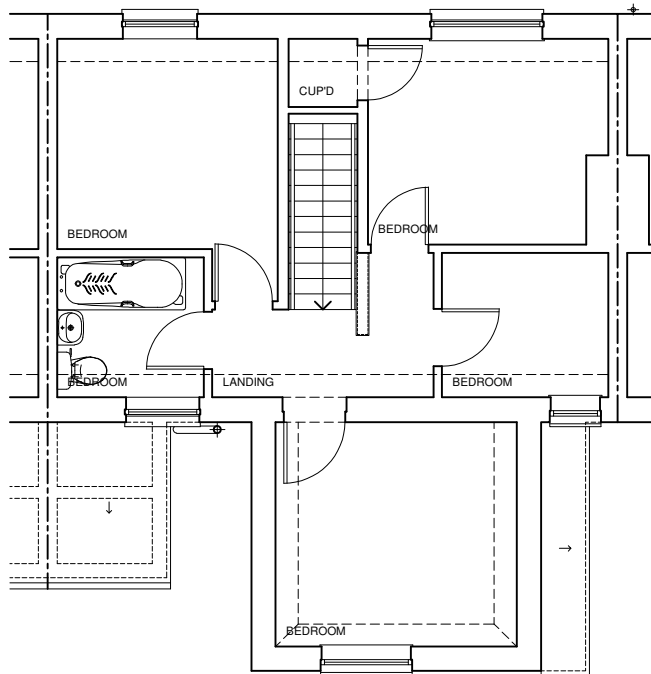

ROOF PLAN

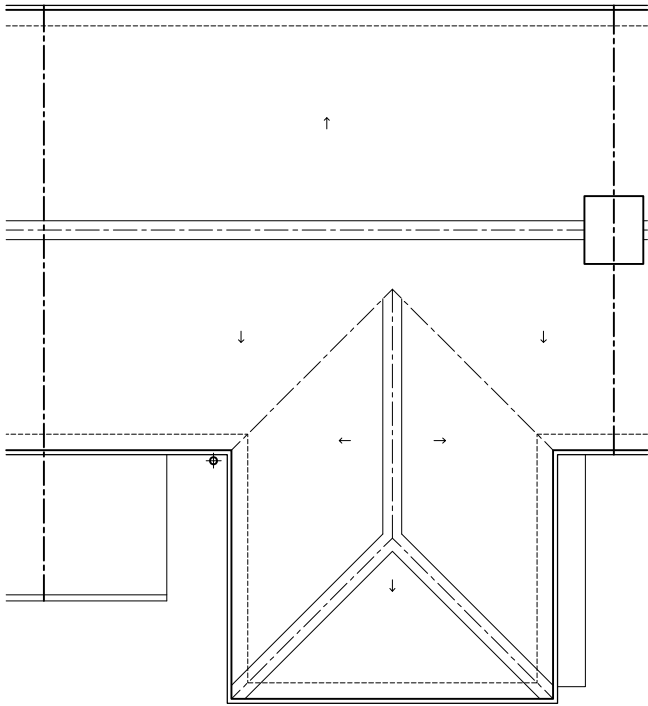

DATE		REVISIONS		DRAWING TITLE	
CLIENT		Wiltshire County Council		EXISTING PLANS & ELEVATIONS.	
JOB TITLE		PROPOSED IMPROVEMENTS 33 SALISBURY ROAD BULFORD WILTSHIRE		PLANNING & DESIGN	
1:100 @ A2				22 DEVONSHIRE ROAD SALISBURY WILTSHIRE SP1 3NW	
JULY 2025		R.J.L.		DRAWING No	REV
				1590/01	