
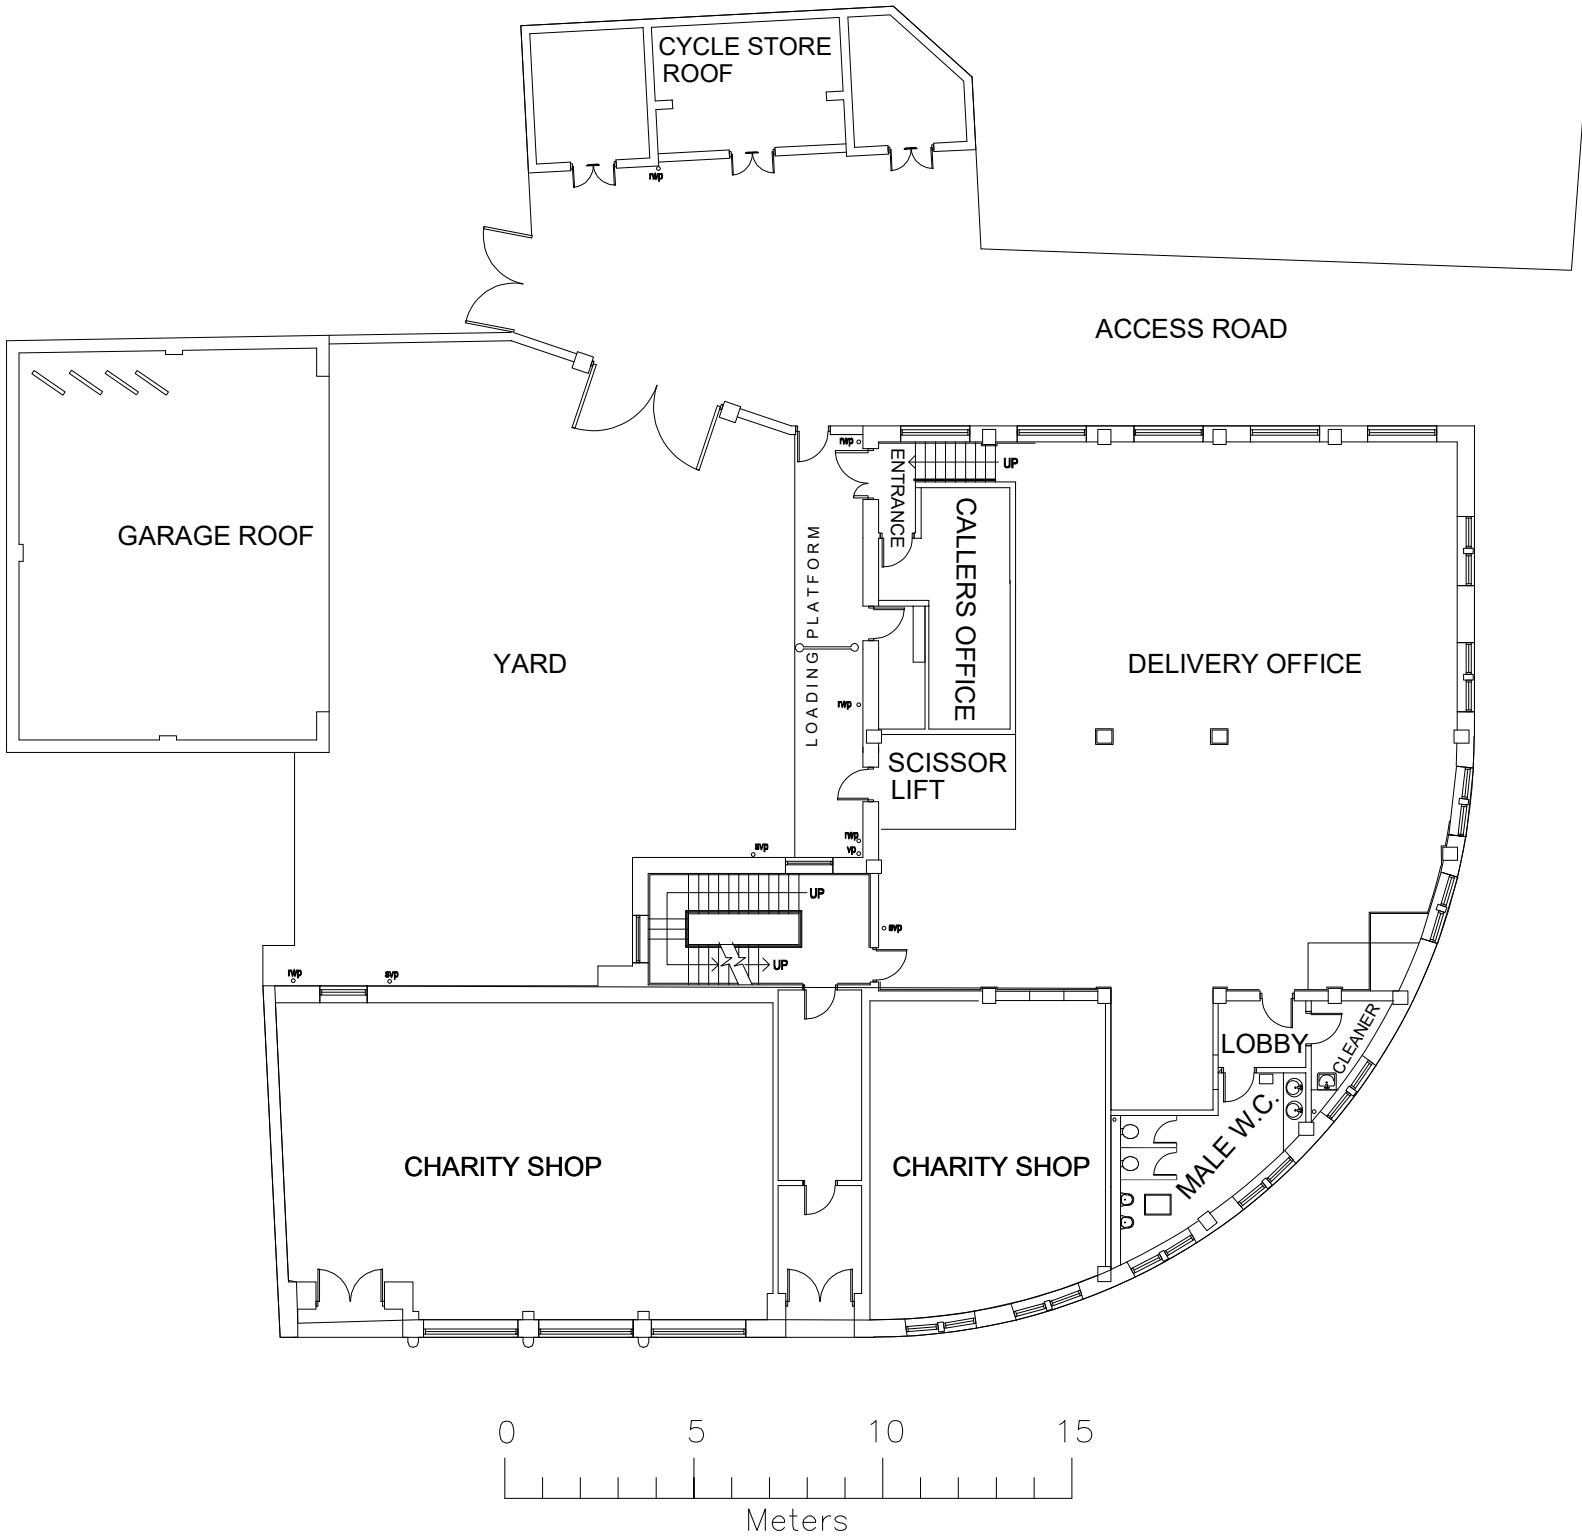


Calne DO - Existing Site Plan (1:200)

DO NOT SCALE: USE ONLY WRITTEN DIMENSIONS. ALL DIMENSIONS MUST BE VERIFIED PRIOR TO THE WORKS BEING PUT INTO HAND AND DISCREPANCIES REPORTED TO THE ORIGINATOR.

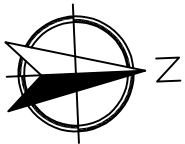

CLIENT:

Royal Mail Group
Property & Facilities Solutions

Property & Facilities Solutions

PROJECT

PROJECT TITLE: Calne DO - Window Replacement
PROPERTY ADDRESS: 22-24 High Street, Calne, SN11 0BP

DRAWING TITLE: Calne DO - Existing Site Plan
Drawing No: 100118450.003

PAPER SIZE:	DRAWN BY:	CHECKED BY:	CO-ORD CHECK BY:
A3	JY	KG	WH
SCALE:	DATE:	DATE:	DATE:
1:200 @ A3	19.02.26	19.02.26	19.02.26

STATUS

01. DESIGN02. DESIGN CONCLUSION03. PLANNING
04. PRODUCTION INFORMATION05. BUILDING REGULATIONS
06. TENDER07. CONSTRUCTION
08. FINAL CONSTRUCTION09. SPARE

DRAWING STATUS: 03

01. PRELIMINARY02. FOR COMMENT03. FOR APPROVAL

DRAWING STATUS: 02

AtkinsRéalis, The Hub, 500 Park Avenue, Aztec West,
Bristol, BS32 4RZ
Tel: 01454 662000
Email: bristol@atkinsrealis.com