





REAR ELEVATION

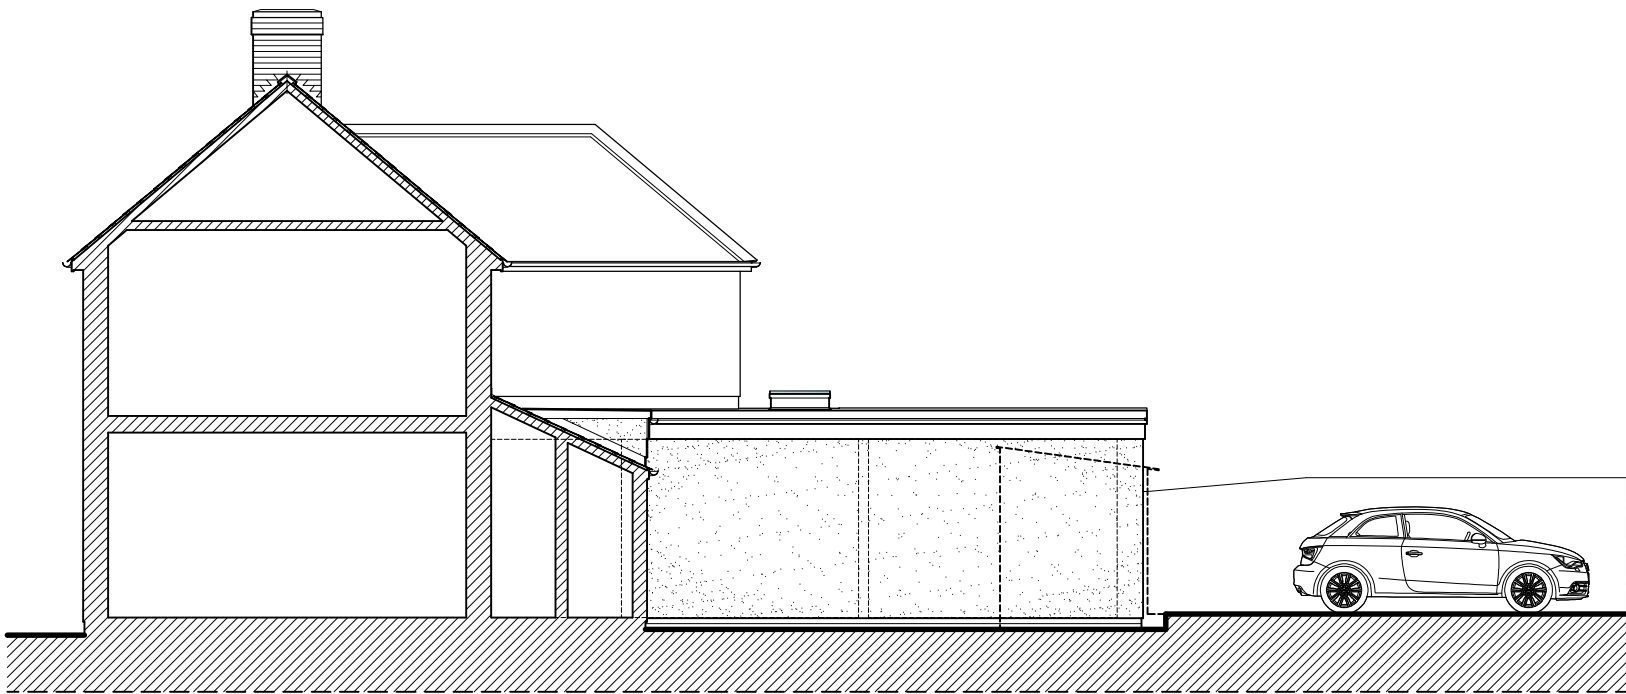


SIDE SECTIONAL ELEVATION

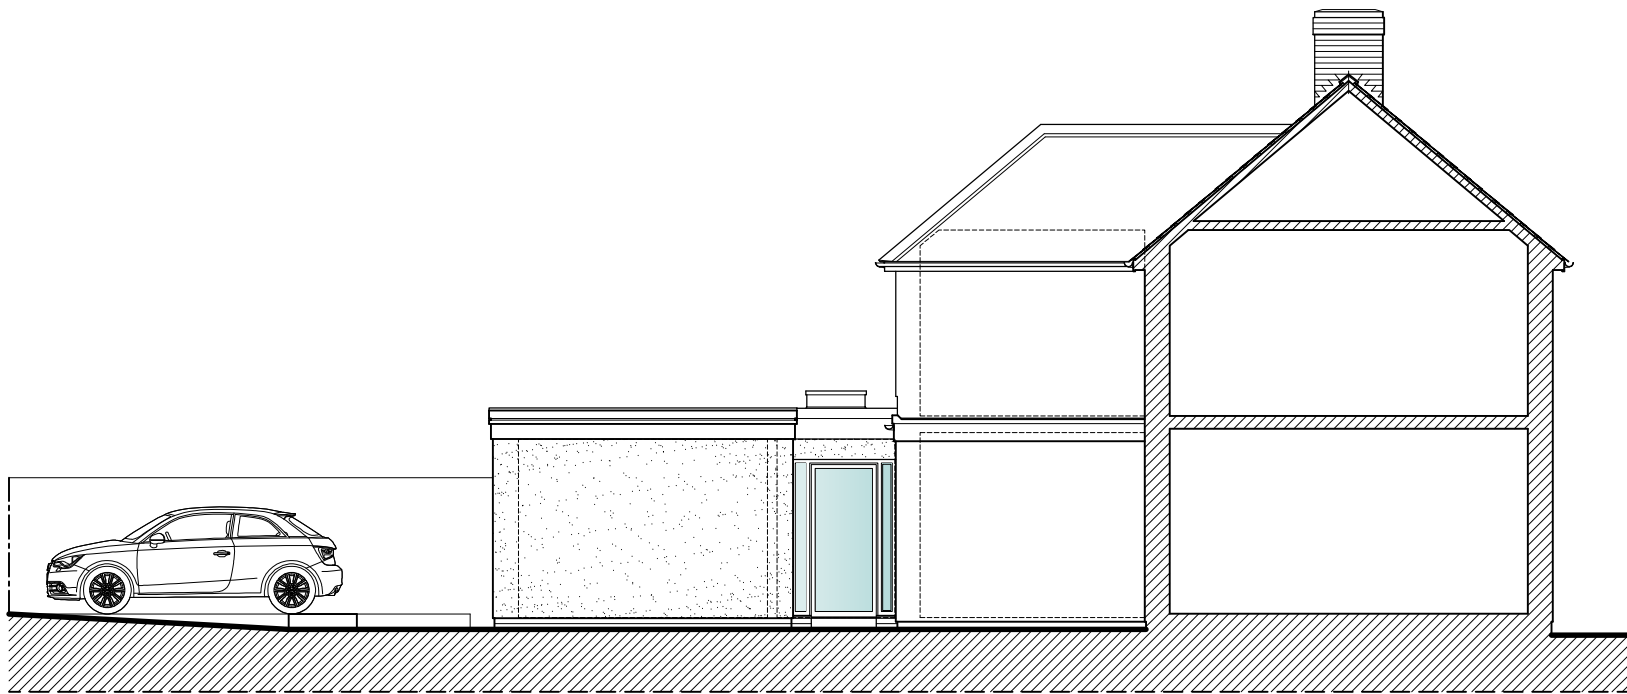


SIDE SECTIONAL ELEVATION


GROUND FLOOR PLAN

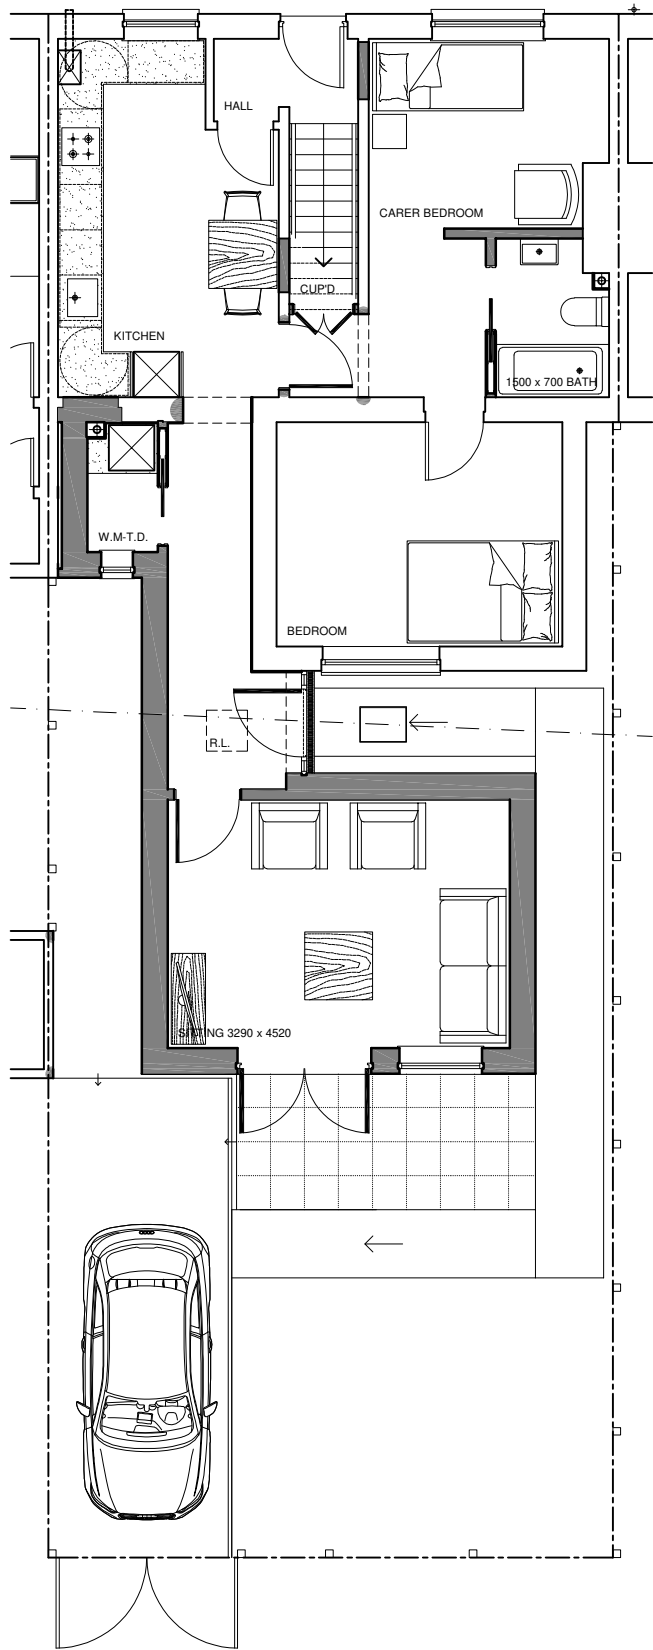

FIRST FLOOR PLAN

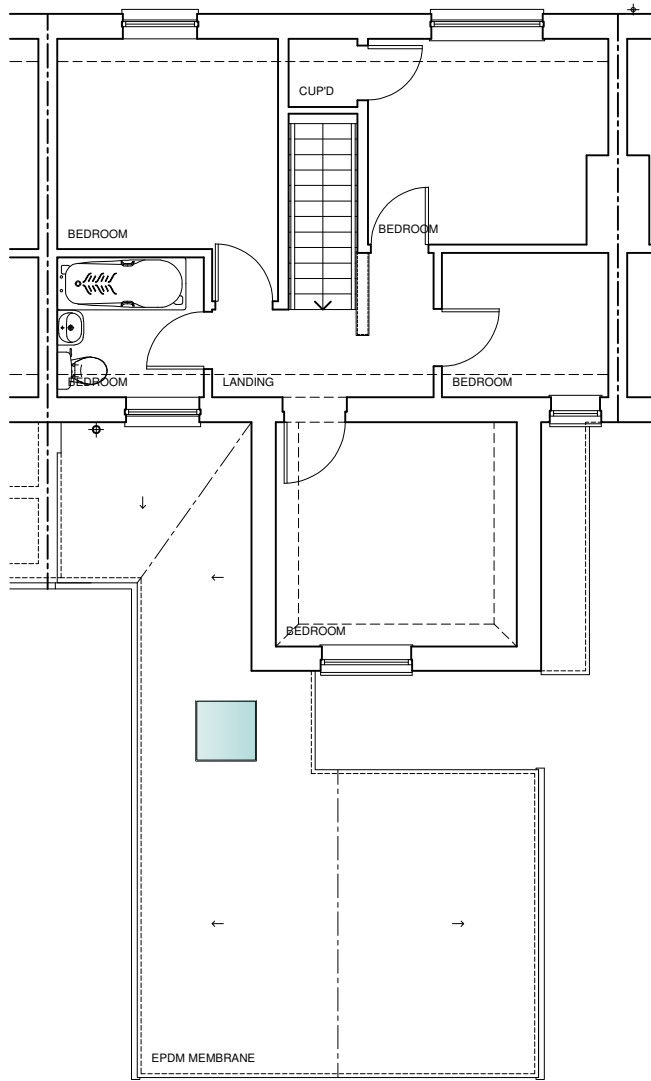

ROOF PLAN

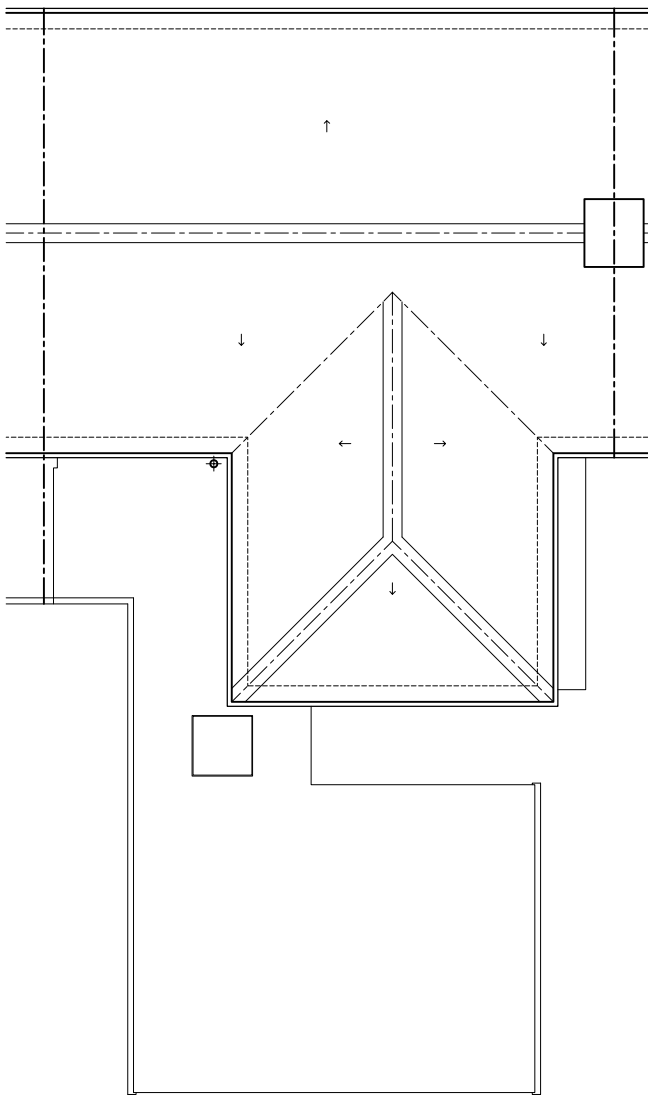

0 0.5 1 2 3m

DATE	REVISIONS	DRAWING TITLE	
CLIENT		PROPOSED PLANS & ELEVATIONS.	
Wiltshire County Council		PLANNING & DESIGN	
JOB TITLE		22 DEVONSHIRE ROAD	
PROPOSED IMPROVEMENTS		SALISBURY	
33 SALISBURY ROAD		WILTSHIRE	
BULFORD		SP1 3NW	
WILTSHIRE			
1:100 @ A2		DRAWING No	
JULY 2025		1590/02	
R.J.L.		REV	
		A	