


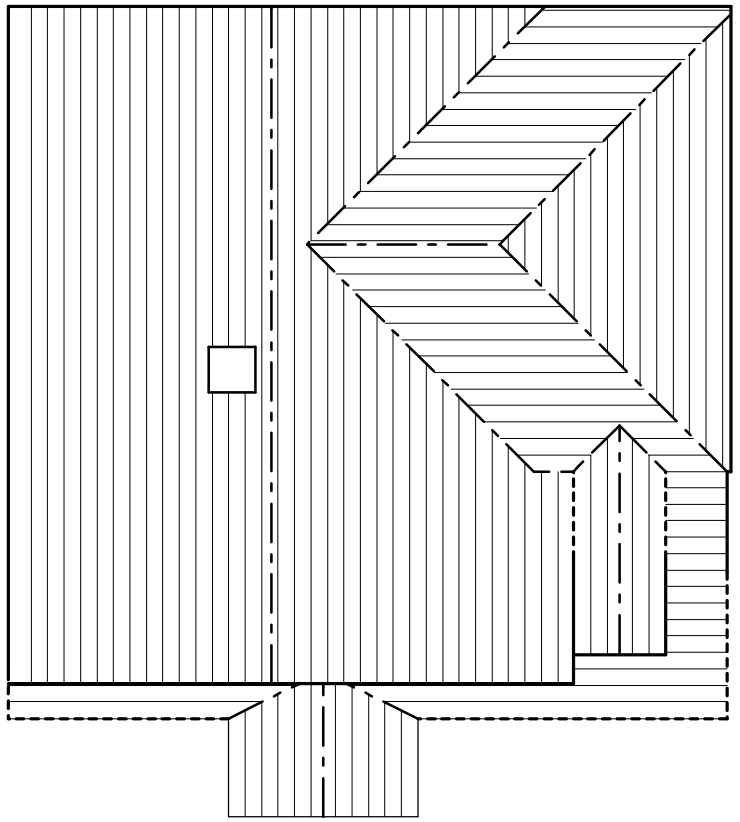


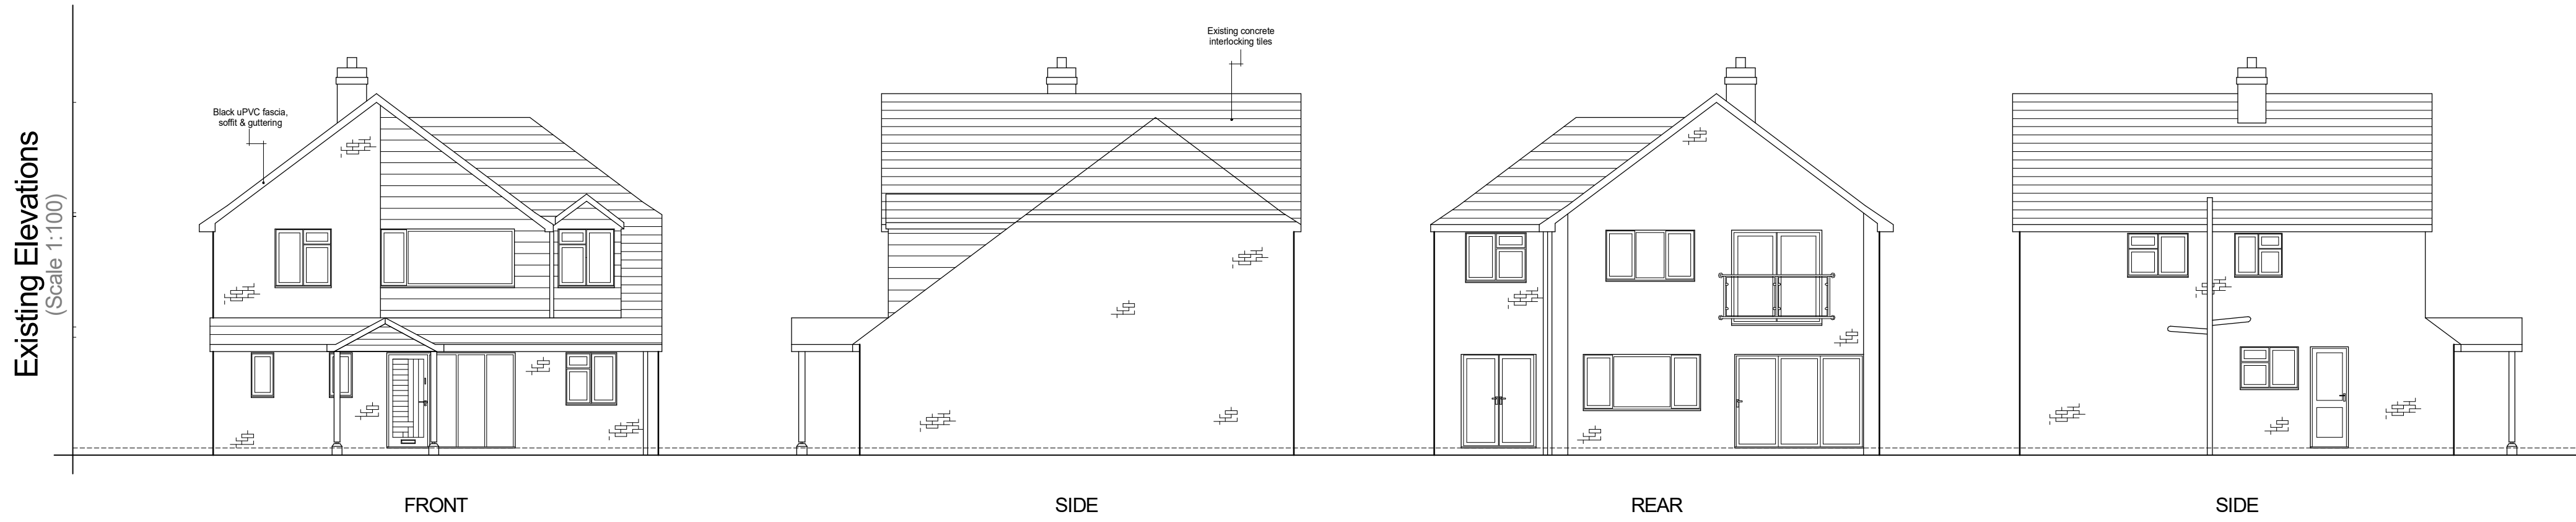


Existing Roof Plan
(Scale 1:100)

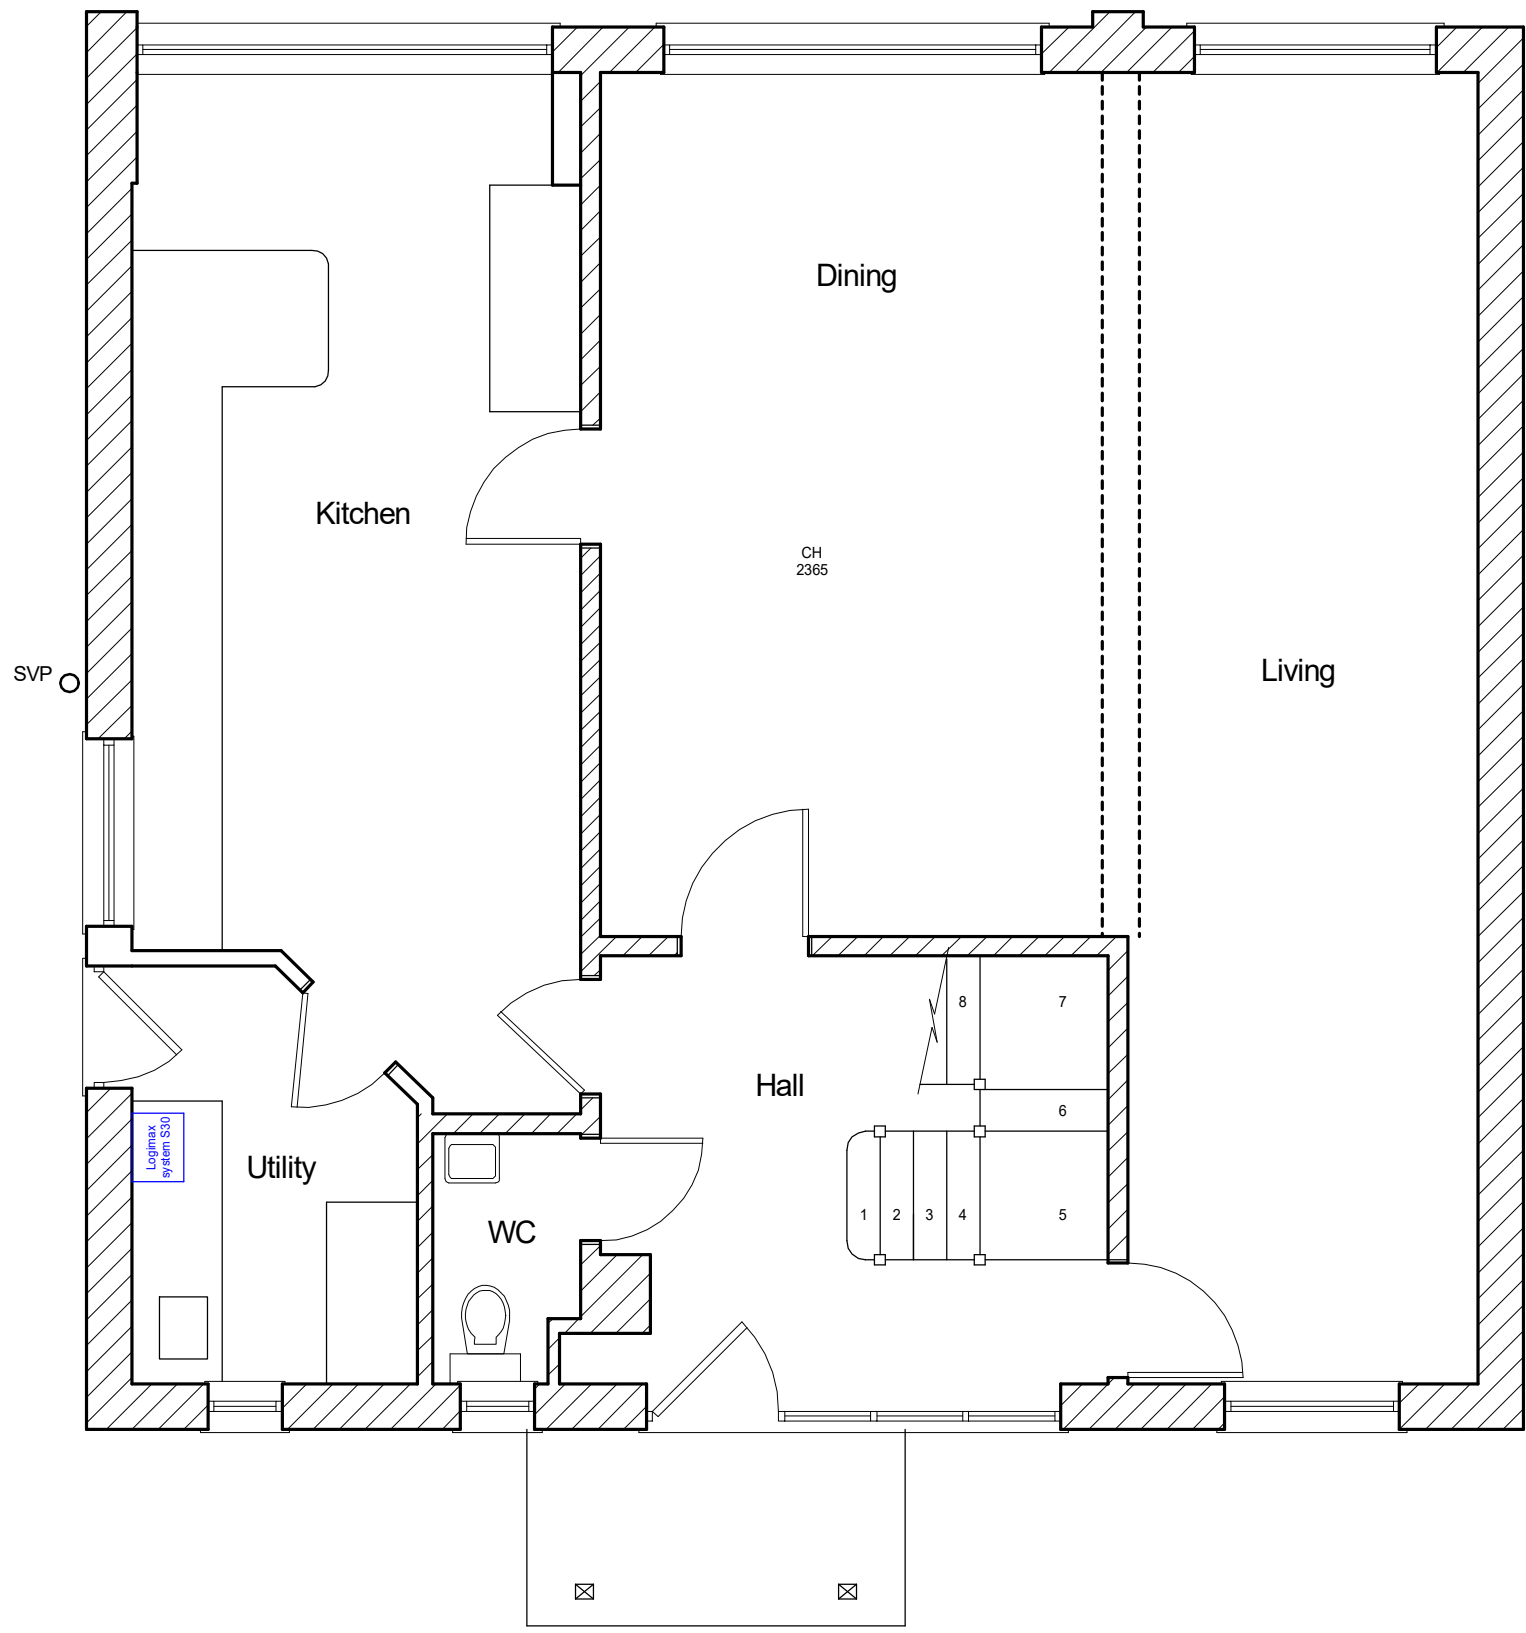


Existing Ground Floor
(Scale 1:50)

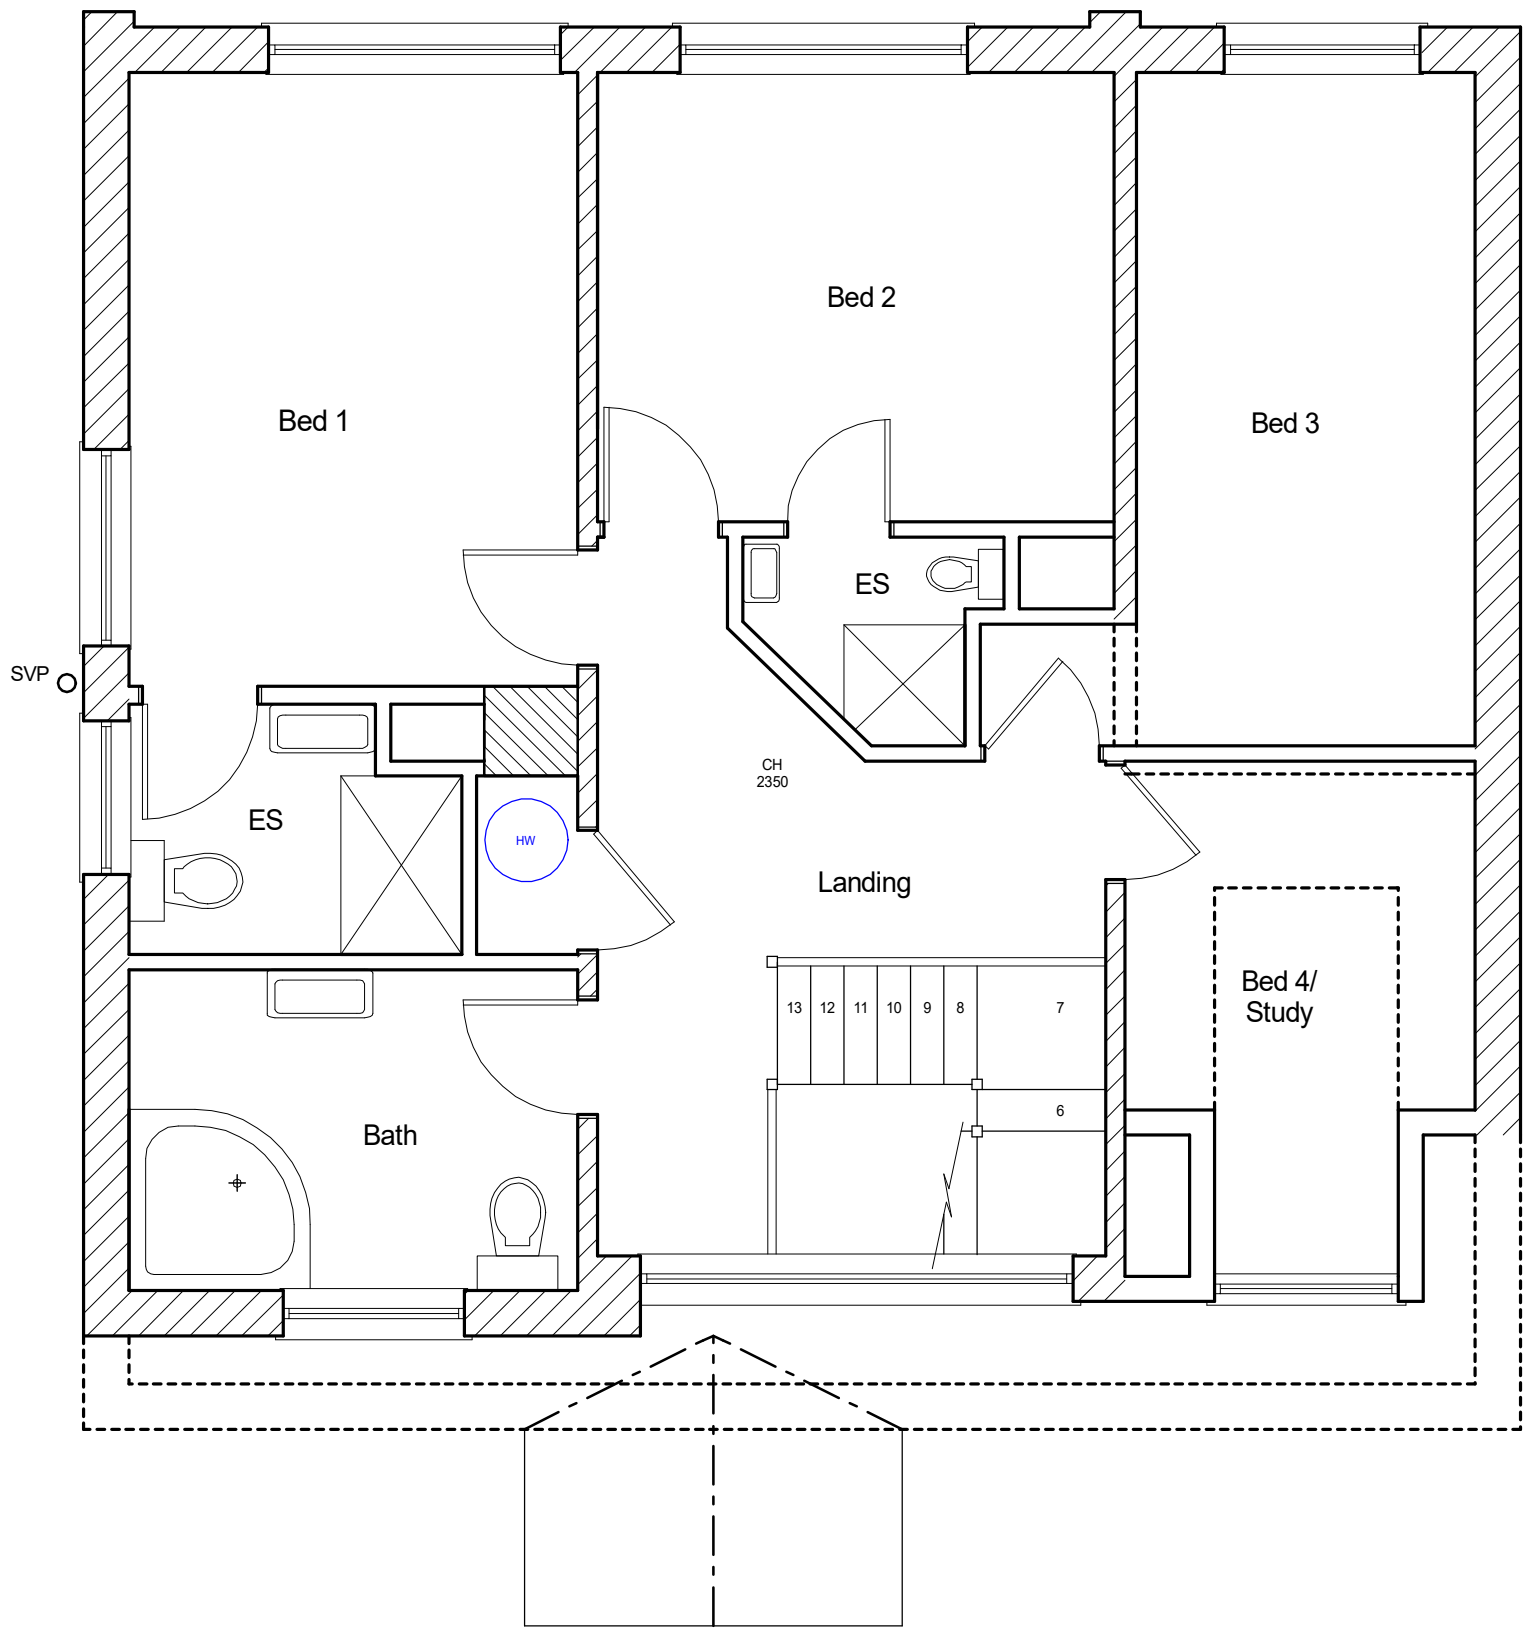

Existing First Floor
(Scale 1:50)

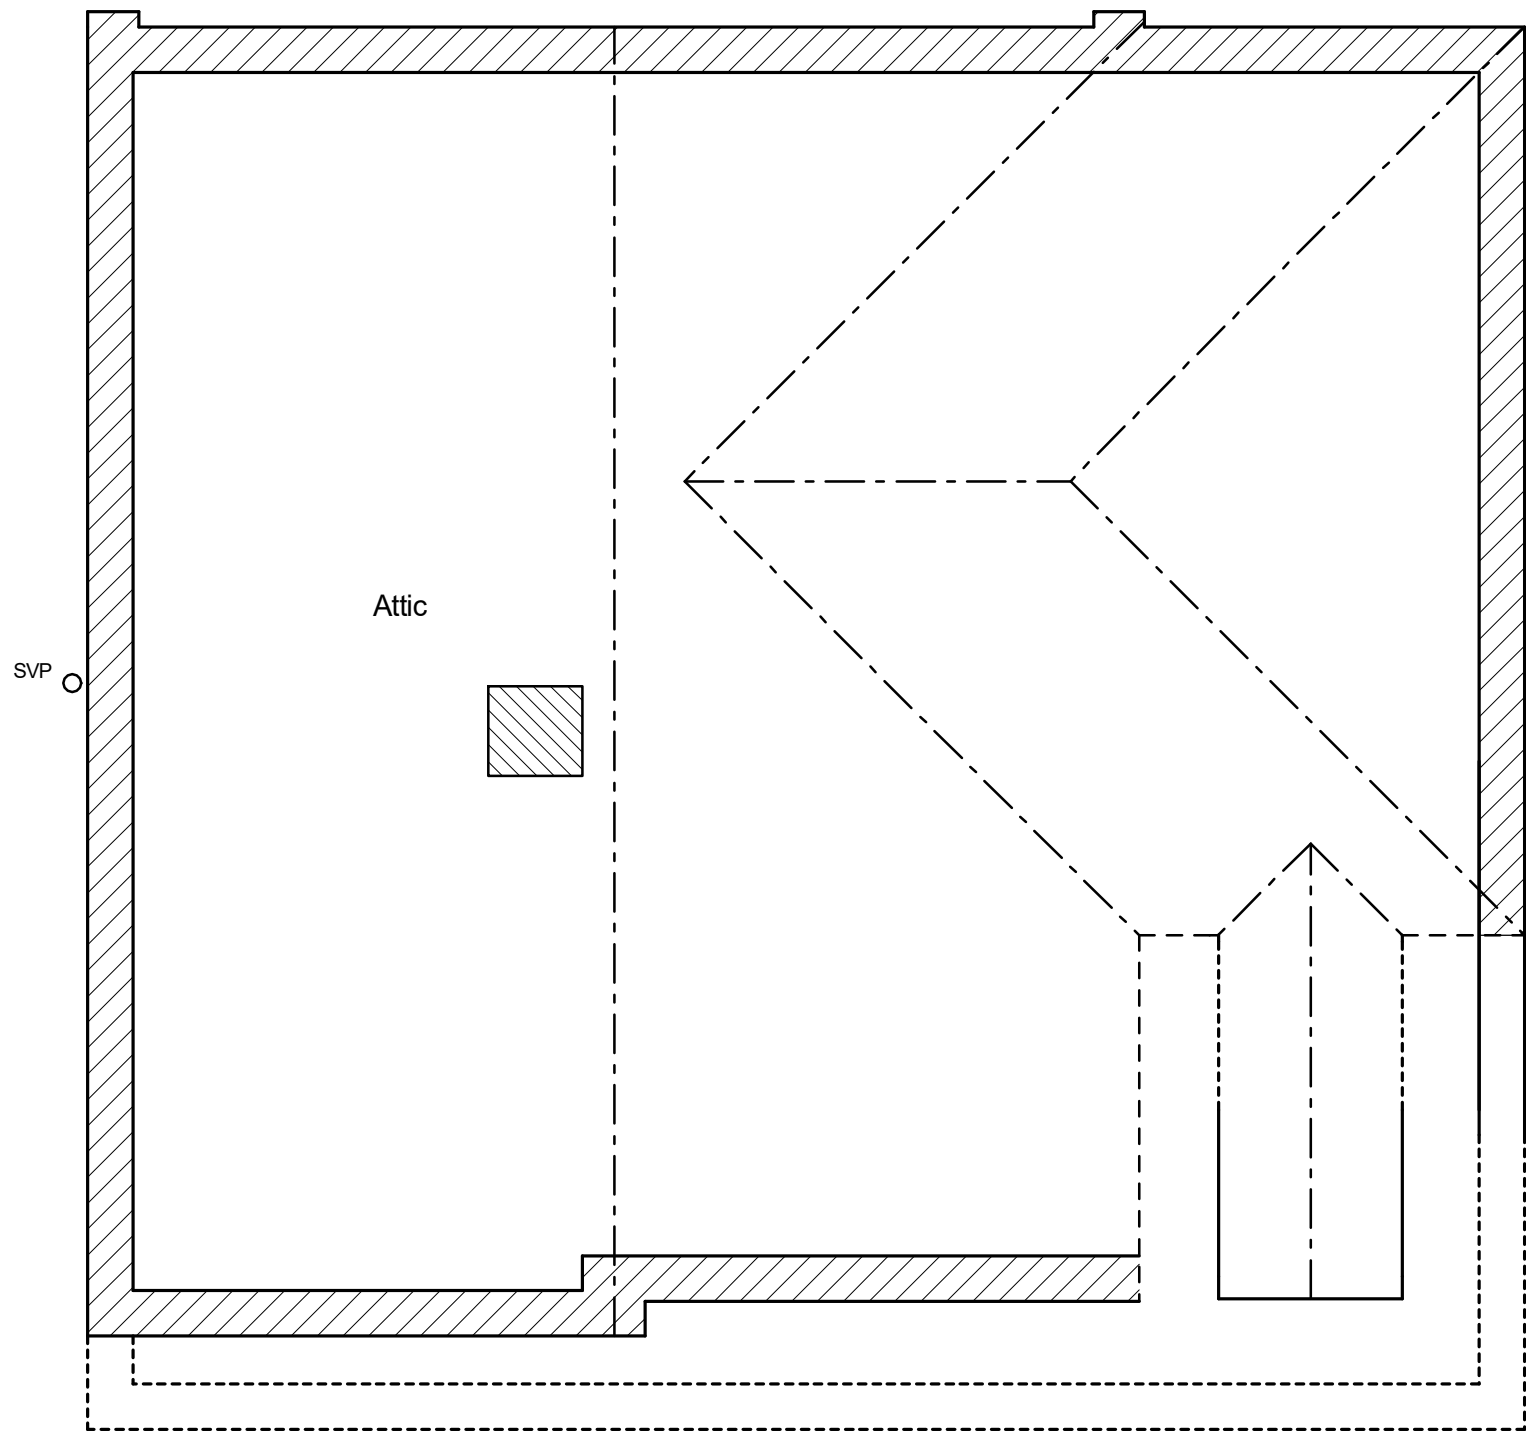

Existing Second Floor
(Scale 1:50)

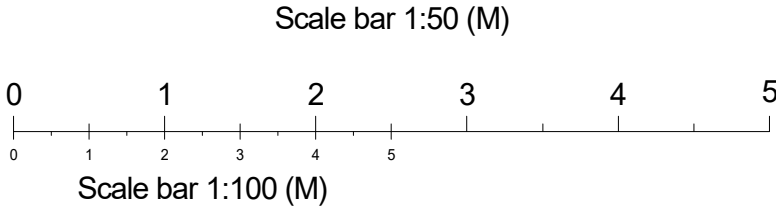

Project: Loft conversion with rooflights & side facing flat roof dormer.	
Address: Fairlands, Coombe Road, Salisbury. SP2 8BT.	
Drawing title: LL229 Planning A Sheet 1 (Existing)	
Client: Mr & Mrs Coates	Drawn by: GK
Date: March 2026	Drg. No: 229.02.01
Scale: 1:50 / 1:100 @A1	

