



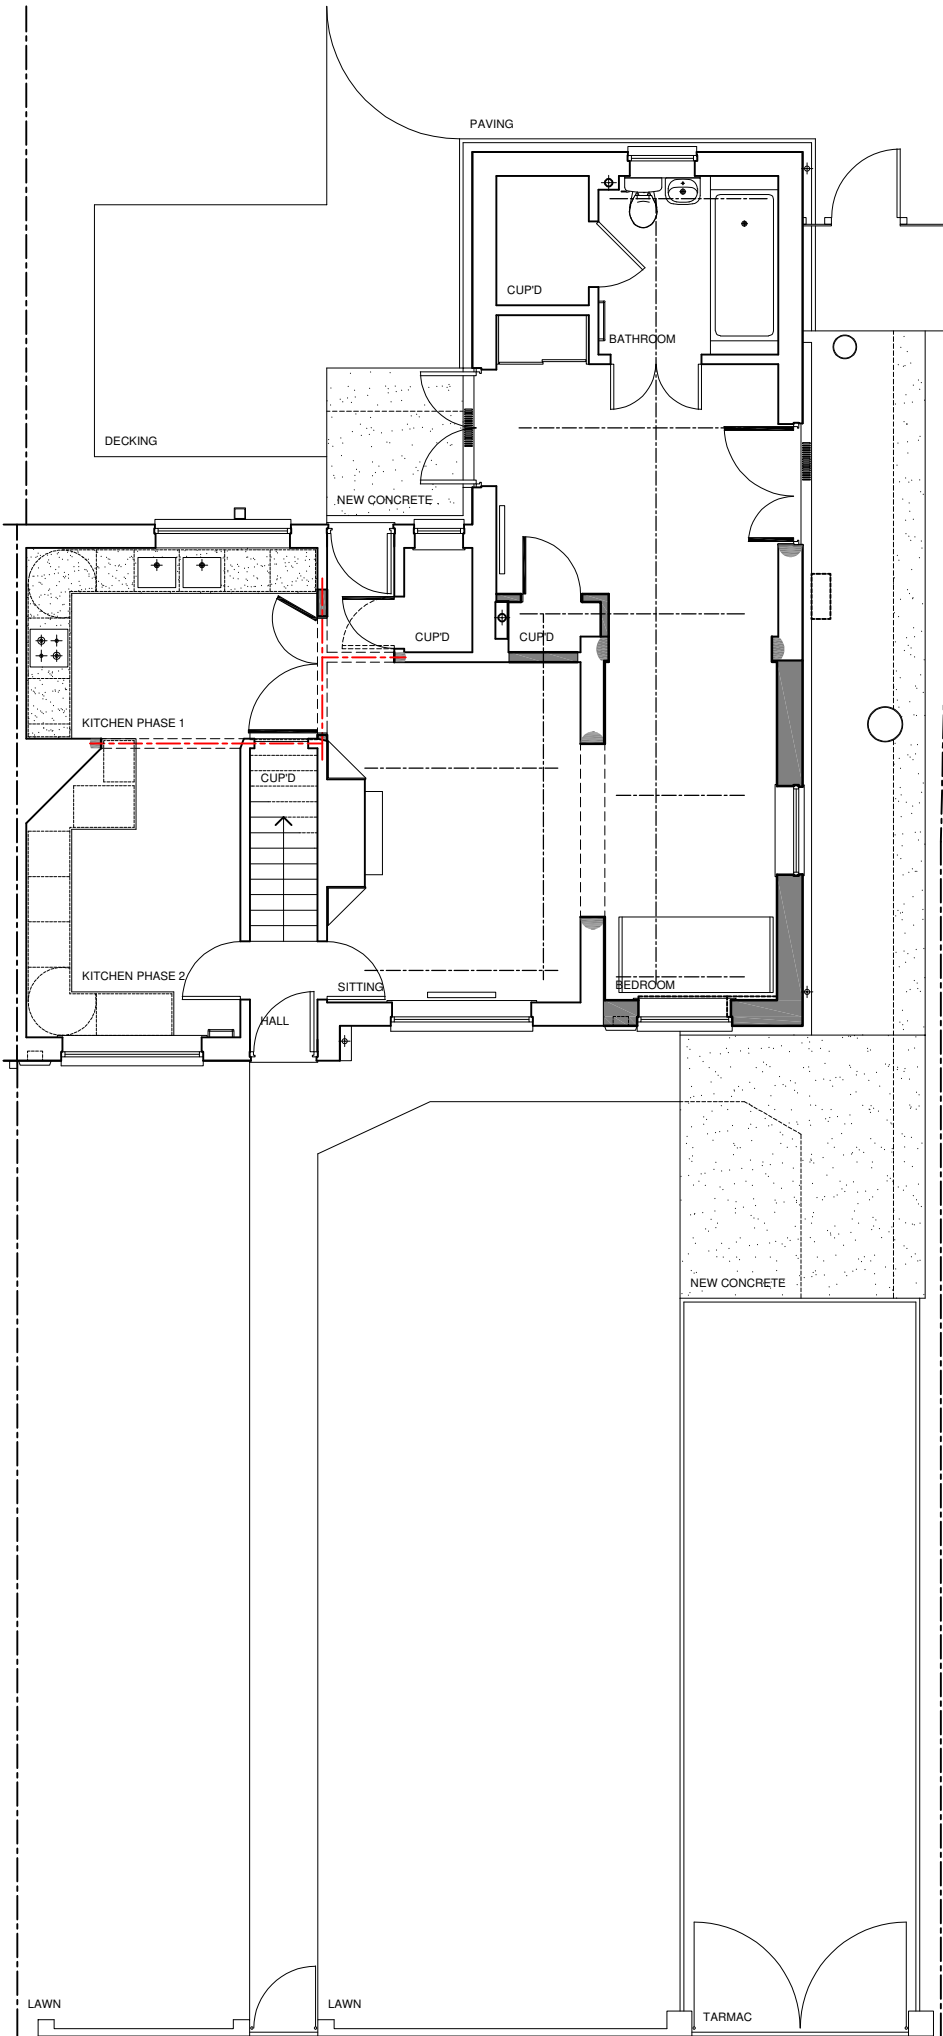

GROUND FLOOR PLAN

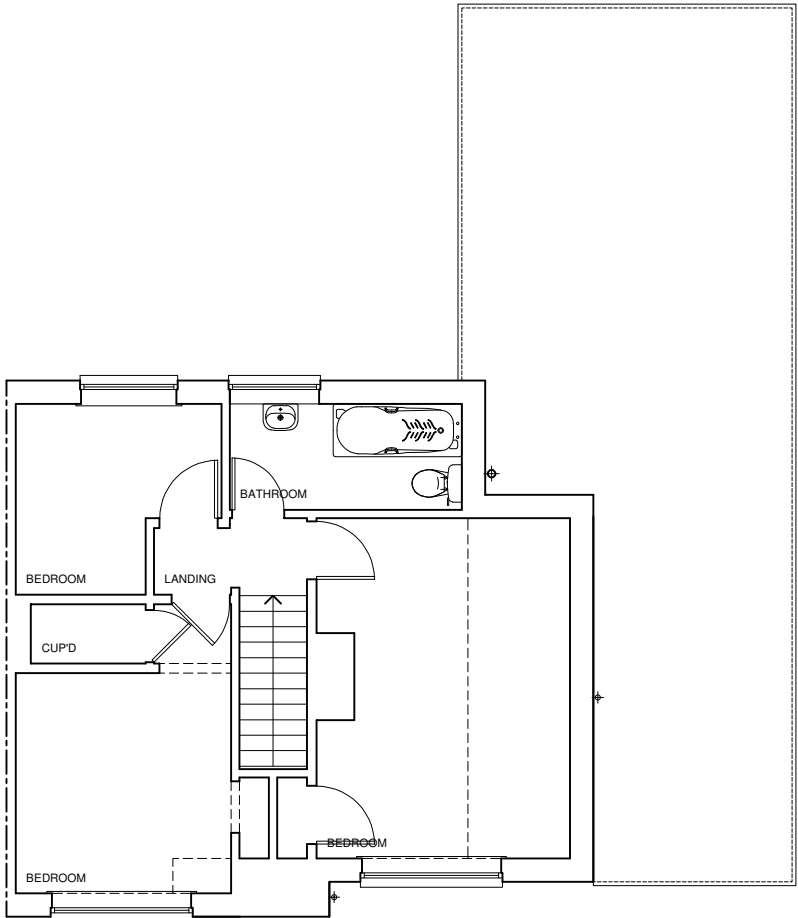


FIRST FLOOR & GROUND FLOOR ROOF PLAN



SIDE ELEVATION



FRONT ELEVATION

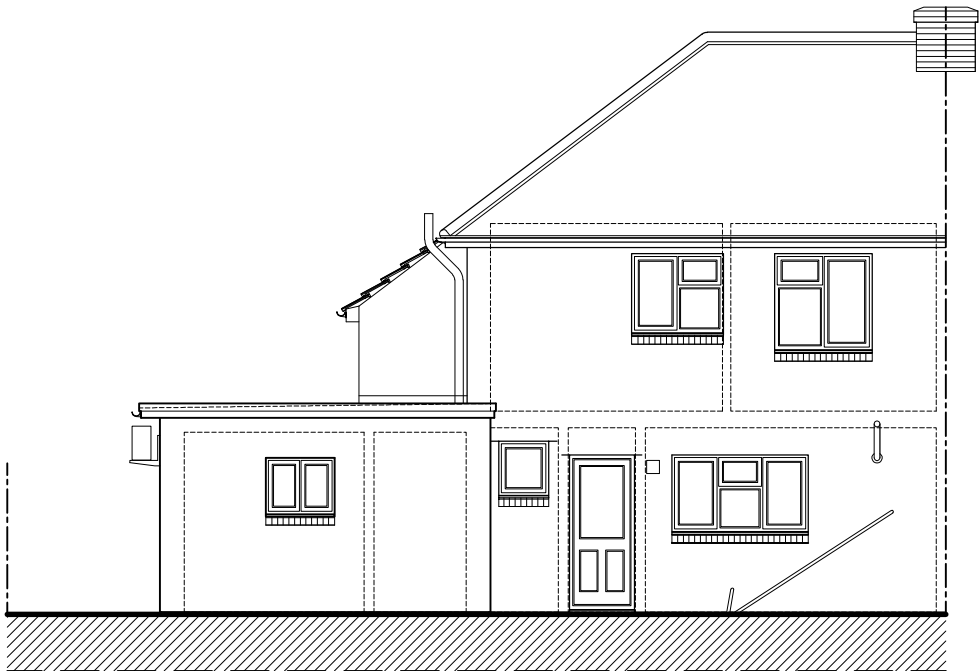

REAR ELEVATION

DATE	REVISIONS	DRAWING TITLE	
CLIENT	Wiltshire County Council	PROPOSED PLANS & ELEVATIONS.	
JOB TITLE	6 CORONATION ROAD SALISBURY WILTSHIRE SP2 9BD	PLANNING & DESIGN	
1:100 @ A3	SEPT 2025	DRAWING No	
RJL		1597/02	
		REV	C

