




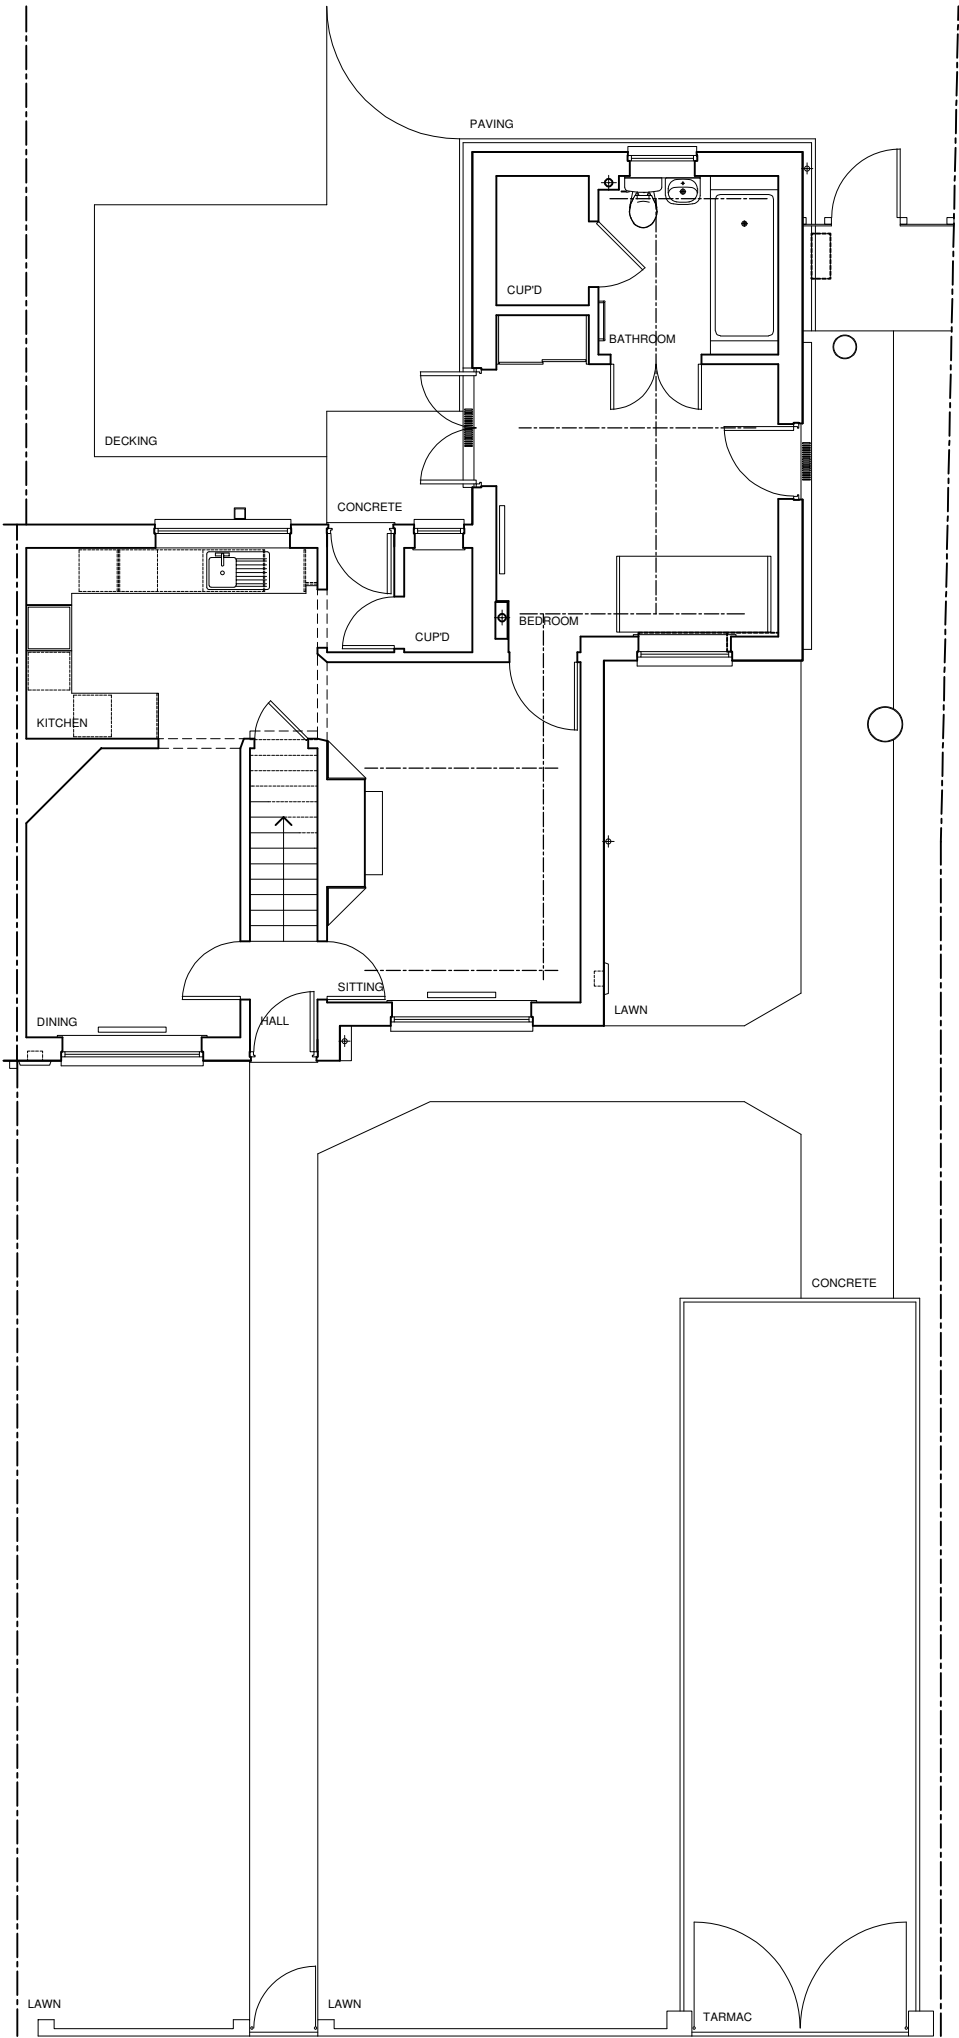

GROUND FLOOR PLAN

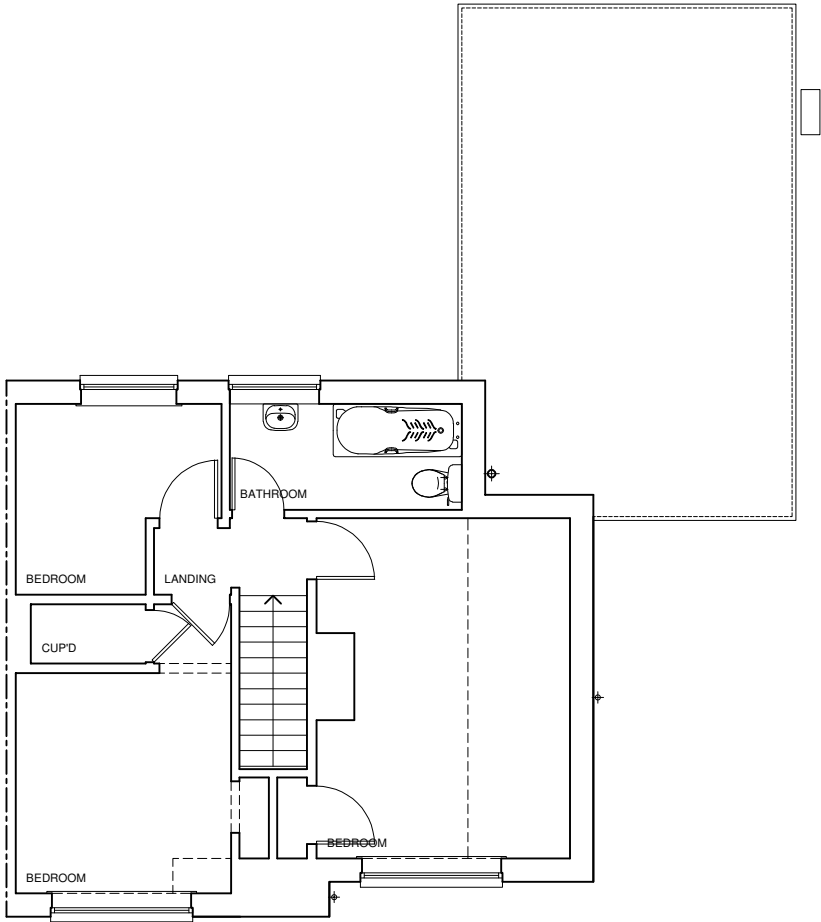


FIRST FLOOR & GROUND FLOOR ROOF PLAN

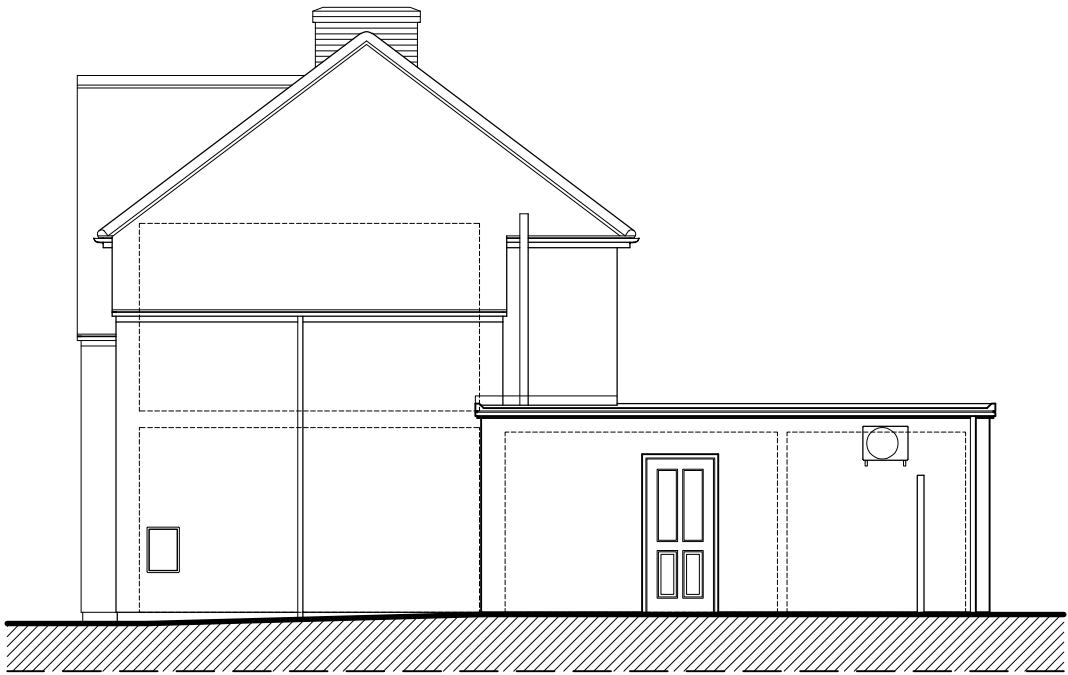

SIDE ELEVATION



FRONT ELEVATION

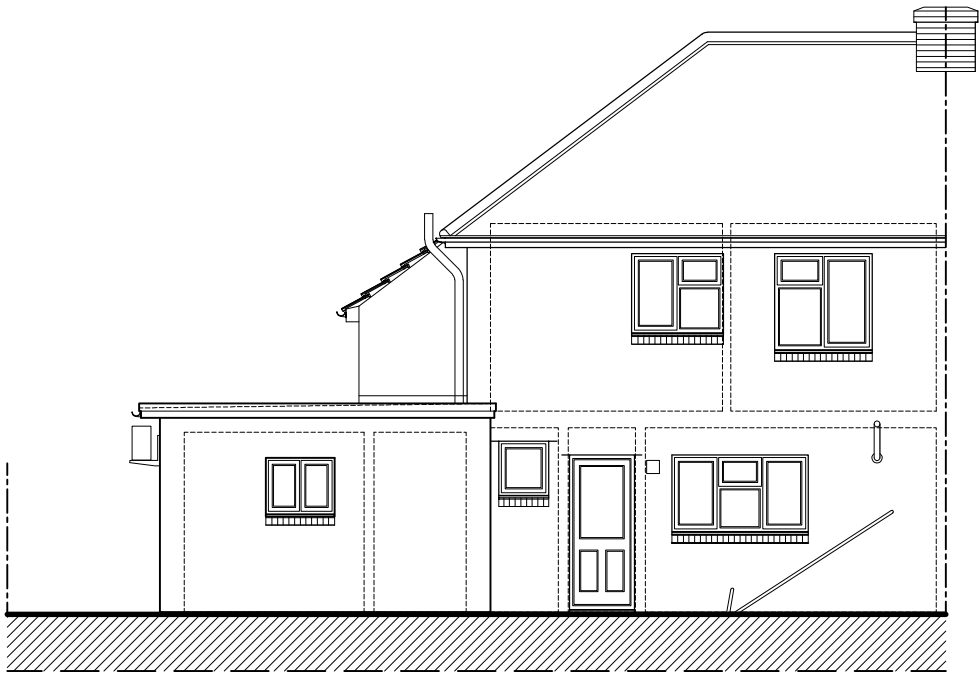

REAR ELEVATION

DATE	REVISIONS	DRAWING TITLE	
CLIENT	Wiltshire County Council	EXISTING PLANS & ELEVATIONS.	
JOB TITLE	6 CORONATION ROAD SALISBURY WILTSHIRE	SP2 9BD	PLANNING & DESIGN
1:100 @ A3	SEPT 2025	RJL	DRAWING No 1597/01
			REV

