



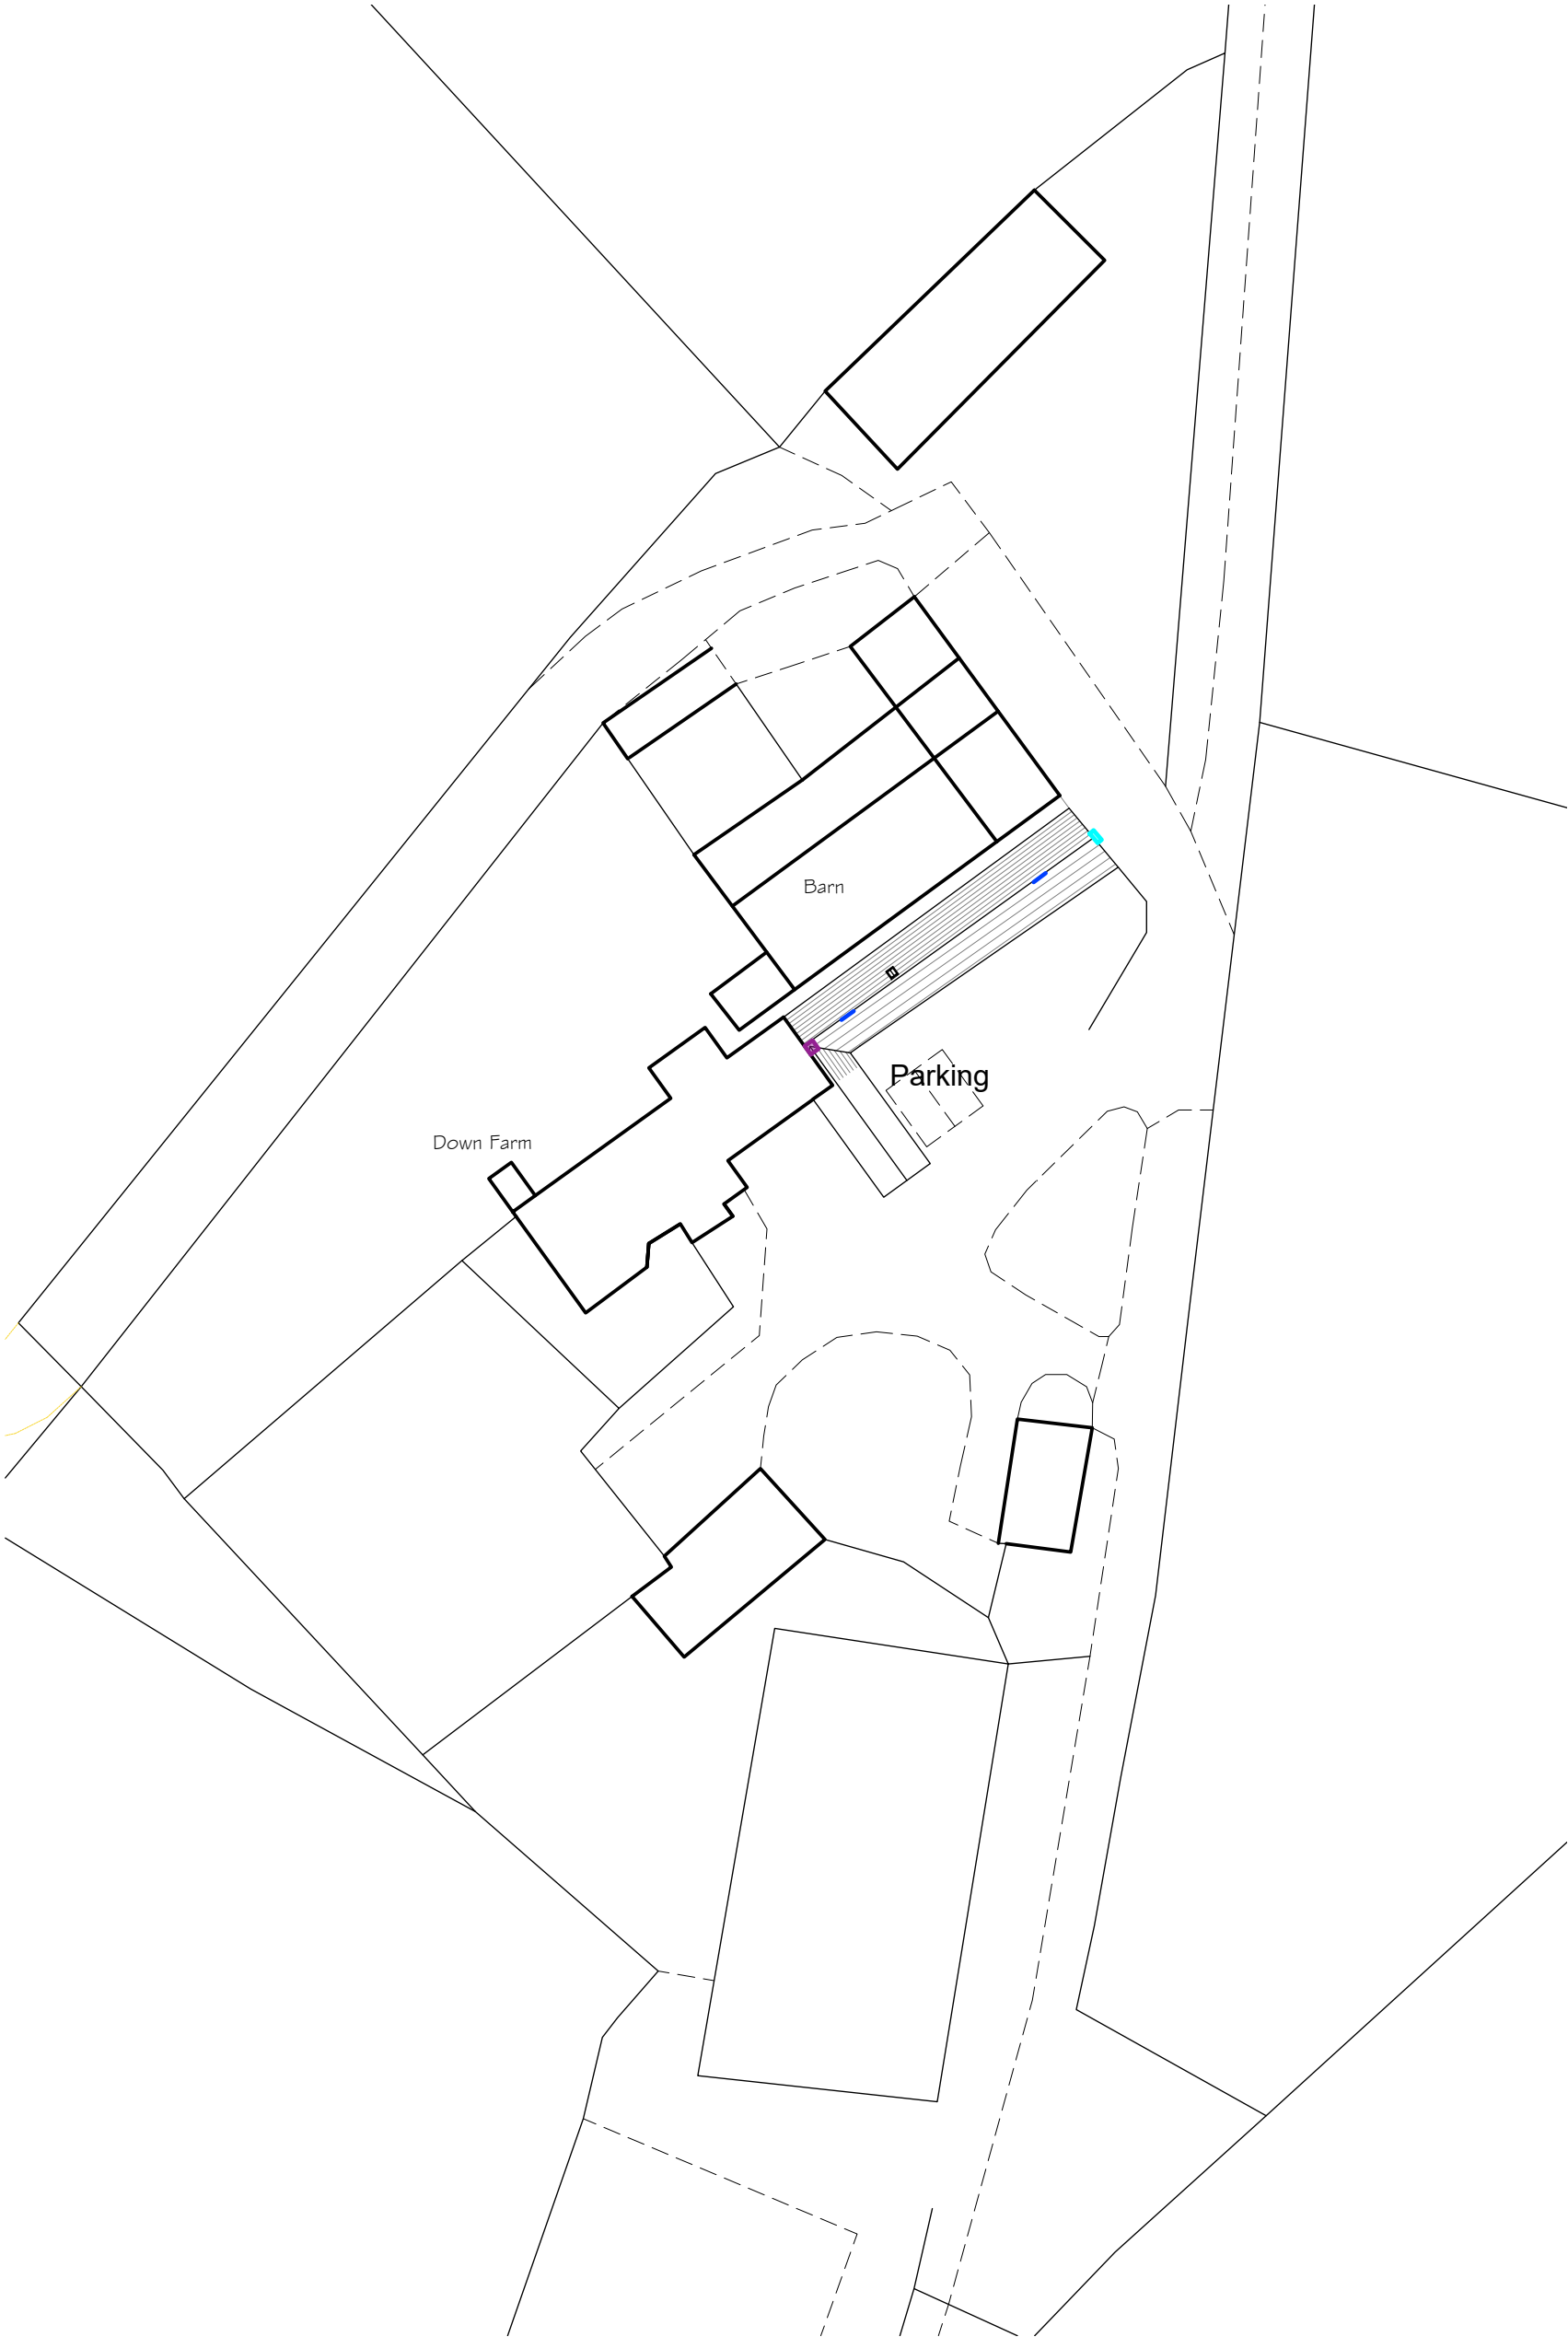

SITE PLAN

-  Bat boxes (x1)
-  Ridge tile access (x2)
Detail 4A
-  Swift nest boxes (x1)

 

A	19.2.26	Wildlife mitigation
Rev	Date	Notes



TOWN AND
COUNTRY
PLANNING
DEVELOPMENT
CONSULTANTS

LPC (TRULL) LTD.,
TRULL, TETBURY, GLOUCESTERSHIRE GL8 8SQ
Tel: 01285 841433 email: admin@lpctrull.com

Client
Mr & Mrs Bliss

Project
Down Farm,
Kington St Michael
SN14 6LP

Drawing
SITE PLAN PROPOSED

Date: January 2026 Scale: 1:500 @ A3

Drawing Number
LPC 5618 PR 201 A